



Renaissance Design Studio

CLIENT
99 HYDE END LANE
RG7 1ES
JOANNE CALLAWAY

DESCRIPTION
EXISTING WEST ELEVATION



SCALE - 1:50

A_{0.1}



Renaissance Design Studio

CLIENT
99 HYDE END LANE
RG7 1ES
JOANNE CALLAWAY

DESCRIPTION
EXISTING EAST ELEVATION




SCALE - 1:50



Renaissance Design Studio

CLIENT
99 HYDE END LANE
RG7 1ES
JOANNE CALLAWAY

DESCRIPTION
EXISTING SOUTH ELEVATION

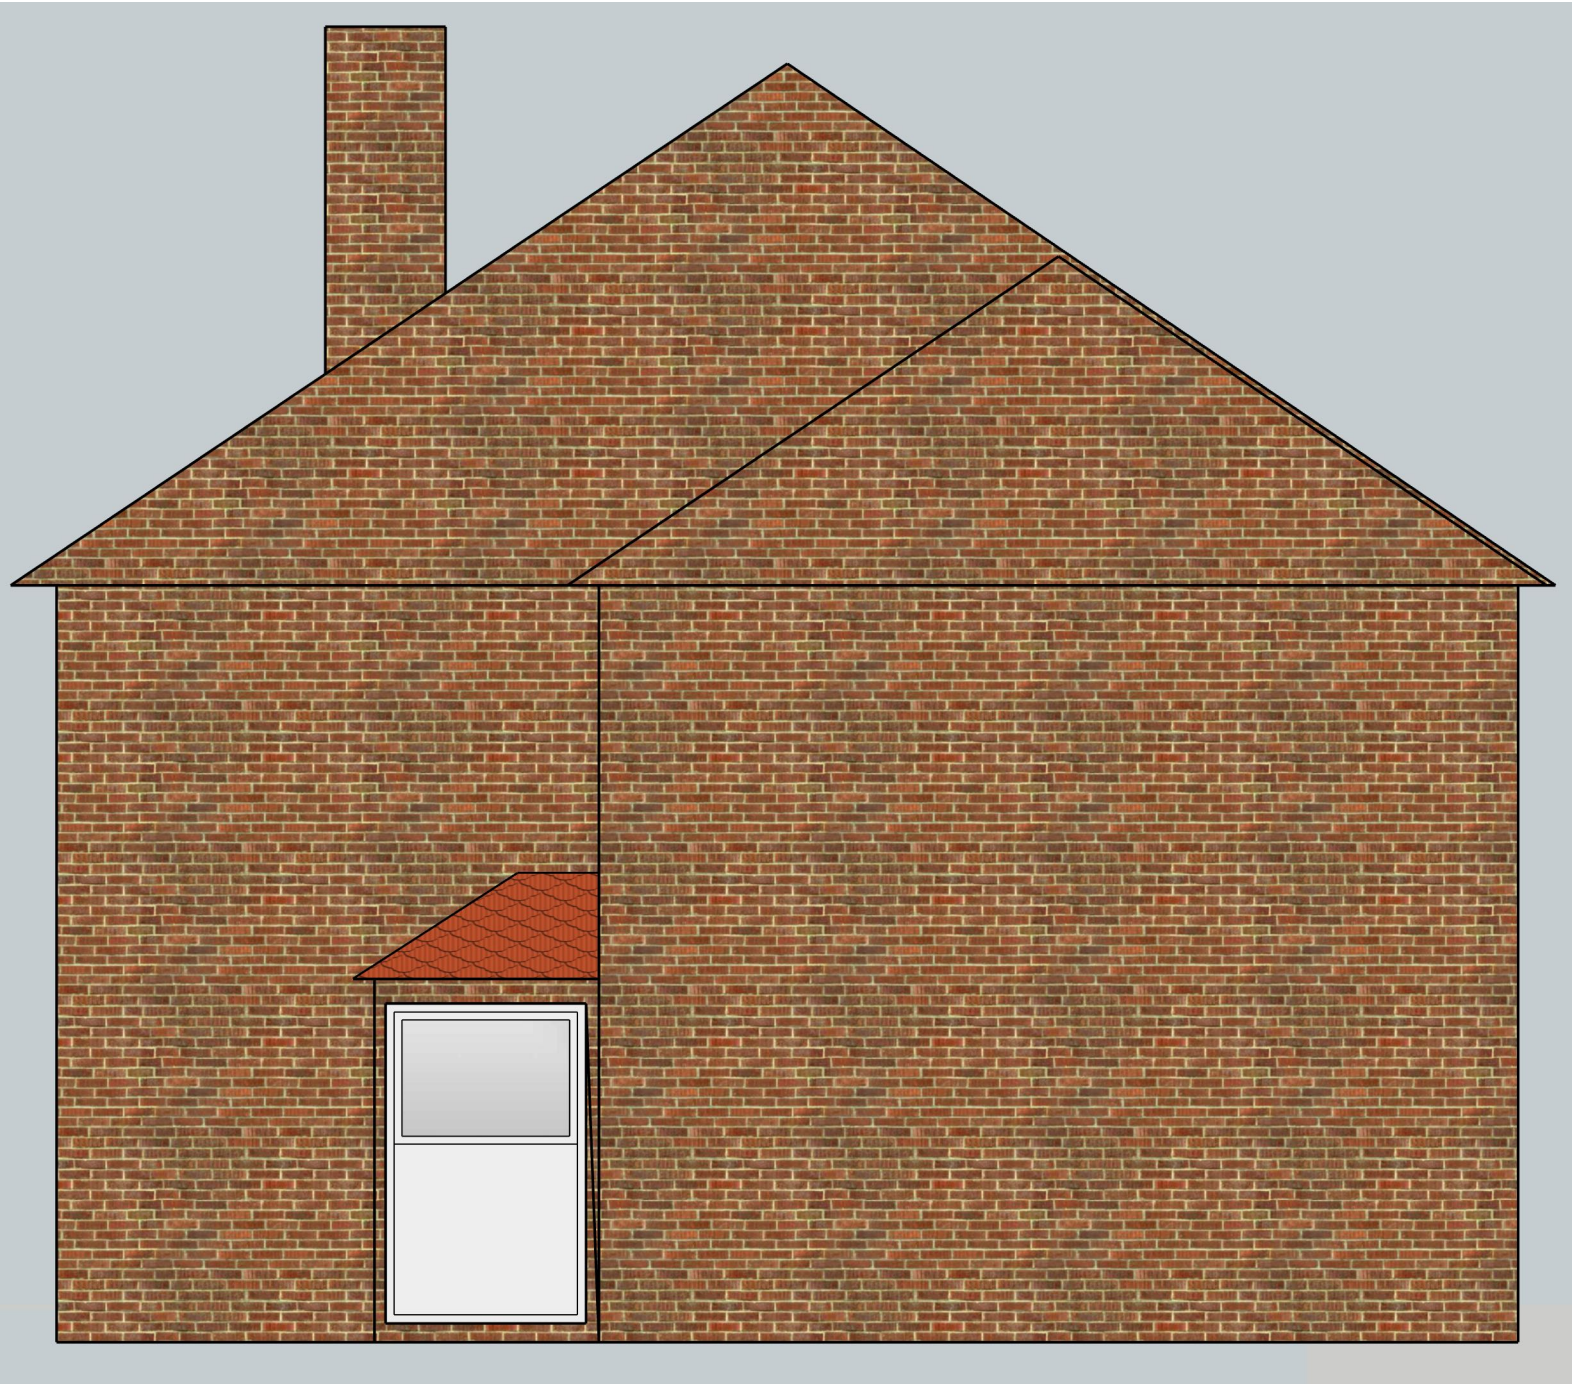


SCALE - 1:50



Renaissance Design Studio

CLIENT
99 HYDE END LANE
RG7 1ES
JOANNE CALLAWAY

DESCRIPTION
EXISTING NORTH ELEVATION

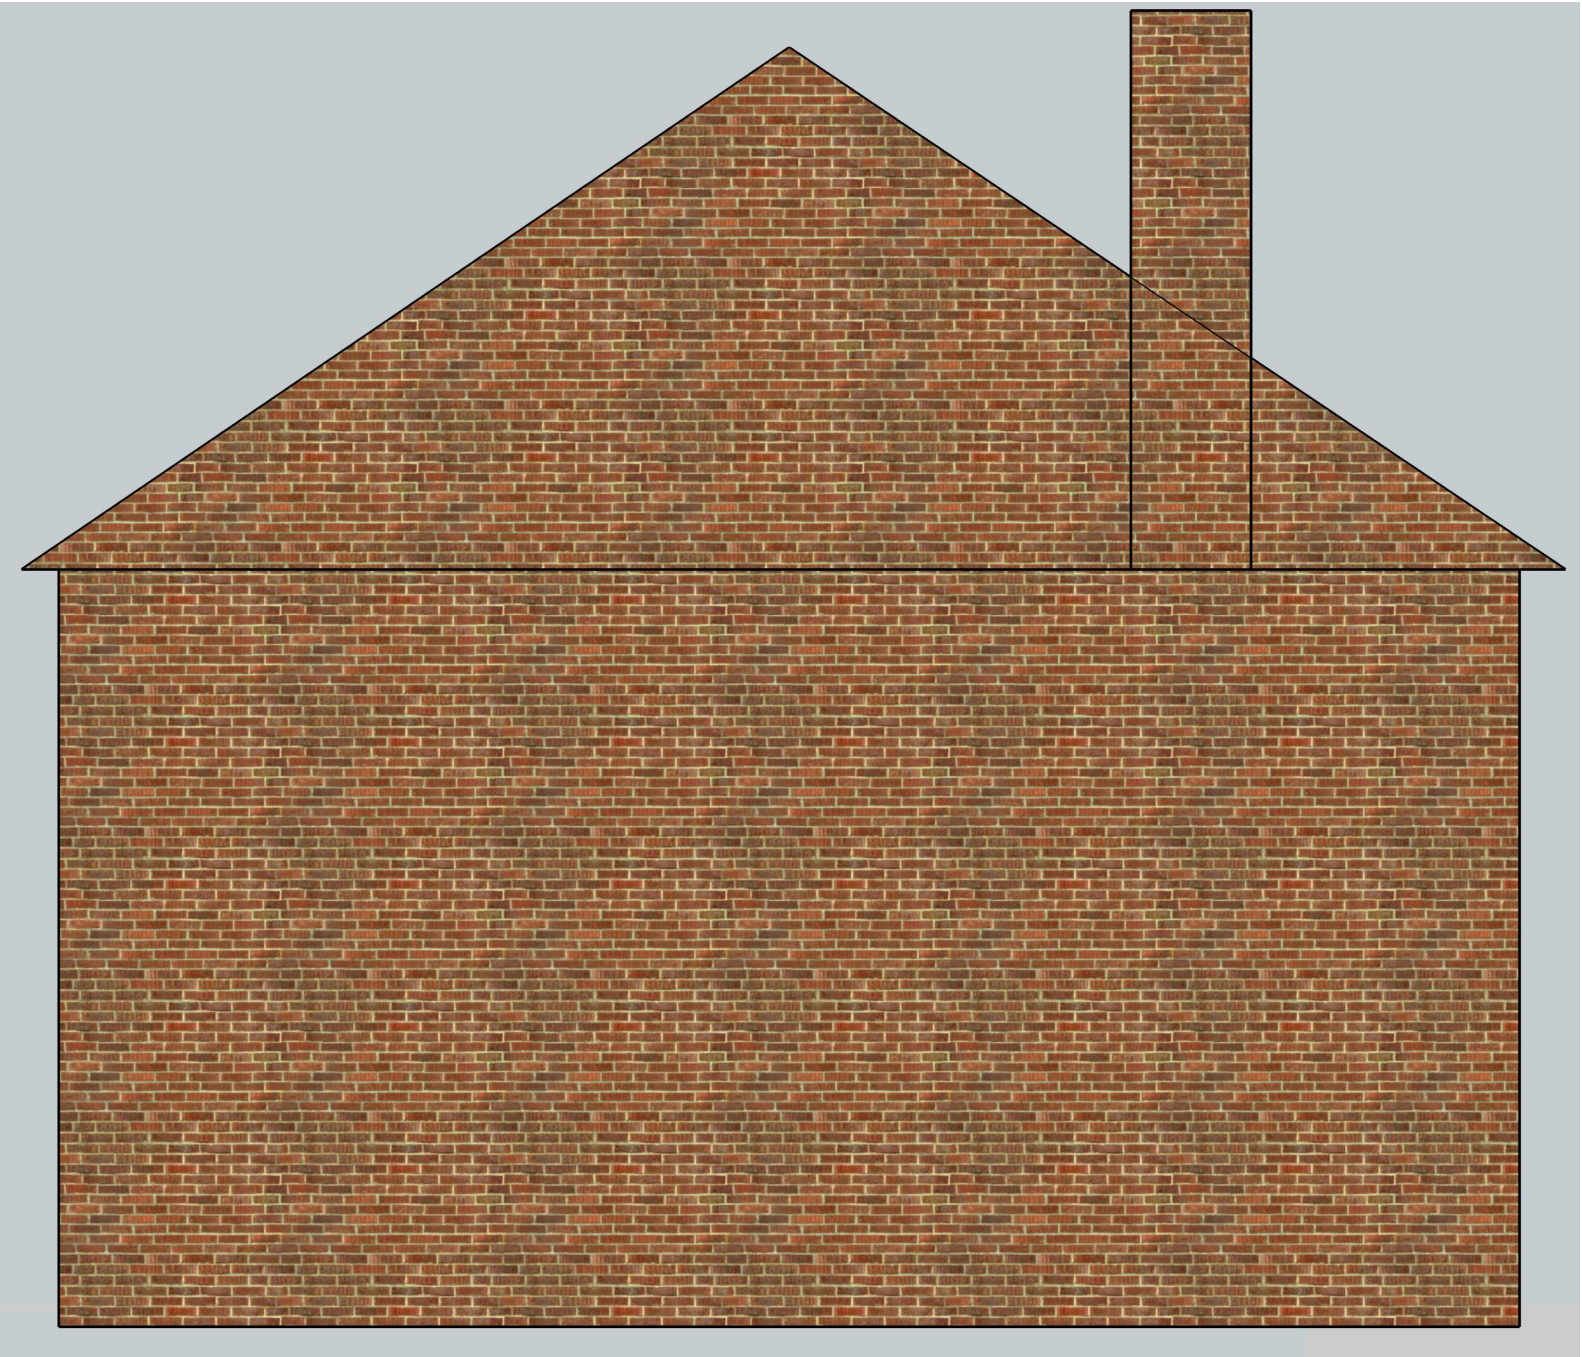

SCALE - 1:50