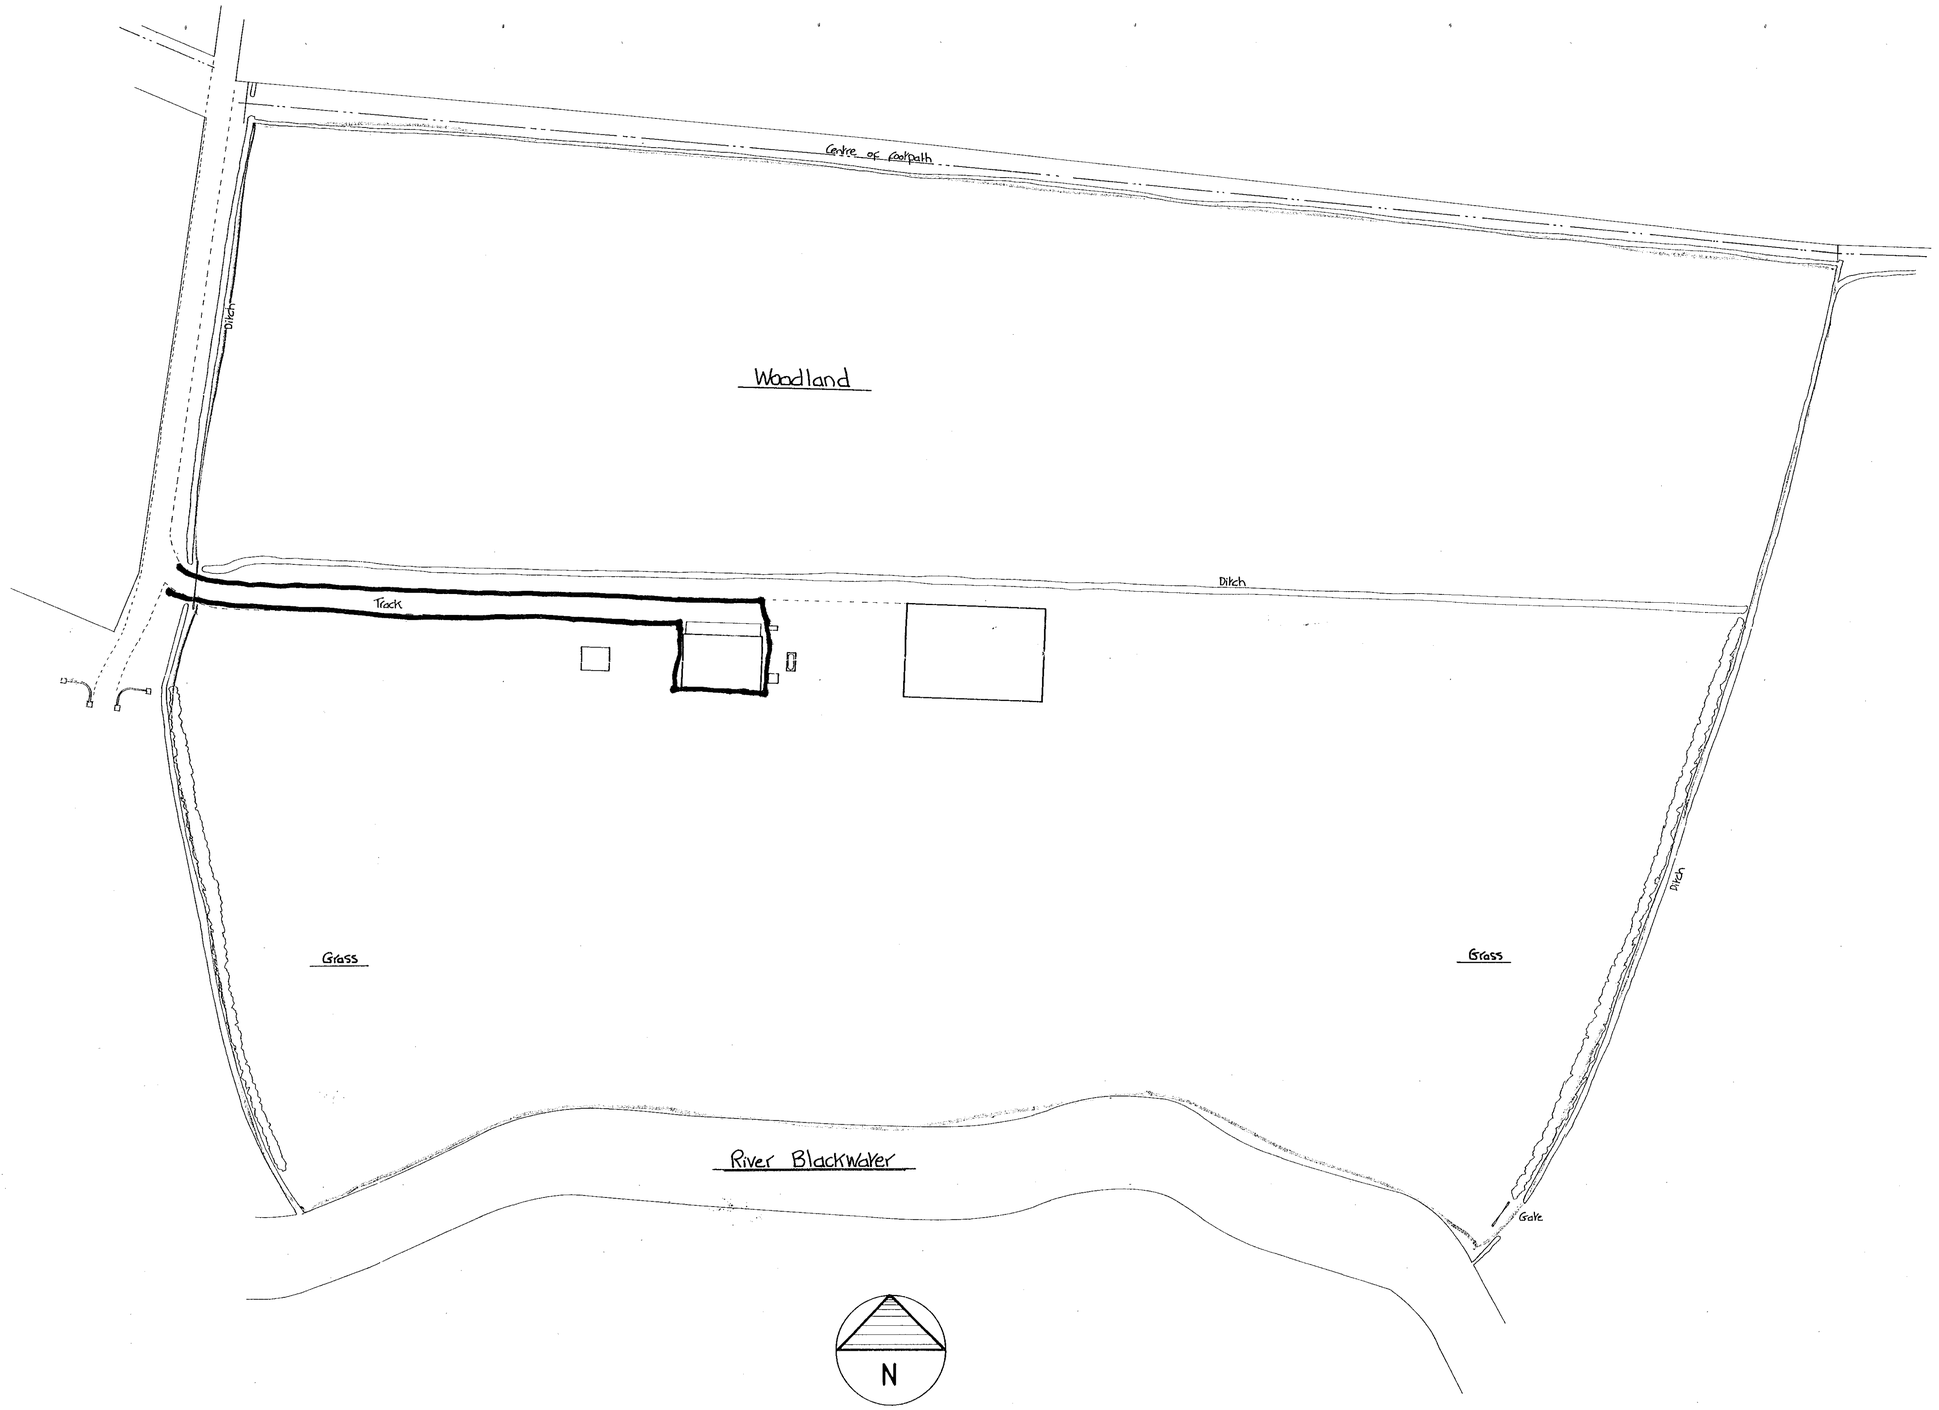


Revisions

25 MAR 00 1004

# TONY THORPE ASSOCIATES

**Chartered Town Planners**

THE STUDIO. 1, DURRANT WAY,
TILEHURST, READING,
BERKSHIRE. RG31 6TR

Tel: 0118 942 1855 Fax: 0118 942 1815
Email: tony.thorpe@dial.pipex.com

Client
David Hitti

Job Title
Riverwood Farm
Off New Mill Road
Finchampstead

Drg. Title
SURVEY

| Date | Scale | Drn. By |
|---|---|---|
| 01/00 | 1:500 | RZ |
| Job No. | Drg. No. | Rev. |
| 693 | 1 | |

APPROVED