Notes



PROPOSED FRONT ELEVATION

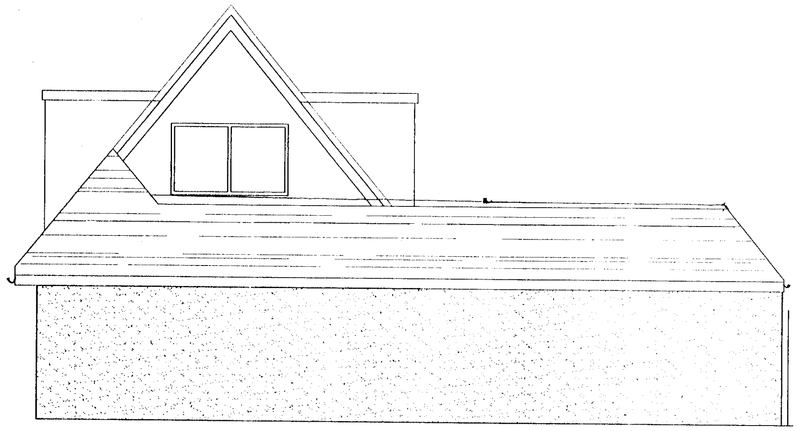

PROPOSED SIDE ELEVATION



PROPOSED SIDE ELEVATION

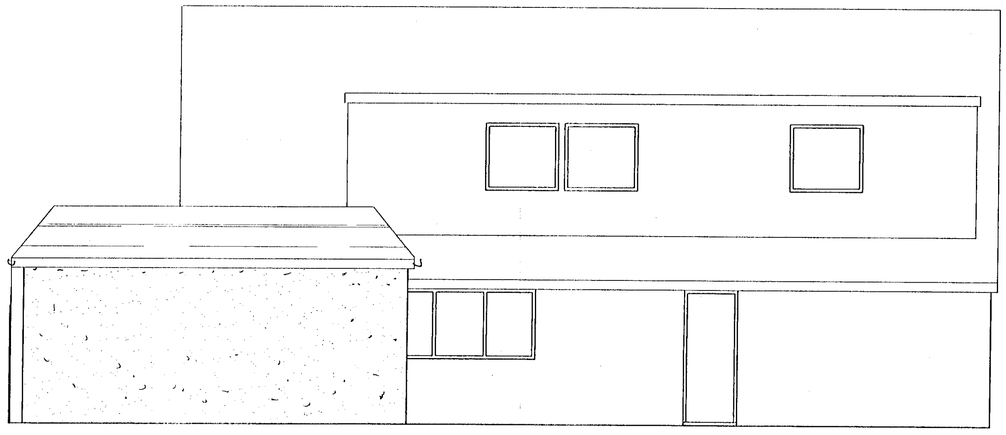

PROPOSED REAR ELEVATION

FINISHES
WALL Facing Brickwork to mastch existing
ROOF Roof Tiles colour & type to match existing
FLAT ROOF Grey Felt roofing as existing

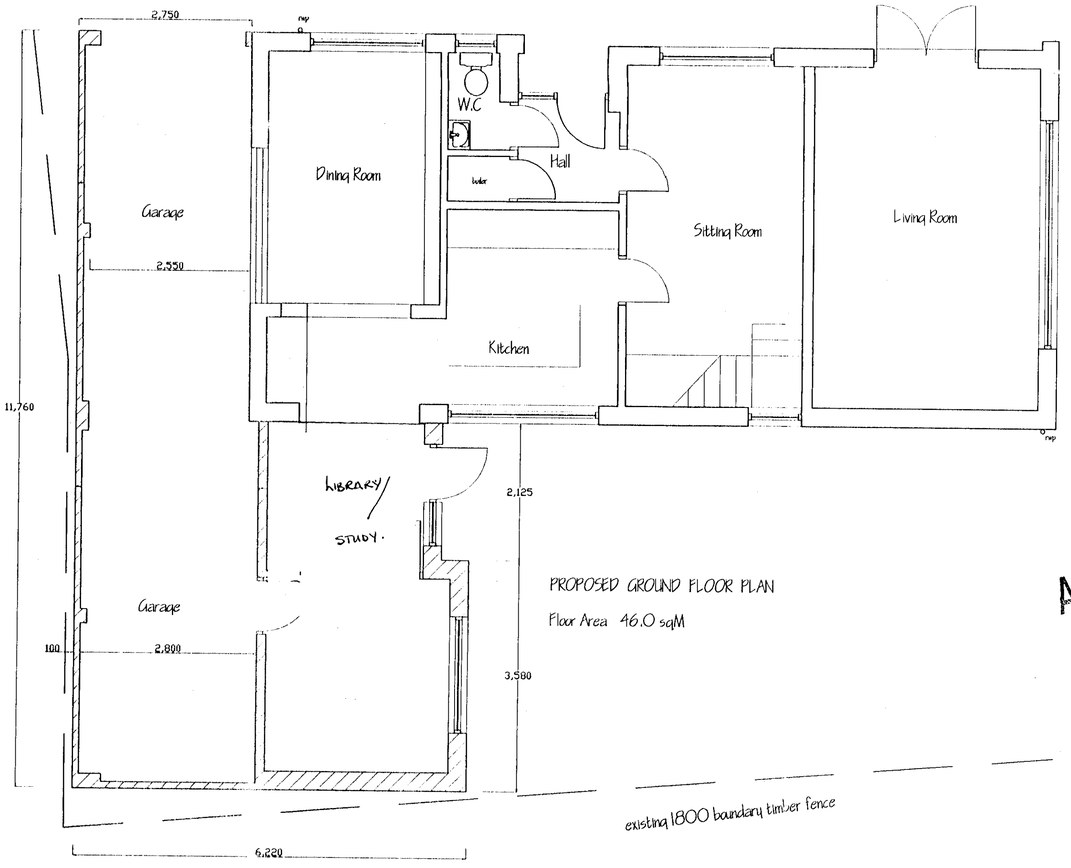

PROPOSED GROUND FLOOR PLAN
Floor Area 46.0 sqM

A	AMENDED TO SUIT LOCAL AUTHORITY	4.5.00
Rev.	Description	Date
CAD File Reference		
Date Plotted:	Time:	

08 MAY 2000

APPROVED

David Tingle
Associate to The Institute of Building

Building Design & Surveying Ser
[illegible] Rise, Tilehurst, Reading, Berkshire, RG31 6PL Tel/Fax (0118) 9419511

Client MR & MRS R.WALTON
5 SILVERDALE ROAD
WARGRAVE

Project PROPOSED
SIDE & REAR
EXTENSION

Drawing
PROPOSED
PLAN & ELEVATIONS

Scale 1:50

Date MARCH 2000

Drn D.Tingle

Drawing No. RW.04

Rev. A

Notes



PROPOSED FRONT ELEVATION

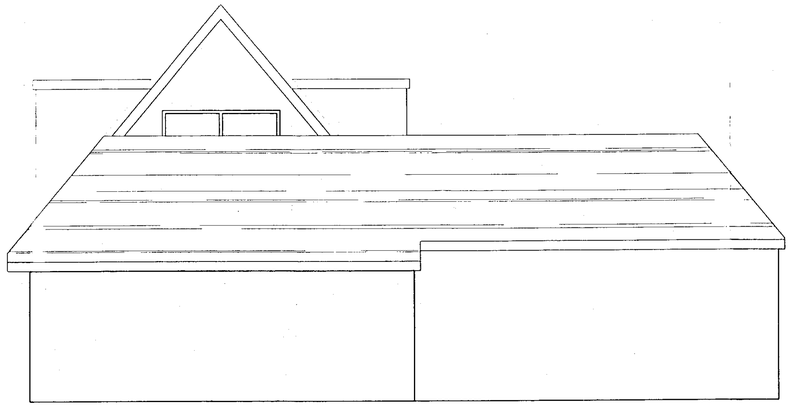

PROPOSED SIDE ELEVATION

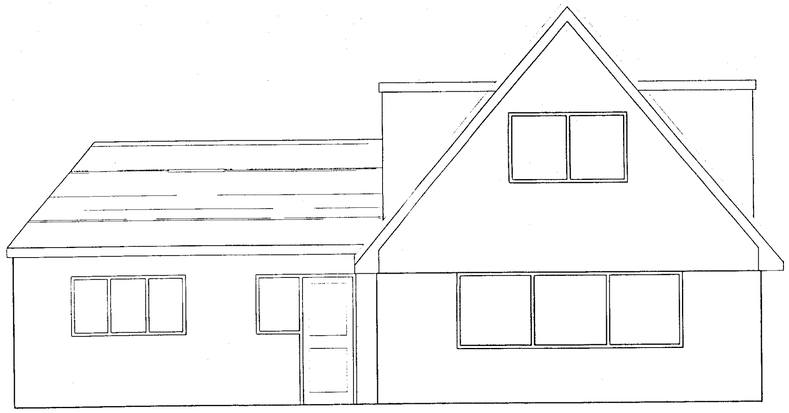

PROPOSED SIDE ELEVATION

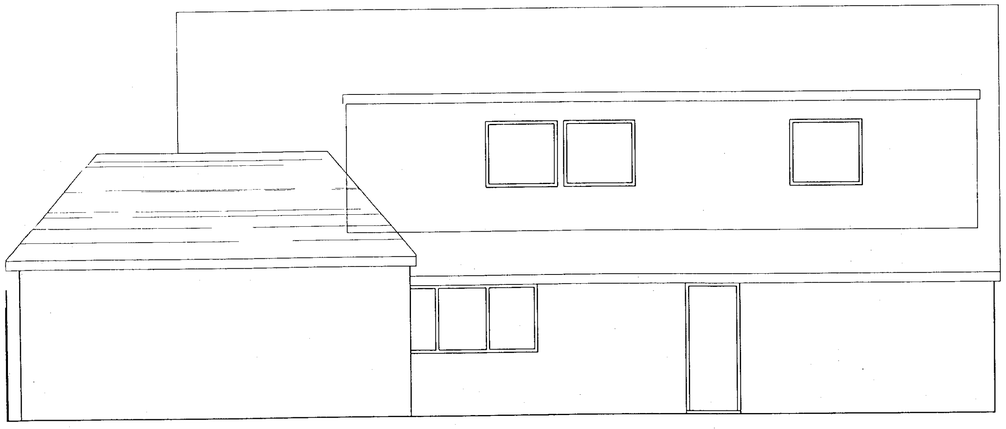

PROPOSED REAR ELEVATION

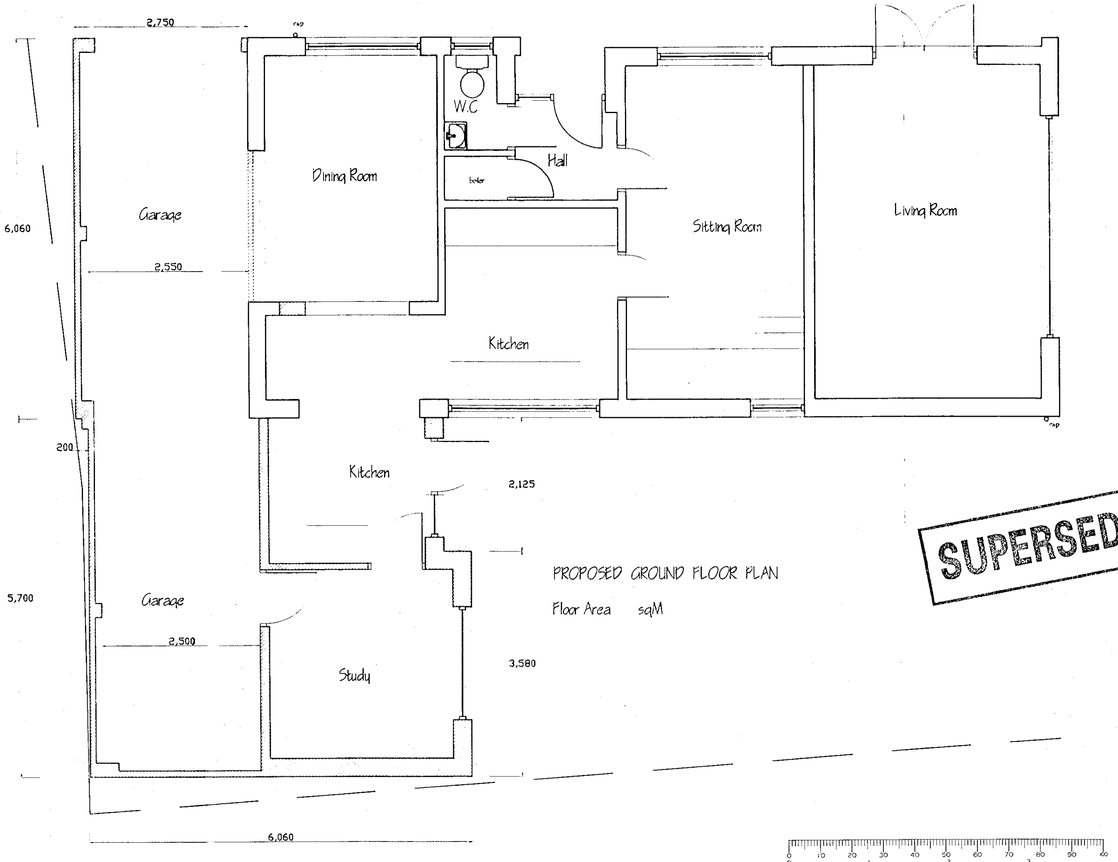

PROPOSED GROUND FLOOR PLAN

Floor Area sqM

24.MAR2000* 1064

SUPERSEDED

Rev.	Description	Date
CAD File Reference		
Date Plotted:	Time:	

David Tingle
Associate to The Institute of Building

Building Design & Surveying Services
99 Chalmer Close, Tilehurst, Reading, Berkshire, RG31 6PL Tel/Fax (0118) 9419511

Client MR & MRS R.WALTON
5 SILVERDALE ROAD
WARGRAVE

Project PROPOSED
SIDE & REAR
EXTENSION

Drawing
PROPOSED
PLAN & ELEVATIONS

Scale
1:50

Date
MARCH 2000

Drn
D.Tingle

Drawing No.
RW.04

Rev.