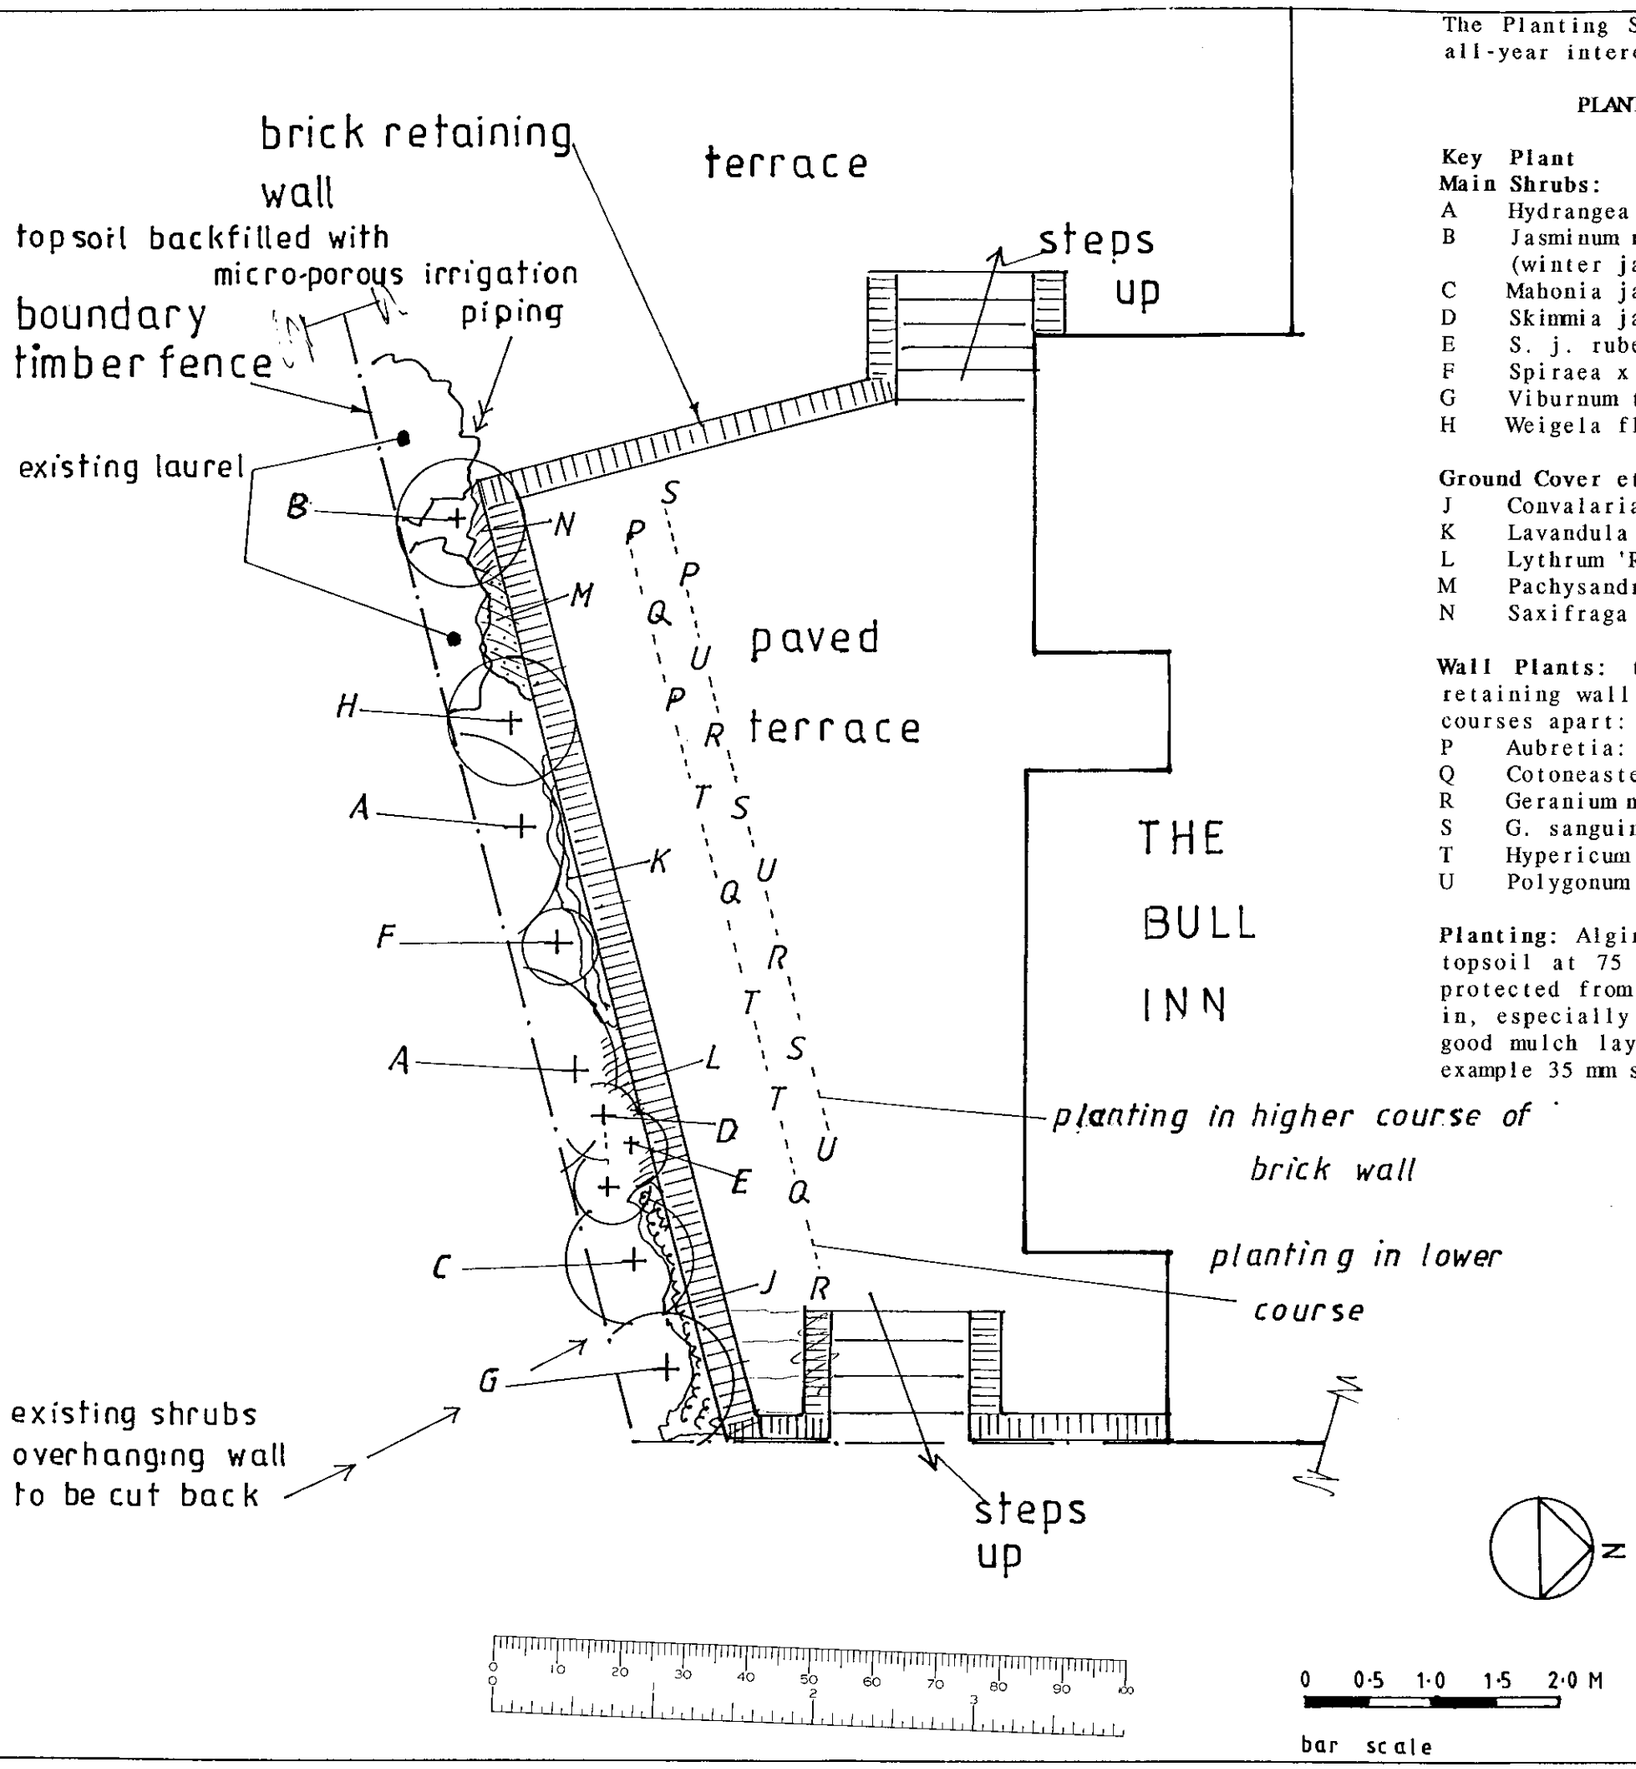

The Planting Scheme for the Terrace Garden has been selected to provide all-year interest through a variety of colour, texture and scents:

PLANTING SCHEDULE

Key	Plant	Size	No.
Main Shrubs:			
A	Hydrangea petiolaris	750	2
B	Jasminum nudiflorum (winter jasmine)	600 mm	1
C	Mahonia japonica	600	1
D	Skimmia japonica (f)	300	2
E	S. j. rubella	300	1
F	Spiraea x bumalda 'A Waterer'	400	1
G	Viburnum tinus (laurustinus)	750	1
H	Weigela florida 'Minuet'	600	1
Ground Cover etc:			
J	Convalaria majalis (lily of the valley)		50
K	Lavandula spica Hidcote (lavender)		10
L	Lythrum 'Robert' (loosestrife)		12
M	Pachysandra terminalis variegata		15
N	Saxifraga umbrosa		10

Wall Plants: to be set in special planting compost in 18 no. gaps in retaining wall brickwork at 4-brick intervals in two rows of bricks at 3 courses apart:

P	Aubretia: 2 plants per space:		6
Q	Cotoneaster Skogholm: 1/space:	300	3
R	Geranium macrorrhizum: 1/space	300	3
S	G. sanguineum: 1/space:	300	3
T	Hypericum calycinum: 3/space:		9
U	Polygonum vaccinifolium: 2/space:		6

Planting: Alginure or similar soil conditioner is to be worked in to the topsoil at 75 grams per sq.metre before planting. Plant roots are to be protected from frost during planting. Plants are to be thoroughly watered in, especially the wall plants, at the time of planting. On completion, a good mulch layer is to be spread across the top of the plant area, for example 35 mm size tree chips spread to a depth of 75 mm.

THE BULL INN SONNING
Patio Garden

for:
GEORGE GALE & Co.
(TAYLOR & Co: ARCHITECTS)

Date: Jan. 2001
Scale: 1·50
Drg No: 370-1

Green Project Research Consultants ©
Fairford House
Basingstoke Road
Spencers Wood
Reading RG7 1AE
Reading (0118) 9882581

The copyright of this drawing is vested in the Architect and it must not be copied or reproduced without his written consent
Figured dimensions only to be taken from this drawing. All contractors must visit the site and be responsible for taking and checking all dimensions relative to the works shown on this drawing

All drawings and specifications from Specialists (nominated or domestic) to be submitted in duplicate to the Architect by the Main Contractor for comments, prior to any fabrication works.
The Architects will assist in checking this information but any failure to detect inconsistencies or errors will not relieve the Contractor of his responsibility and the Architects comments will be restricted accordingly.

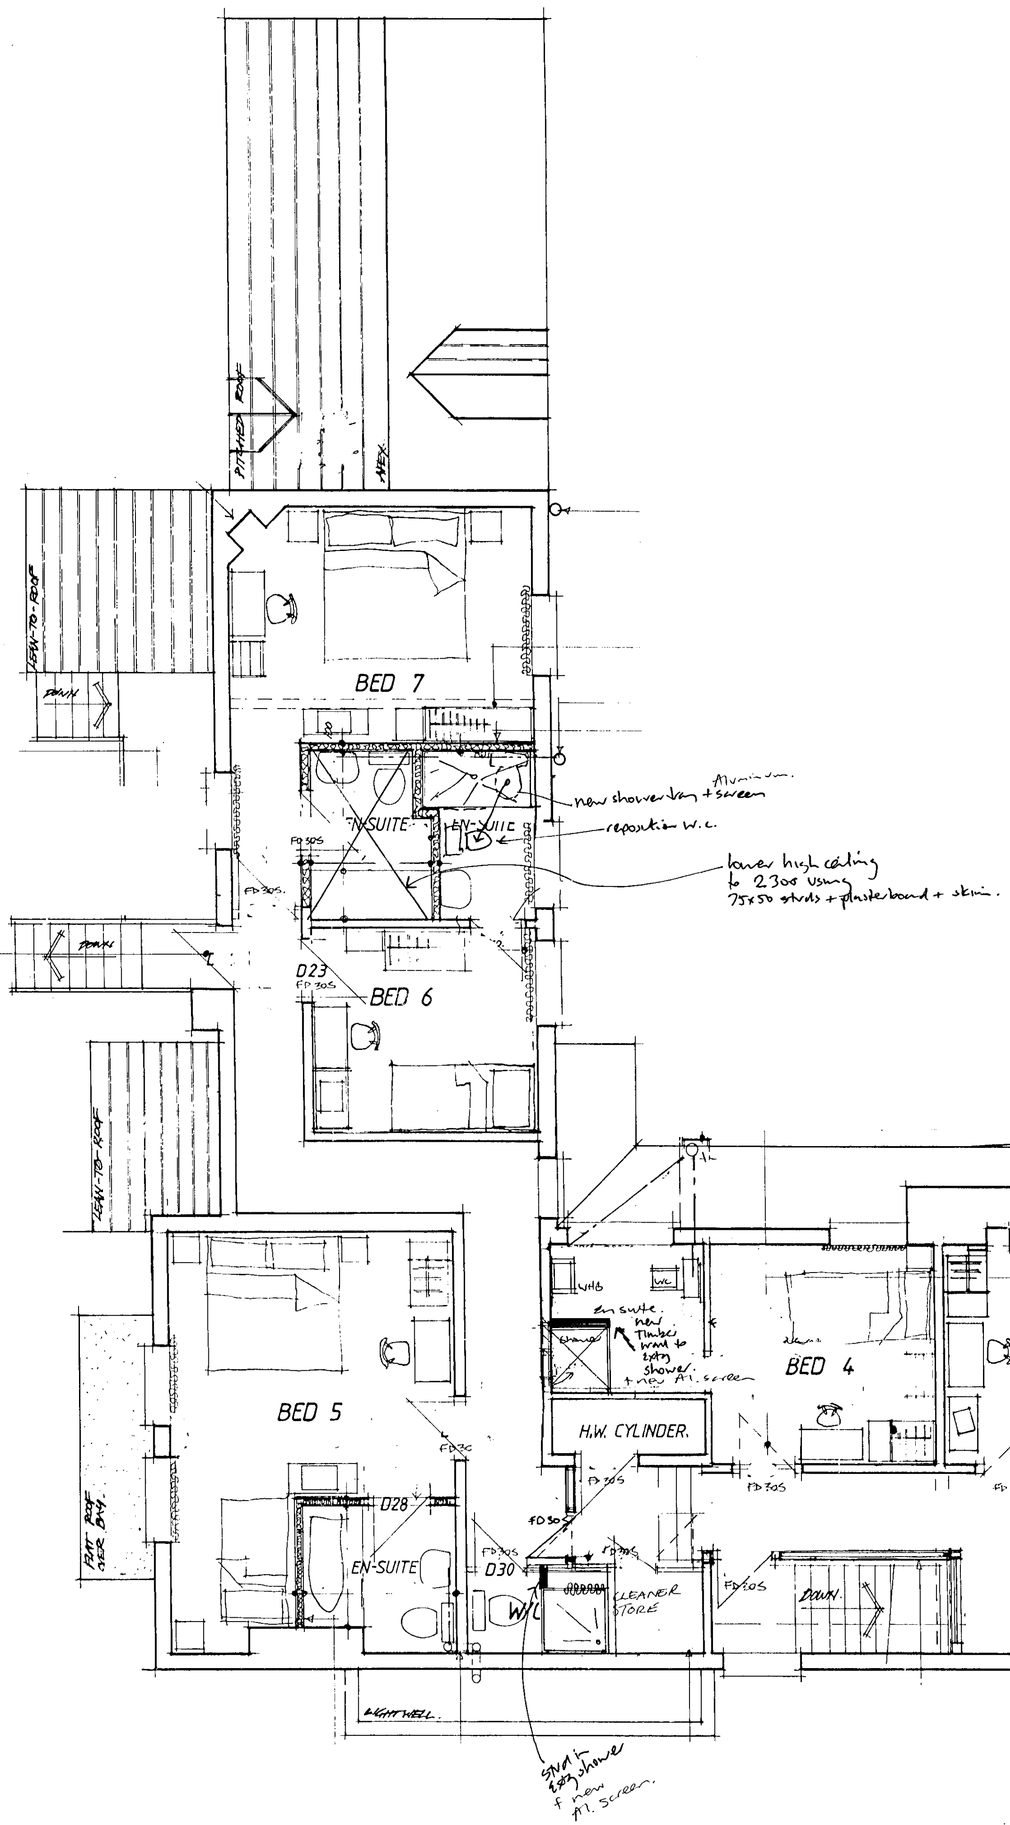

REVISED

8 May 2000 drawing brought inside Bed 1 etc.

TAYLOR & CO.
ARCHITECTS · INTERIORS · DESIGN
P.O. BOX 57, DROITWICH SPA, WORCESTERSHIRE, WR9 0YG.
Tel: 01905 621600 Fax: 621414
E-MAIL: tayco @ globalnet.co.uk

CLIENT
GEORGE GALE & CO. LTD
HORNDEAN
HAMPSHIRE

JOB
BULL INN
SONNING
BERKSHIRE RG4 0UP

DESCRIPTION
PROPOSED FIRST FLOOR PLAN (INDICATING IMPROVEMENTS TO BED 1. & STUDWORK TO extg. SHOWERS.

PLANNING SERVICES	HPT
BCO	TLS
DC	ENF
AFP	
CS	

09 MAY 2000

COPIES TO:	ACK:
	FILE:

SCALE	DATE	DRAWN BY
1:100		

DRAWING NUMBER
394/4A

CJ 23/4/00

The copyright : this drawing is vested in the Architect and it must not be copied or reproduced without his written consent.
Figured dimensions only to be taken from this drawing. All contractors must visit the site and be responsible for taking and checking all dimensions relative to the works shown on this drawing.

All drawings and specifications from Specialists (nominated or domestic) to be submitted in duplicate to the Architect by the Main Contractor for comments, prior to any fabrication works.
The Architects will assist in checking this information but any failure to detect inconsistencies or errors will not relieve the Contractor of his responsibility and the Architects comments will be restricted accordingly.

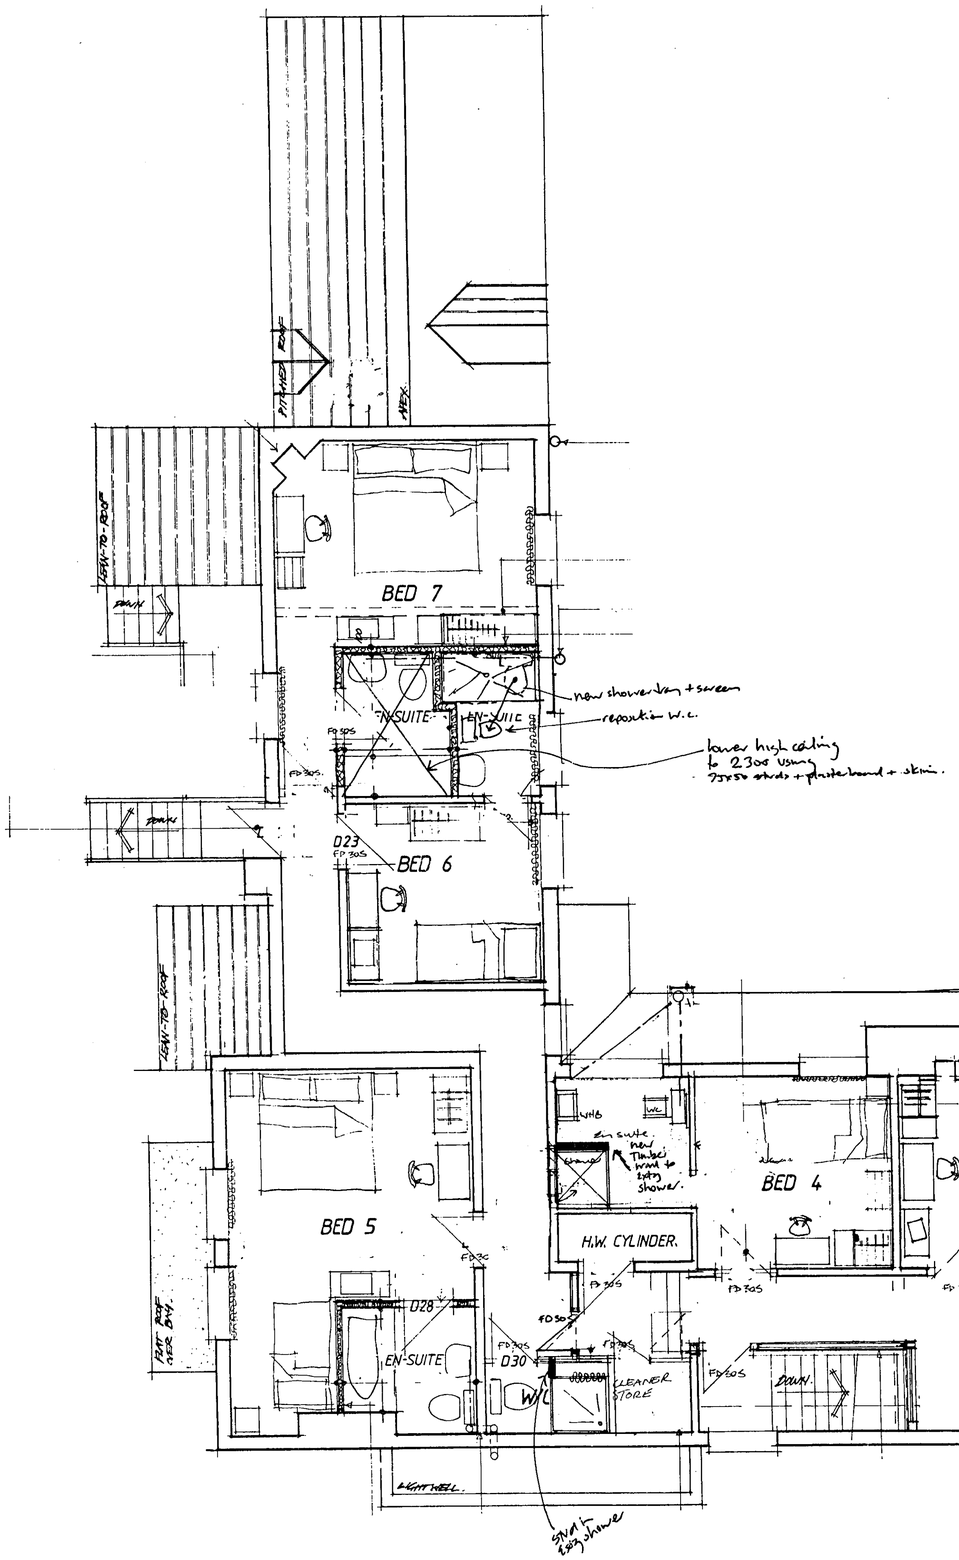

25.JAN.2000* 0454

SUPERSEDED

TAYLOR & CO.
ARCHITECTS • INTERIORS • DESIGN
P.O. BOX 57, DROITWICH SPA, WORCESTERSHIRE, WR9 0YG.
Tel: 01905 621600 . Fax: 621414
E-MAIL: tayco @ globalnet.co.uk

CLIENT
GEORGE GALE & CO. LTD
HORNDEAN
HAMPSHIRE

JOB
BULL INN
SONNING
BERKSHIRE RG4 0UP

DESCRIPTION
PROPOSED FIRST FLOOR PLAN (INDICATING IMPROVEMENTS TO BED 1. & STAIRWORK TO extg. SHOWERS.

SCALE	DATE	DRAWN BY
1:100		

DRAWING NUMBER
394/4

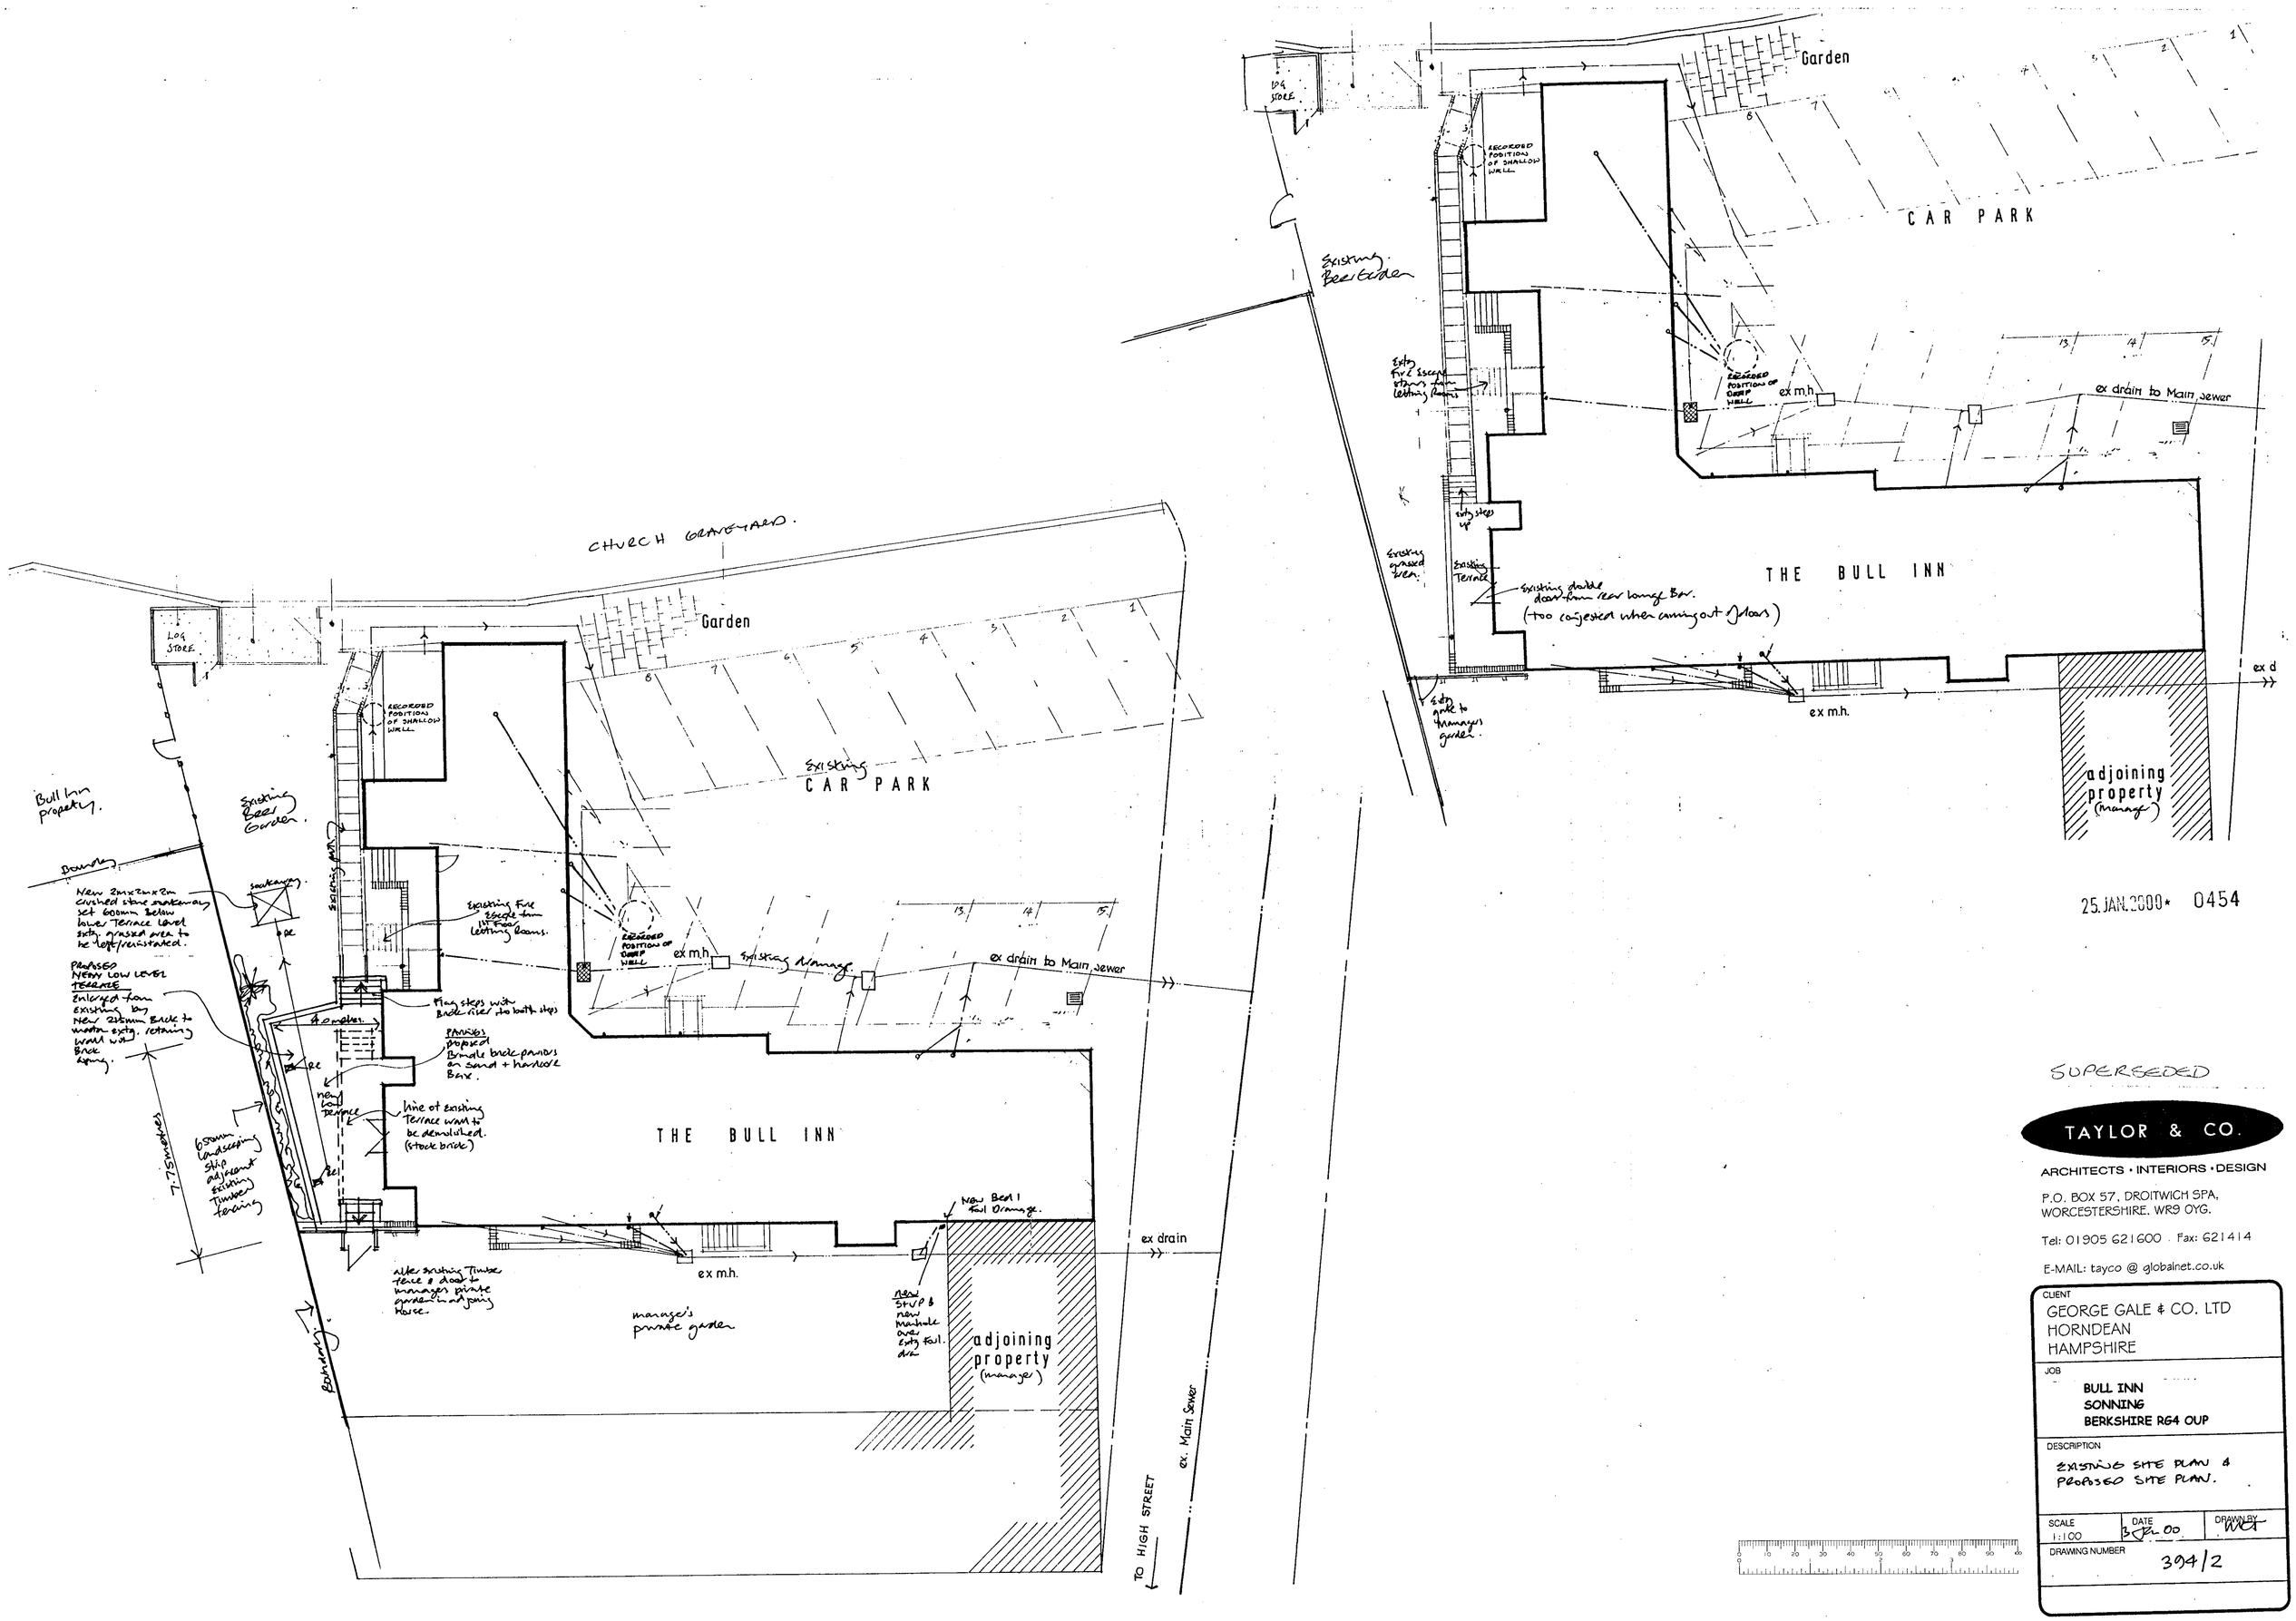

25.JAN.2000* 0454

SUPERSEDED

TAYLOR & CO.

ARCHITECTS • INTERIORS • DESIGN

P.O. BOX 57, DROITWICH SPA,
WORCESTERSHIRE. WR9 0YG.

Tel: 01905 621600 . Fax: 621414

E-MAIL: tayco @ globalnet.co.uk

CLIENT
GEORGE GALE & CO. LTD
HORNDEAN
HAMPSHIRE

JOB
BULL INN
SONNING
BERKSHIRE RG4 0UP

DESCRIPTION
EXISTING SITE PLAN & PROPOSED SITE PLAN.

SCALE	DATE	DRAWN BY
1:100	3 Jan 00	WCT

DRAWING NUMBER 394/2

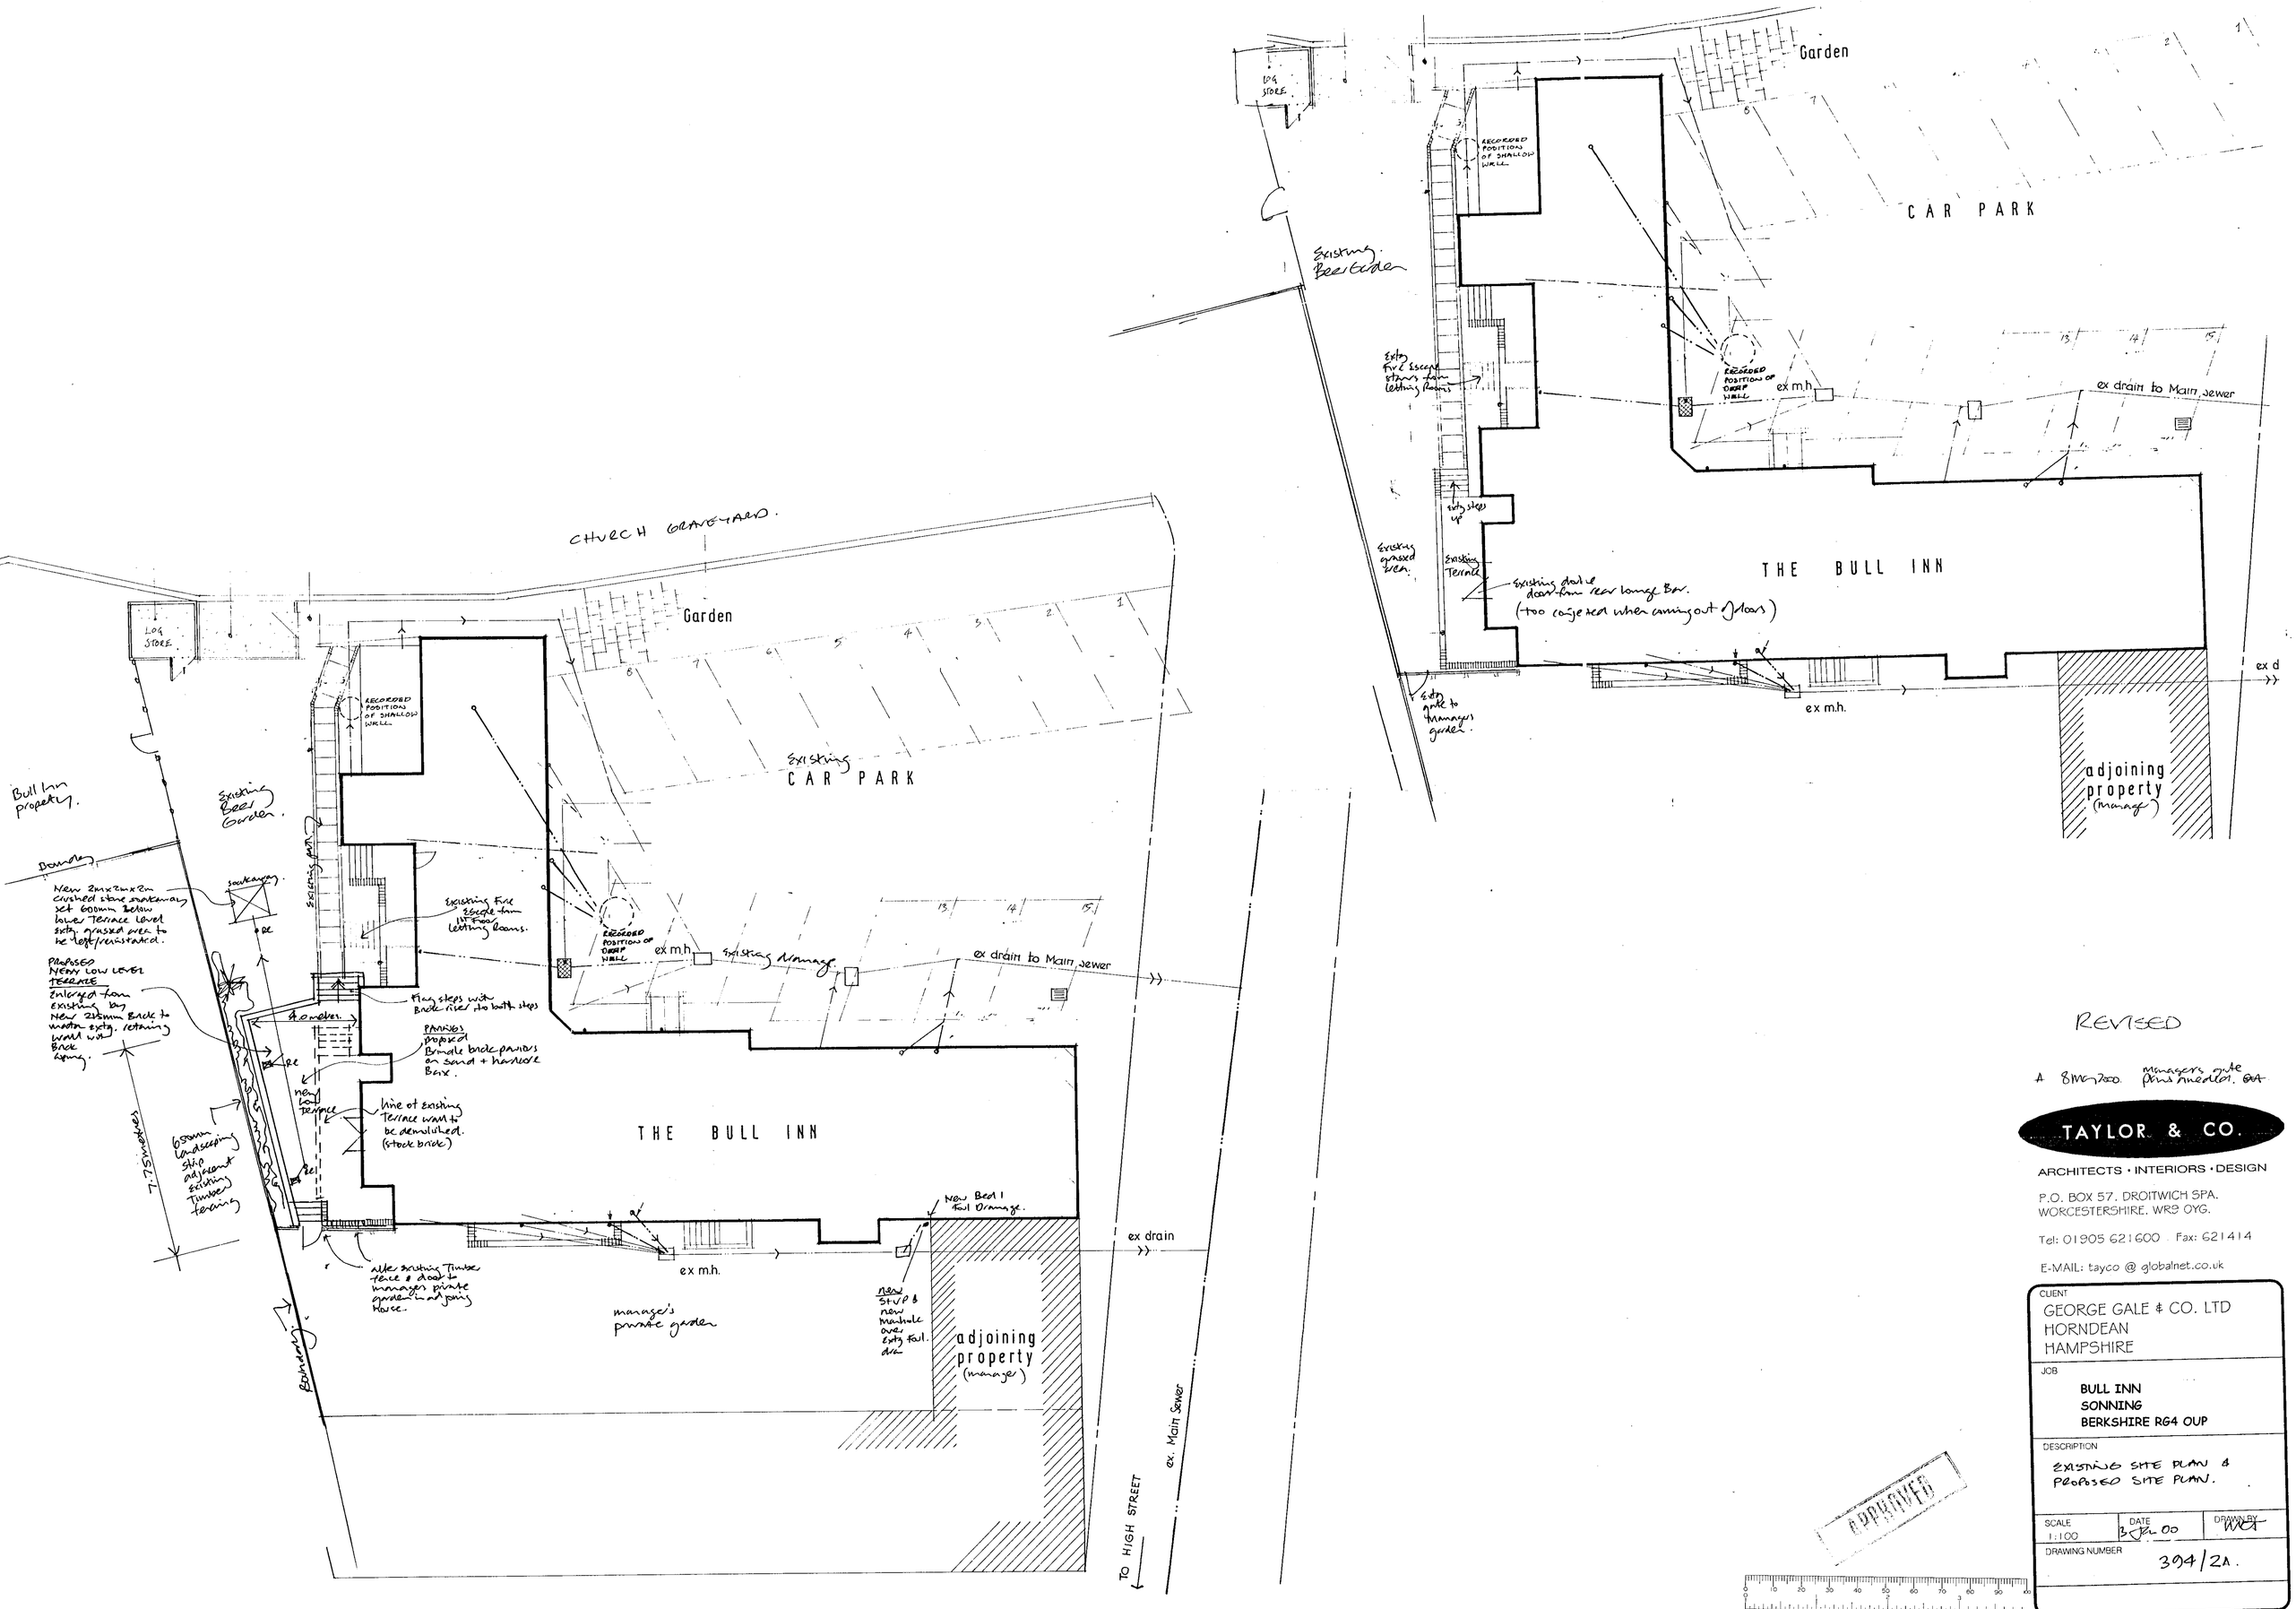

REVISED

A 8 Mar 2000 Managers gate plans amended. GA

TAYLOR & CO.

ARCHITECTS · INTERIORS · DESIGN

P.O. BOX 57, DROITWICH SPA.
WORCESTERSHIRE, WR9 0YG.

Tel: 01905 621600 Fax: 621414

E-MAIL: tayco @ globalnet.co.uk

CLIENT
GEORGE GALE & CO. LTD
HORNDEAN
HAMPSHIRE

JOB
BULL INN
SONNING
BERKSHIRE RG4 0UP

DESCRIPTION
EXISTING SITE PLAN & PROPOSED SITE PLAN.

SCALE	DATE	DRAWN BY
1:100	3 Jan 00	MCT

DRAWING NUMBER 394/2A.

APPROVED

23/11/00

The copyright of this drawing is vested in the Architect and it must not be copied or reproduced without his written consent.
Figured dimensions only to be taken from this drawing. All contractors must visit the site and be responsible for taking and checking all dimensions relative to the works shown on this drawing.

All drawings and specifications from Specialists (nominated or domestic) to be submitted in duplicate to the Architect by the Main Contractor for comments, prior to any fabrication works.
The Architects will assist in checking this information but any failure to detect inconsistencies or errors will not relieve the Contractor of his responsibility and the Architects comments will be restricted accordingly.



EXISTING.
WEST COURT YARD ELEVATION.
(no changes)



EXISTING.
NORTH COURT YARD ELEVATION
(no changes)

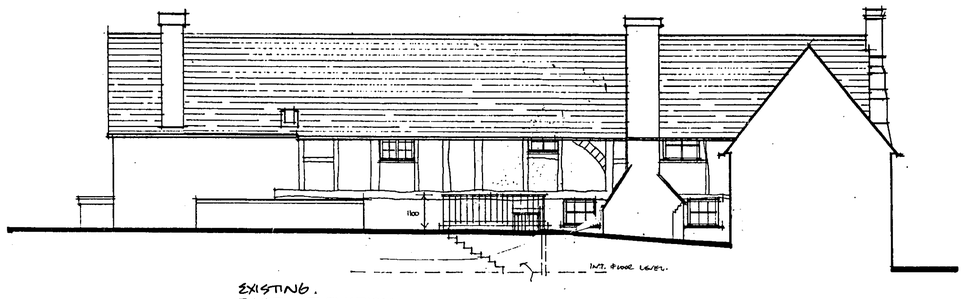

EXISTING.
EAST ELEVATION
(no changes)

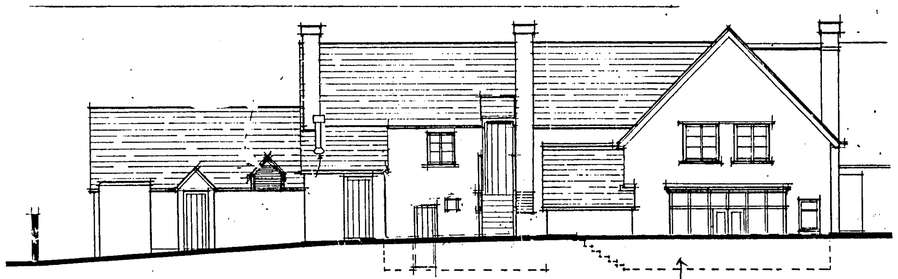

Extg. lowered Terrace enlarged as per proposals. no other change.

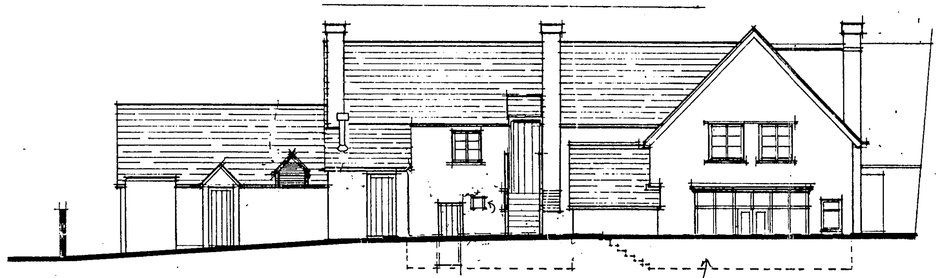

EXISTING.
SOUTH ELEVATION

Existing lower Terrace.

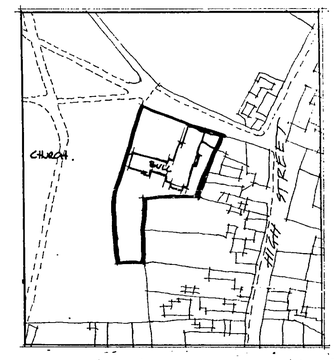

LOCATION PLAN 1-1250

25.JAN.2000* 0434

TAYLOR & CO.
ARCHITECTS · INTERIORS · DESIGN
P.O. BOX 57, DROITWICH SPA,
WORCESTERSHIRE, WR9 0YG.
Tel: 01905 621600 . Fax: 621414
E-MAIL: tayco @ globalnet.co.uk

CLIENT
GEORGE GALE & CO. LTD
HORNDEAN
HAMPSHIRE

JOB
BULL INN
SONNING
BERKSHIRE RG4 0UP

DESCRIPTION
EXISTING ELEVATIONS AND PROPOSED SOUTH ELEVATION.

SCALE	DATE	DRAWN BY
1:100	3/1/00	WJOT

DRAWING NUMBER 394/3

D 23/11/00.

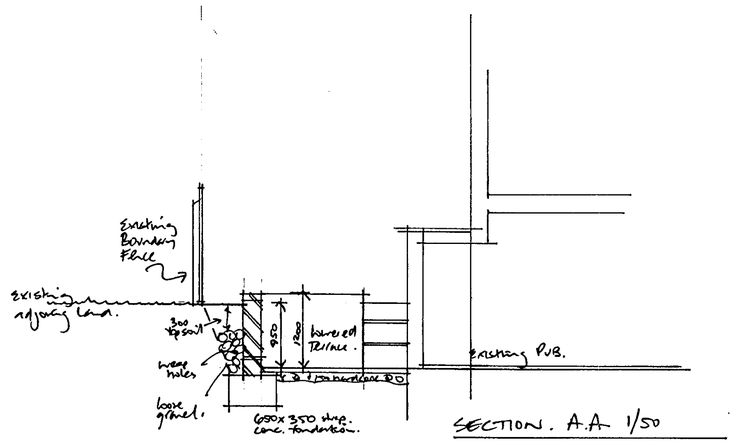

SECTION. A.A 1/50

25. JAN. 2000 • 0454

TAYLOR & CO.
ARCHITECTS • INTERIORS • DESIGN
P.O. BOX 57, DROITWICH SPA, WORCESTERSHIRE, WR9 0YG.
Tel: 01905 621600 Fax: 621414
E-MAIL: tayco @ globalnet.co.uk

CLIENT
GEORGE GALE & CO. LTD
HORNDEAN
HAMPSHIRE

JOB
BULL INN
SONNING
BERKSHIRE RG4 0UP

DESCRIPTION
PROPOSED GROUND FLOOR PLAN. SHOWING PROPOSED REAR LOWERED TERRACE.

SCALE	DATE	DRAWN BY
1:100	3/11/00	

DRAWING NUMBER
394/1.

23/11/00.