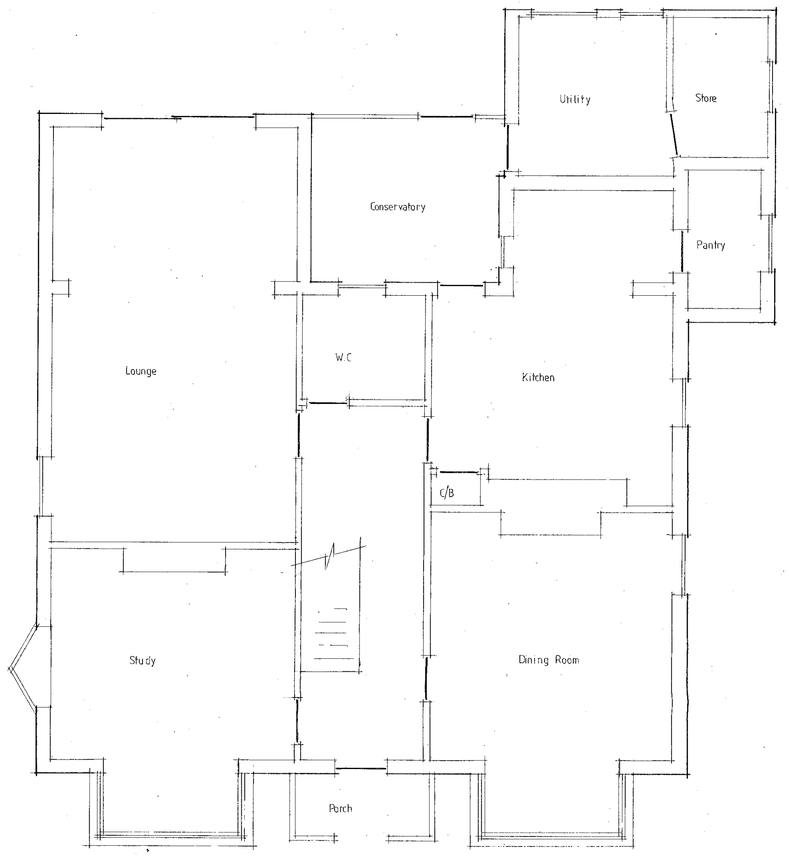

Plan Of Ground Floor

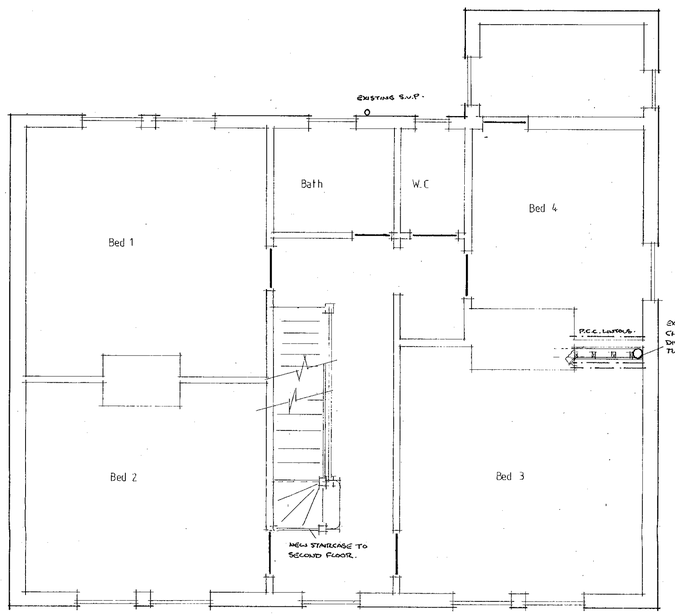

Plan Of First Floor

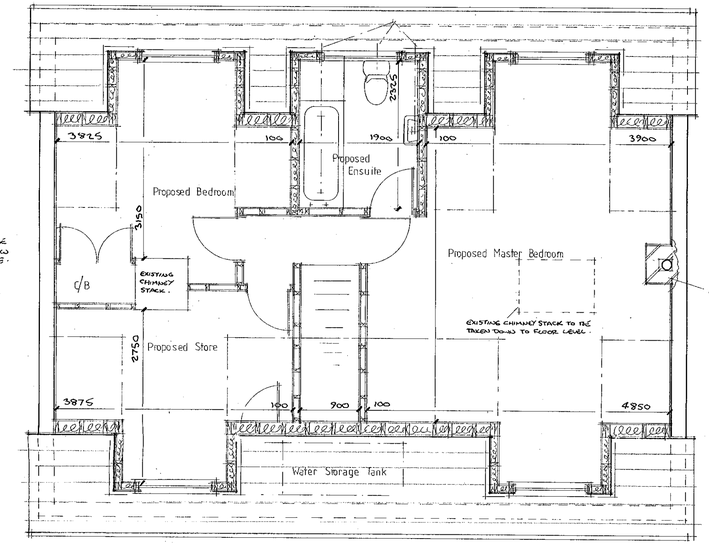

Plan Of Proposed Second Floor

27 JAN 2000 0460

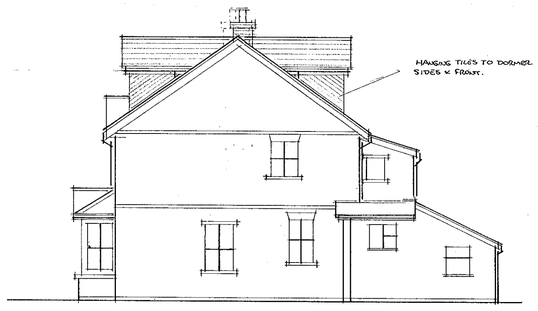

Side Elevation



Front Elevation



Rear Elevation

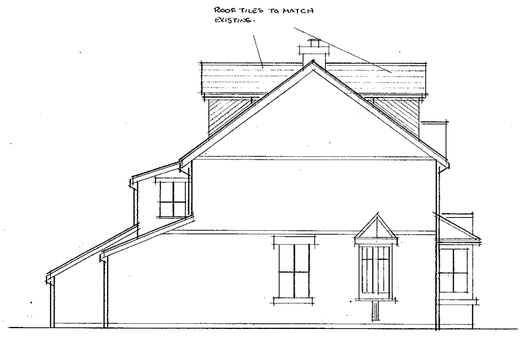

Side Elevation

ISSUE	DATE	REVISIONS

CLIENT

Mr C. Honeybone

JOB TITLE

Proposed Loft Conversion to N°33 Old Wokingham Road Crowthorne Berks

DRAWING TITLE

Plans & Elevations

SCALE 1:100

DATE	DRN BY
Dec 99	D.S

DRG N° 99:999:01 REV



Plan Of Ground Floor

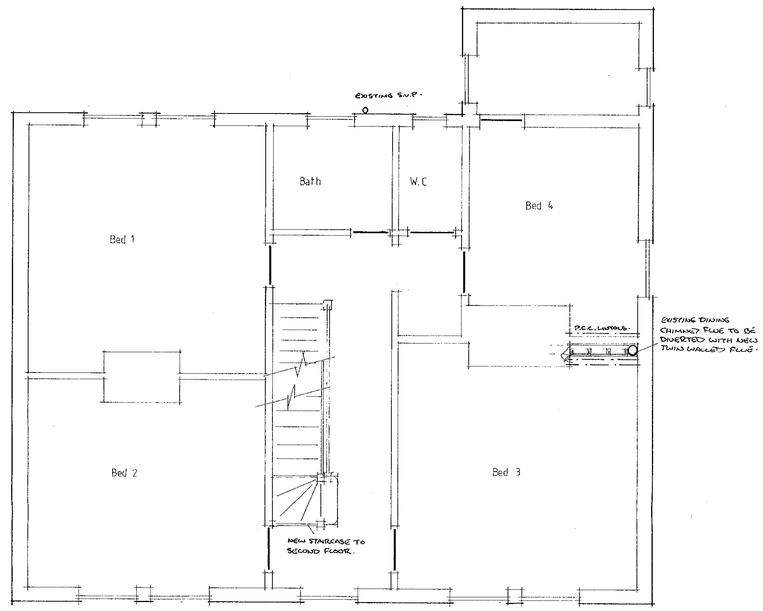

Plan Of First Floor

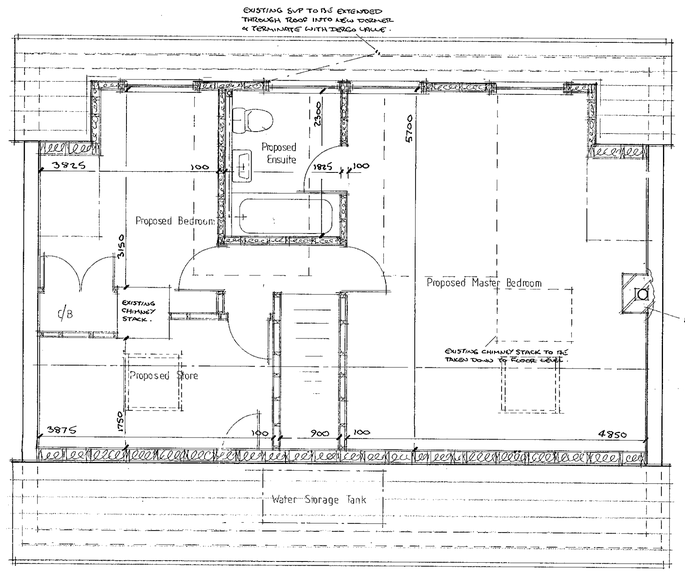

Plan Of Proposed Second Floor

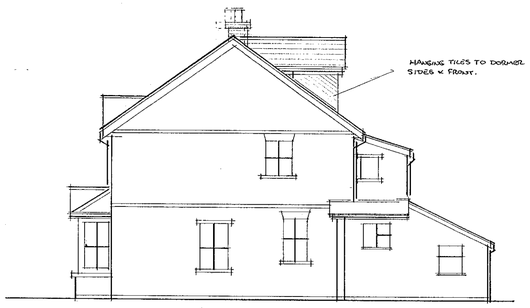

Side Elevation



Front Elevation

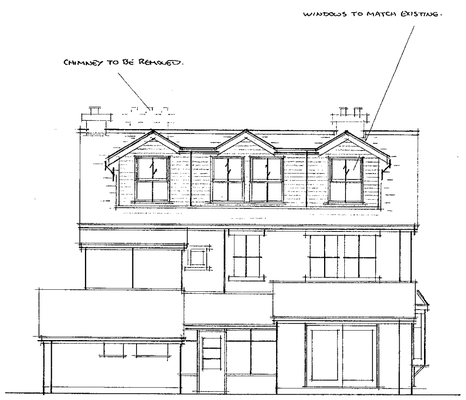

Rear Elevation

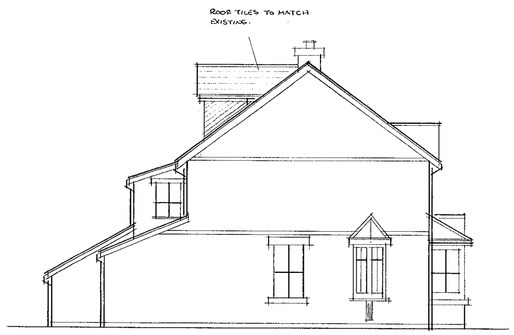

Side Elevation

APPROVED

PLANNING SERVICES	KPT
POL	TLS
DC	SHF
APP	
CS	
09 MAY 2000	
COPIES TO:	ACK:
	FILE:

9460 4

REVISED PLAN

ISSUE	DATE	REVISIONS
A	APRIL 00	FRONT DORMERS REMOVED WITH VELUX ROOF WINDOWS REARRANGED

CLIENT

Mr C. Honeybone

JOB TITLE

Proposed Loft Conversion to N°33 Old Wokingham Road Crowthorne Berks

DRAWING TITLE

Plans & Elevations

SCALE	
1:100 & 1:50	
DATE	DRN BY
Dec 99	D.S
DRG N°	REV
99:999:01	A

30/3/00