PLANNING SERVICES	HPT
POL	TLS
DC	ENF
APP	
CS	
10 JUL 2000	
COPIES TO:	ACK:
	FILE:

DO NOT SCALE from this drawing

Contractors must verify all dimensions at the site before setting out, commencing work, or making any shop drawings.

No.	Revision	Date	Initial

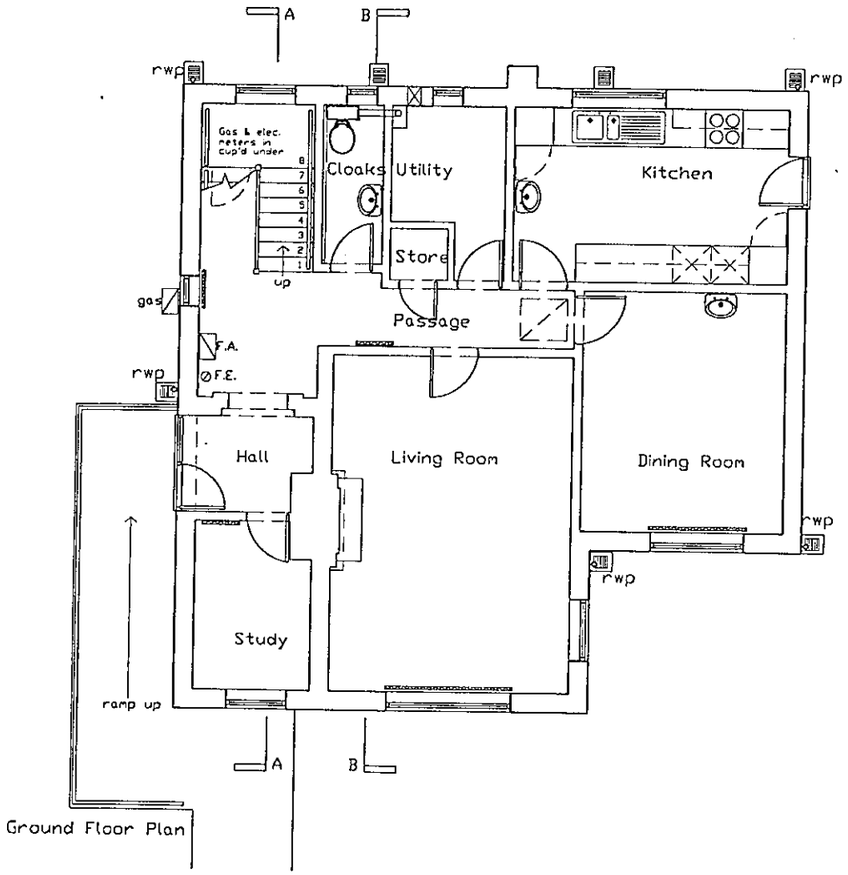

Ground Floor Plan

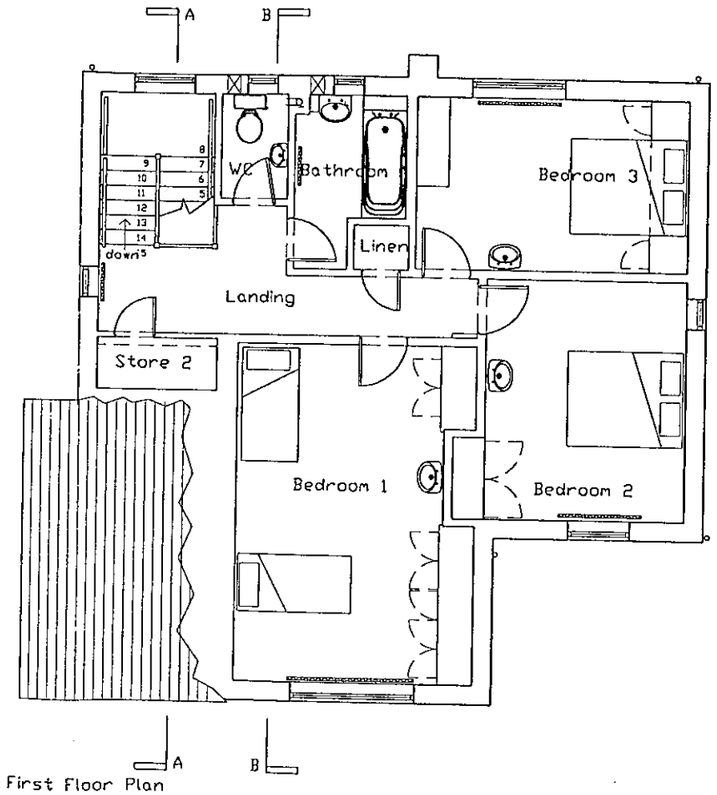

First Floor Plan

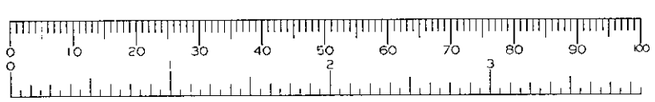

Job
1 Salmond Road,
Whitley Wood, Reading - for
Residential Care Homes Ltd

Drawing Title
Floor Plans
As Existing

Project No: AA-001
Drawing No: PP-02
Revision:

Scale: 1.100
Drawn by: Art.
Date: Jan. '00

ART ASSOC. - Architectural Services
61 Pemberton Gardens,
Calcot, Reading. RG31 7DY
Tel ; 0118 9613767

DO NOT SCALE from this drawing

Contractors must verify all dimensions at the site before setting out, commencing work, or making any shop drawings.

No.	Revision	Date	Initial
A	First Floor internal layout amended.	27.06.00	AB

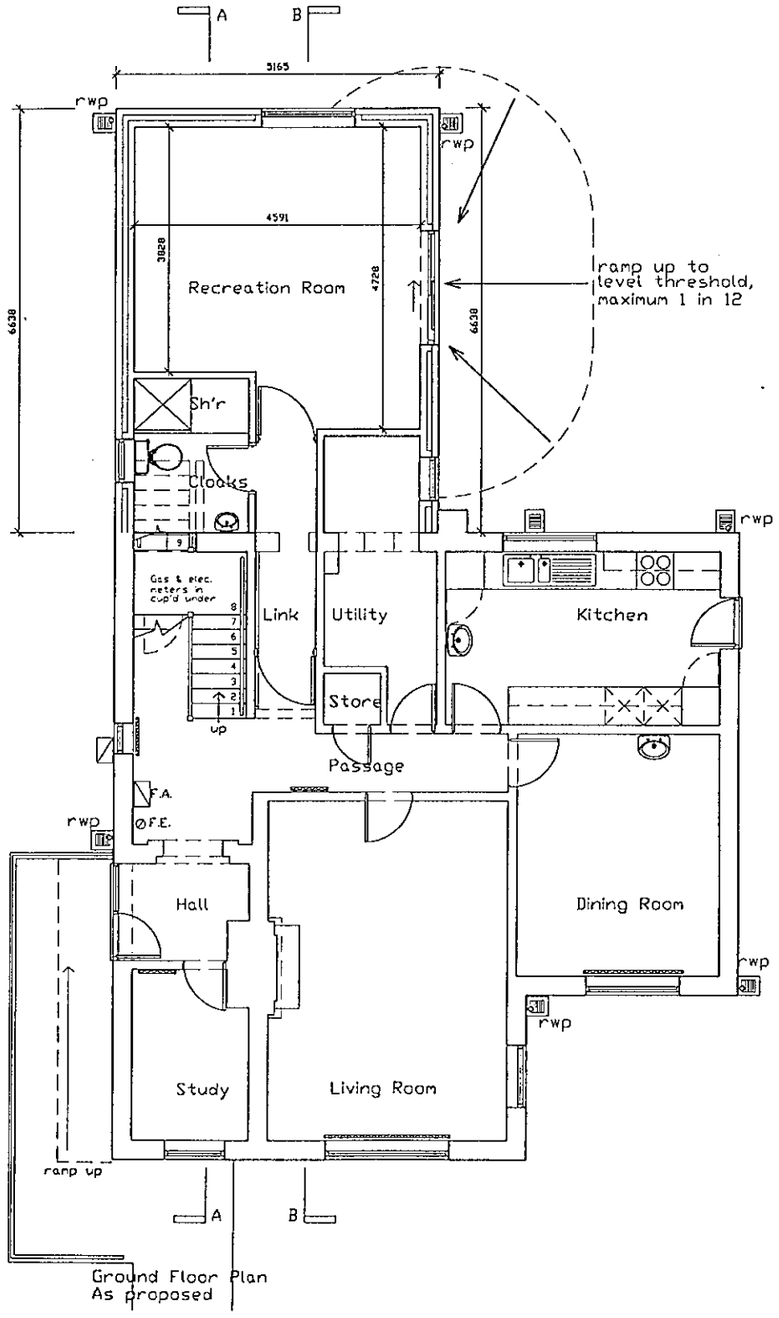

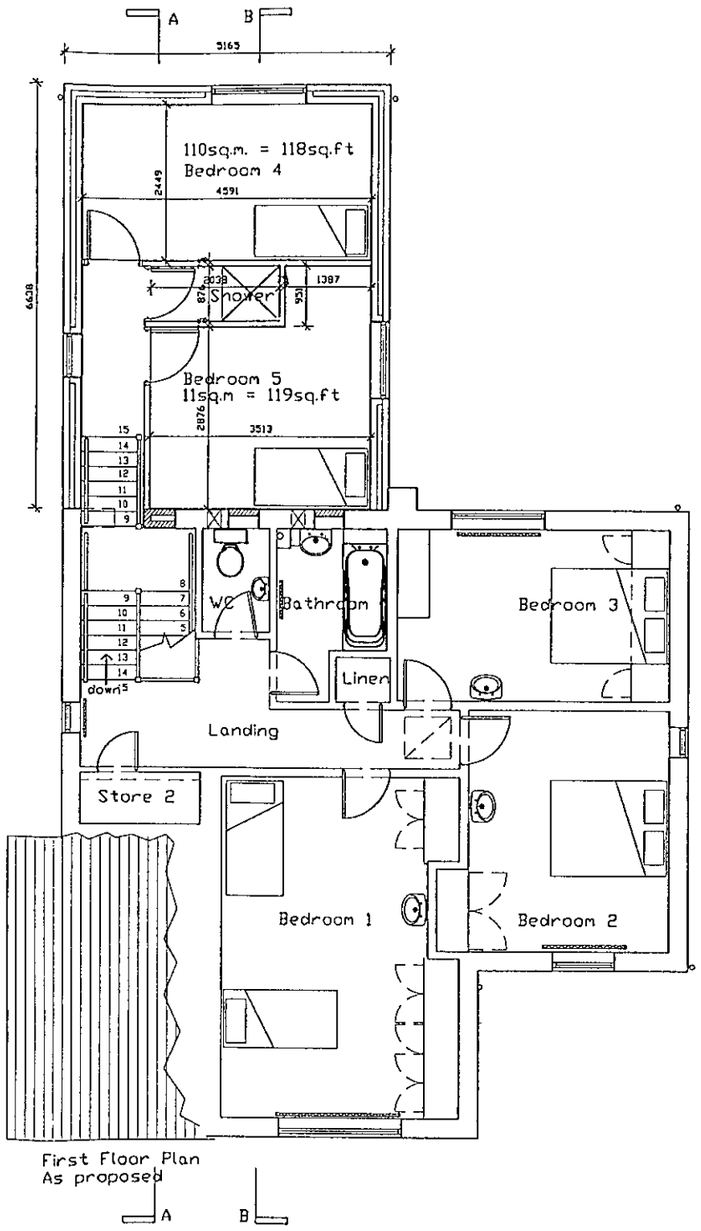

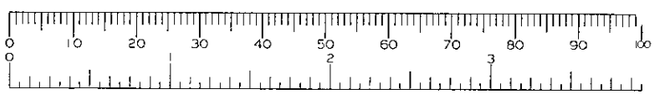

PLANNING SERVICES UNIT
POL
DC
APP
CS
COPIES TO:
LACK
FILE

Job
1 Salmond Road,
Whitley Wood, Reading - for
Residential Care Homes Ltd

Drawing Title
Floor Plans
As Proposed

Project No: AA-001
Drawing No: PP-05
Revision: 'A'

Scale: 1.100
Drawn by: Art.
Date: Jan. '00

ART ASSOC. - Architectural Services
61 Pemberton Gardens,
Calcot, Reading. RG31 7DY
Tel ; 0118 9613767

DO NOT SCALE from this drawing

Contractors must verify all dimensions at the site before setting out, commencing work, or making any shop drawings.

No.	Revision	Date	Initial
A	New window to West Elev. noted as obscure glazed. Utility (G.F.) window – previously on plan but not on (East) elevation – now shown.	27.06.00	AB

PLANNING SERVICES | HPT
POL | TLS
DC | ENF
APP |
CS |
10 JUL 2000
COPIES TO: | ACK:
FILE:

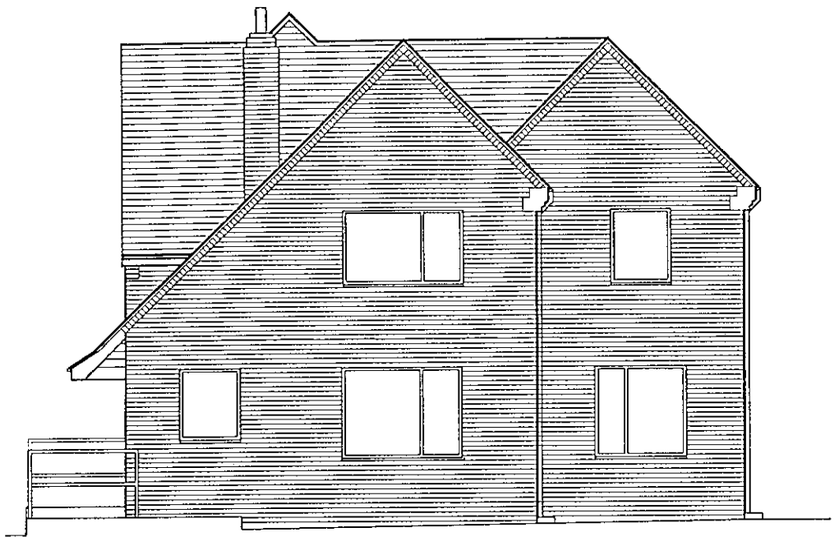

South Elevation

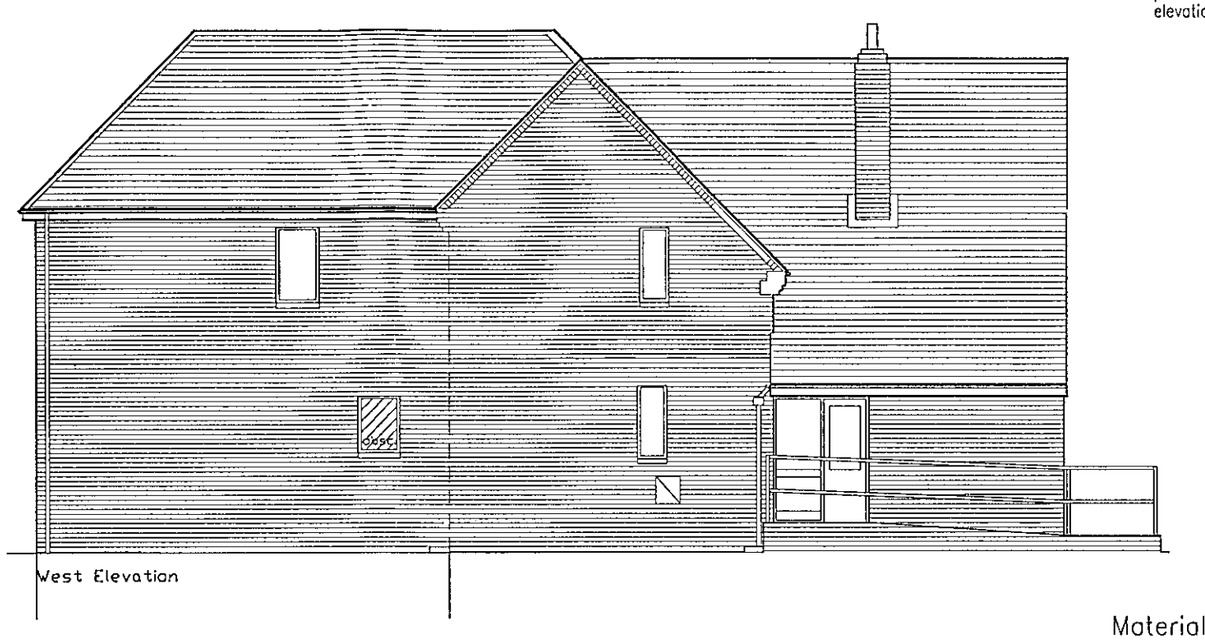

West Elevation

Materials Schedule ;

Roof finish – red / brown clay tiles to match existing
Walls – red / brown facing bricks to match existing
Rainwater – black plastic to match existing
Windows / doors – White upvc to match existing

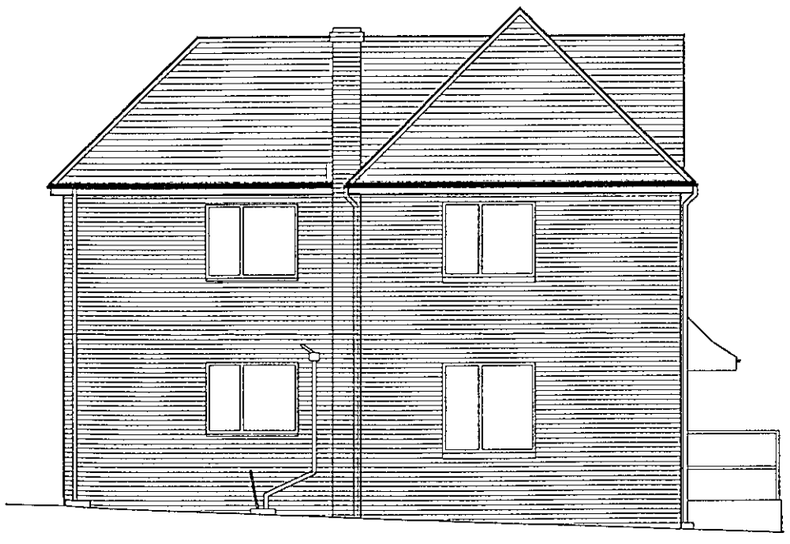

North Elevation

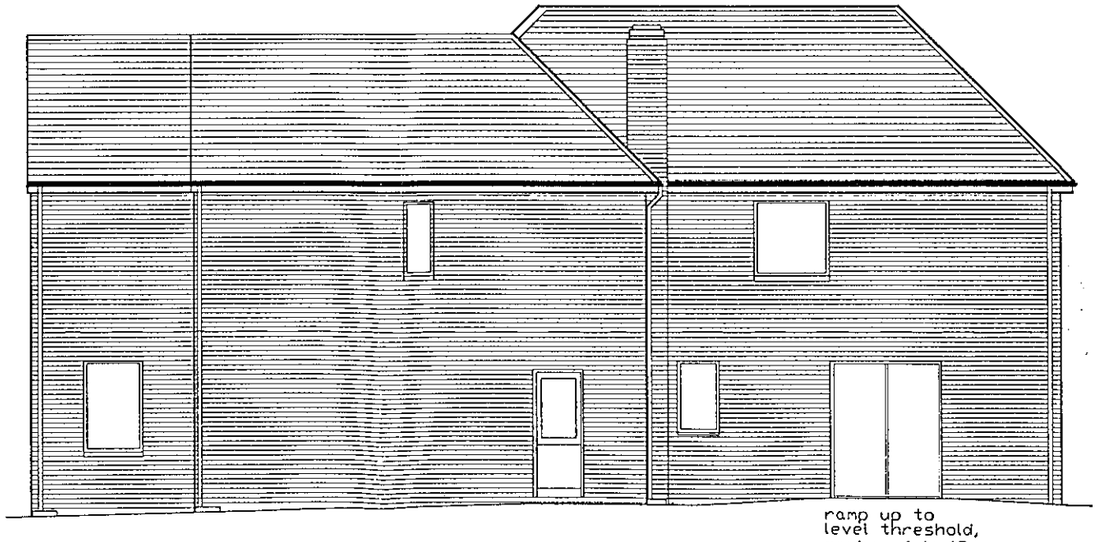

East Elevation

ramp up to level threshold, maximum 1 in 12



Job
1 Salmond Road, Whitley Wood, Reading – for Residential Care Homes Ltd

Drawing Title
Elevations As Proposed

Project No. AA-001 | Drawing No. PP-06 | Revision 'A'

Scale 1:100 | Drawn by Art. | Date Jan. '00

ART ASSOC. – Architectural Services
61 Pemberton Gardens,
Calcot, Reading. RG31 7DY
Tel ; 0118 9613767

PLANNING SERVICES
POL
DC
APP
CS
10 JUL 2000
COPIES TO:
ACK:
FILE:

DO NOT SCALE from this drawing

Contractors must verify all dimensions at the site before setting out, commencing work, or making any shop drawings.

No.	Revision	Date	Initial

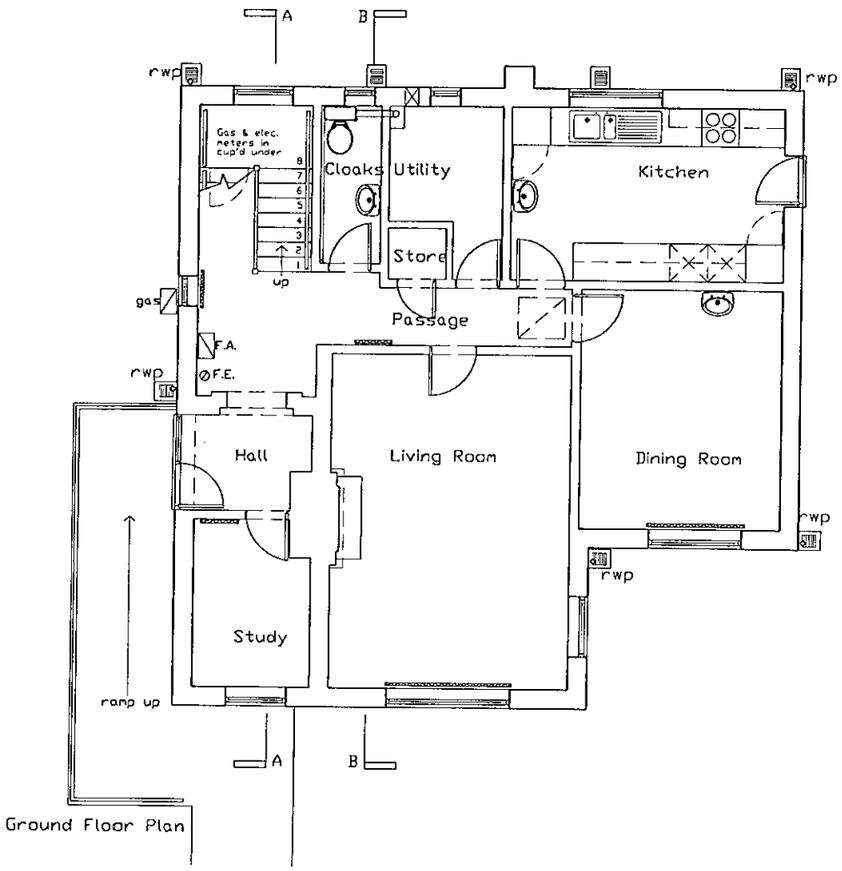

Ground Floor Plan

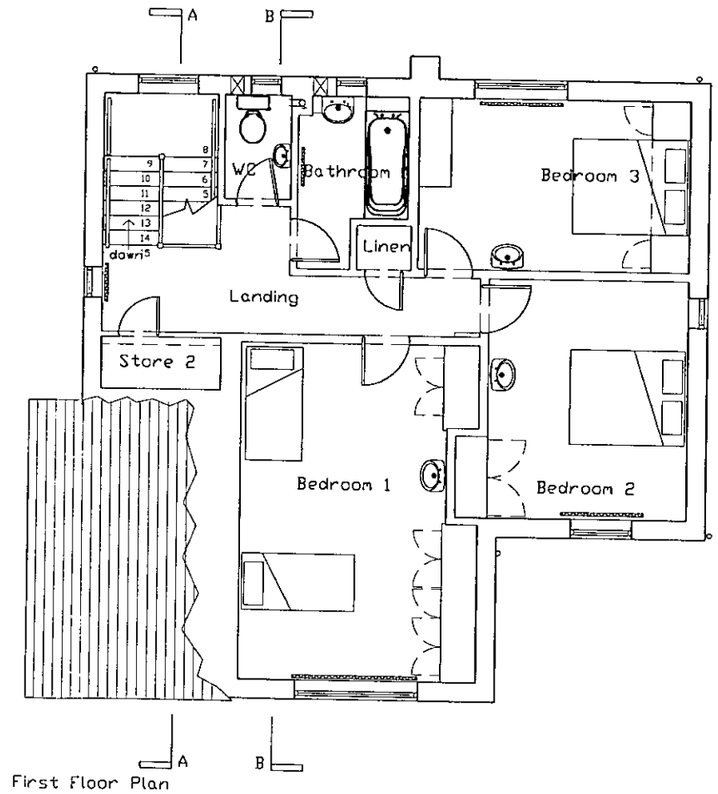

First Floor Plan

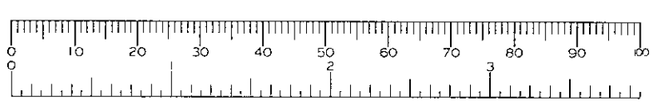

Job
1 Salmond Road,
Whitley Wood, Reading - for
Residential Care Homes Ltd

Drawing Title
Floor Plans
As Existing

Project No: AA-001
Drawing No: PP-02
Revision:

Scale: 1.100
Drawn by: Art.
Date: Jan. '00

ART ASSOC. - Architectural Services
61 Pemberton Gardens,
Calcot, Reading. RG31 7DY
Tel ; 0118 9613767

DO NOT SCALE from this drawing

Contractors must verify all dimensions at the site before setting out, commencing work, or making any shop drawings.

No.	Revision	Date	Initial
A	First Floor internal layout amended.	27.06.00	AB

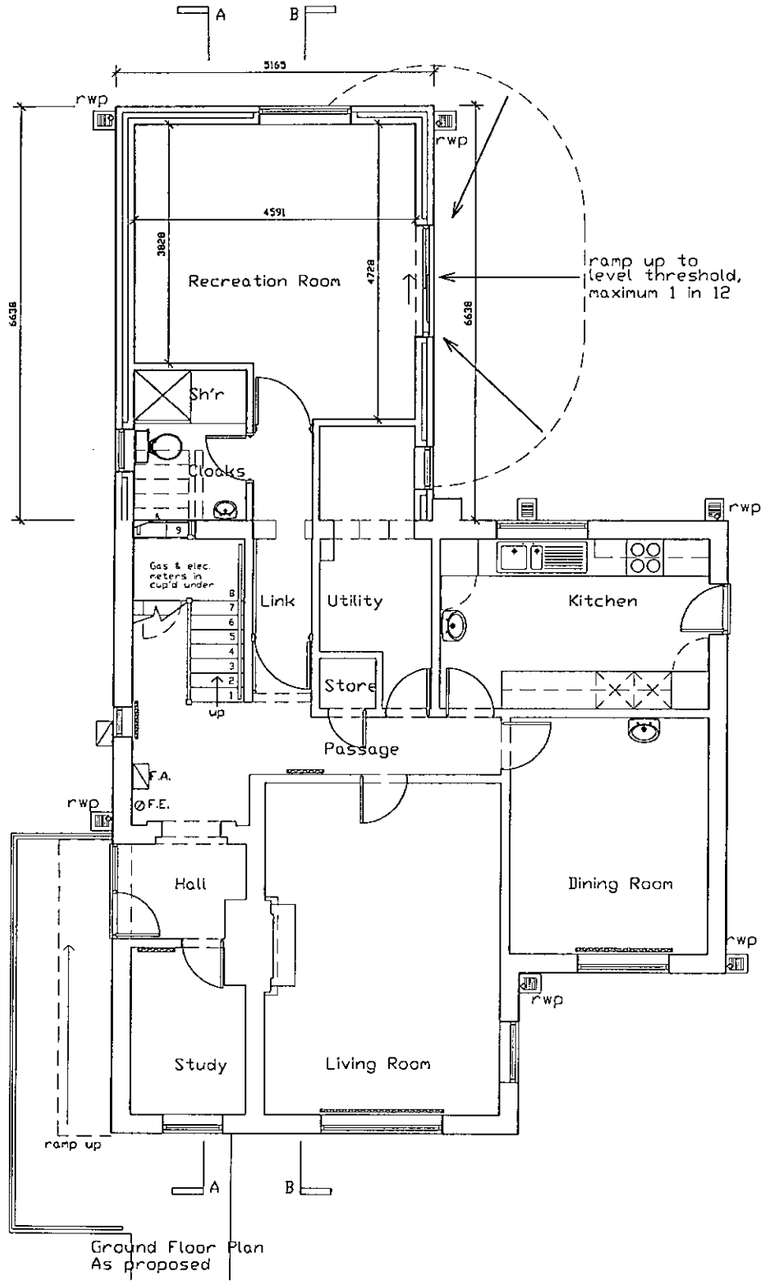

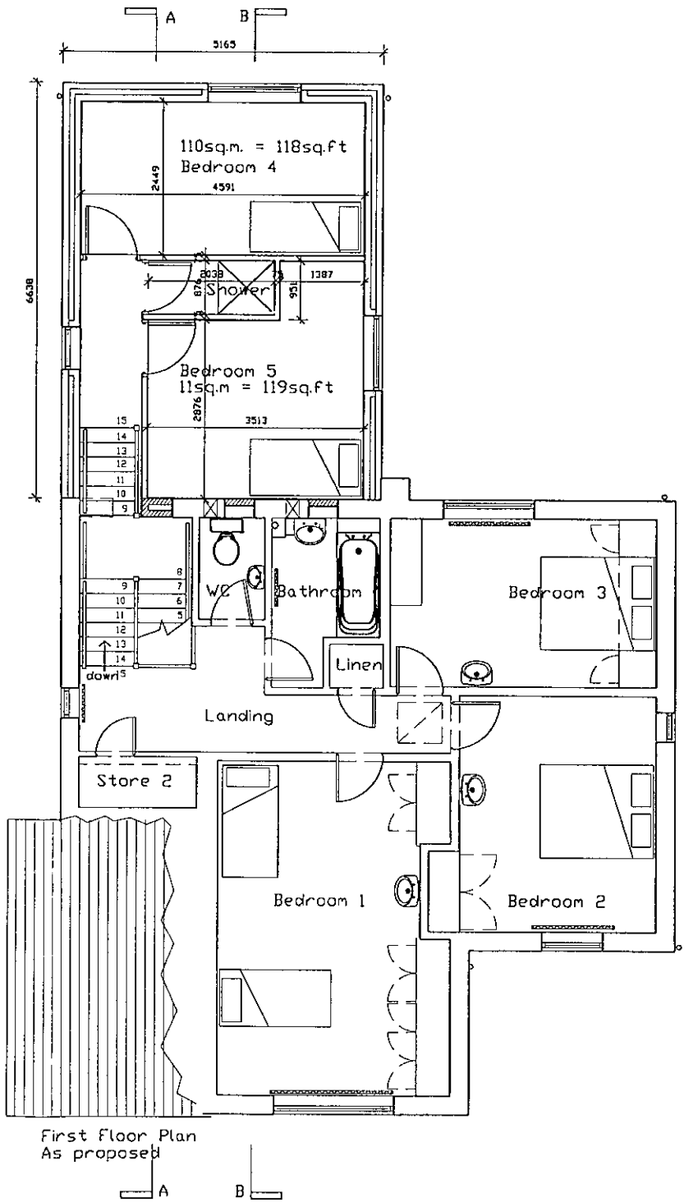

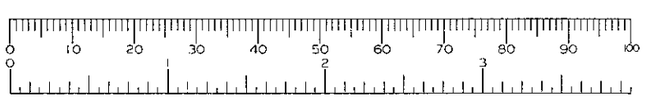

Job

1 Salmond Road,
Whitley Wood, Reading - for
Residential Care Homes Ltd

Drawing Title

Floor Plans
As Proposed

Project No	Drawing No	Revision
AA-001	PP-05	'A'

Scale	Drawn by	Date
1.100	Art.	Jan. '00

ART ASSOC. - Architectural Services
61 Pemberton Gardens,
Calcot, Reading. RG31 7DY
Tel ; 0118 9613767

DO NOT SCALE from this drawing

Contractors must verify all dimensions at the site before setting out, commencing work, or making any shop drawings.

No.	Revision	Date	Initial
A	New window to West Elev. noted as obscure glazed. Utility (G.F.) window – previously on plan but not on (East) elevation – now shown.	27.06.00	AB

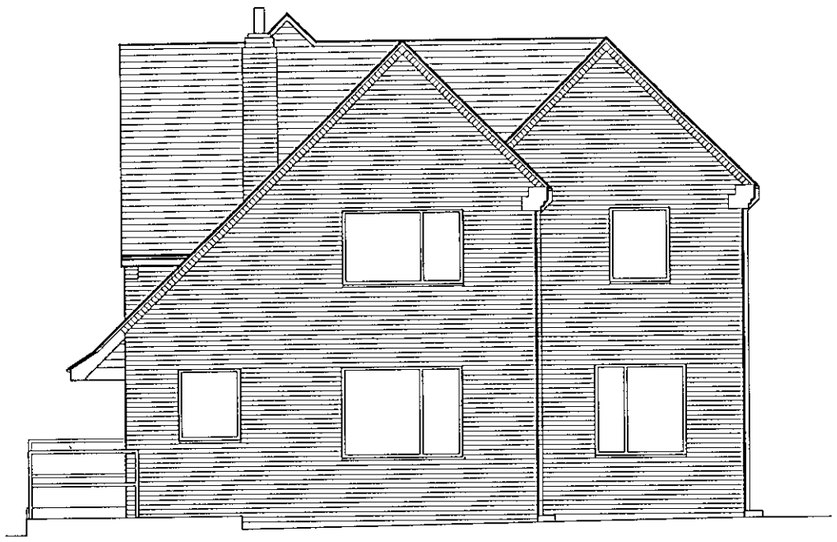

South Elevation



West Elevation

Materials Schedule ;

Roof finish – red / brown clay tiles to match existing

Walls – red / brown facing bricks to match existing

Rainwater – black plastic to match existing

Windows / doors – White upvc to match existing



North Elevation

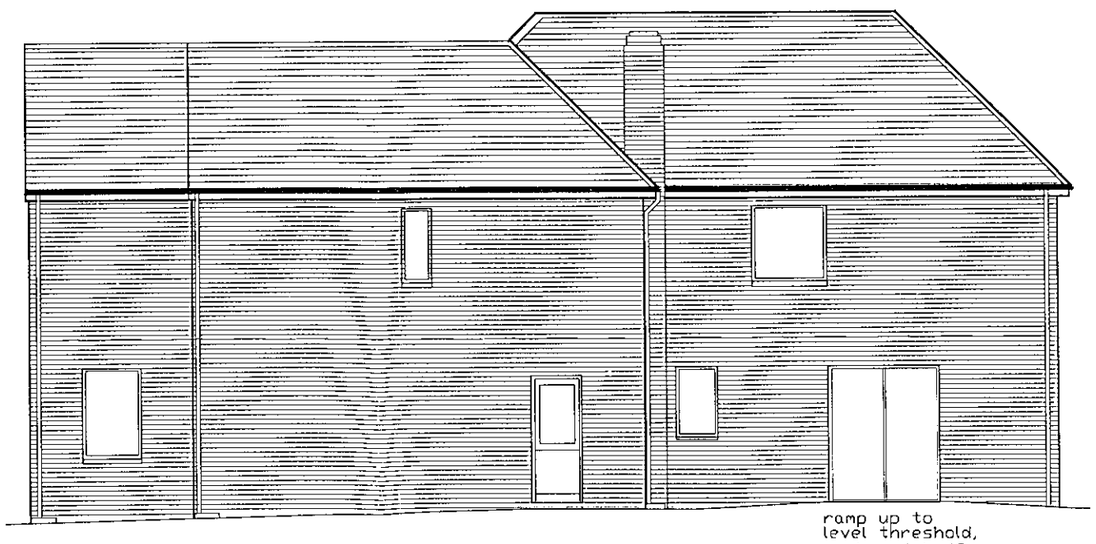

East Elevation

ramp up to level threshold, maximum 1 in 12

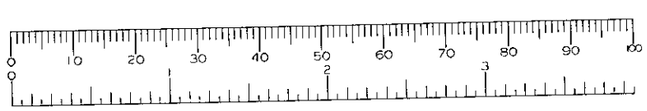

Job

1 Salmond Road, Whitley Wood, Reading - for Residential Care Homes Ltd

Drawing Title

Elevations As Proposed

Project No: AA-001 | Drawing No: PP-06 | Revision: 'A'

Scale: 1.100 | Drawn by: Art. | Date: Jan. '00

ART ASSOC. - Architectural Services
61 Pemberton Gardens,
Calcot, Reading. RG31 7DY
Tel ; 0118 9613767

DO NOT SCALE from this drawing

Contractors must verify all dimensions at the site before setting out, commencing work, or making any shop drawings.

No.	Revision	Date	Initial

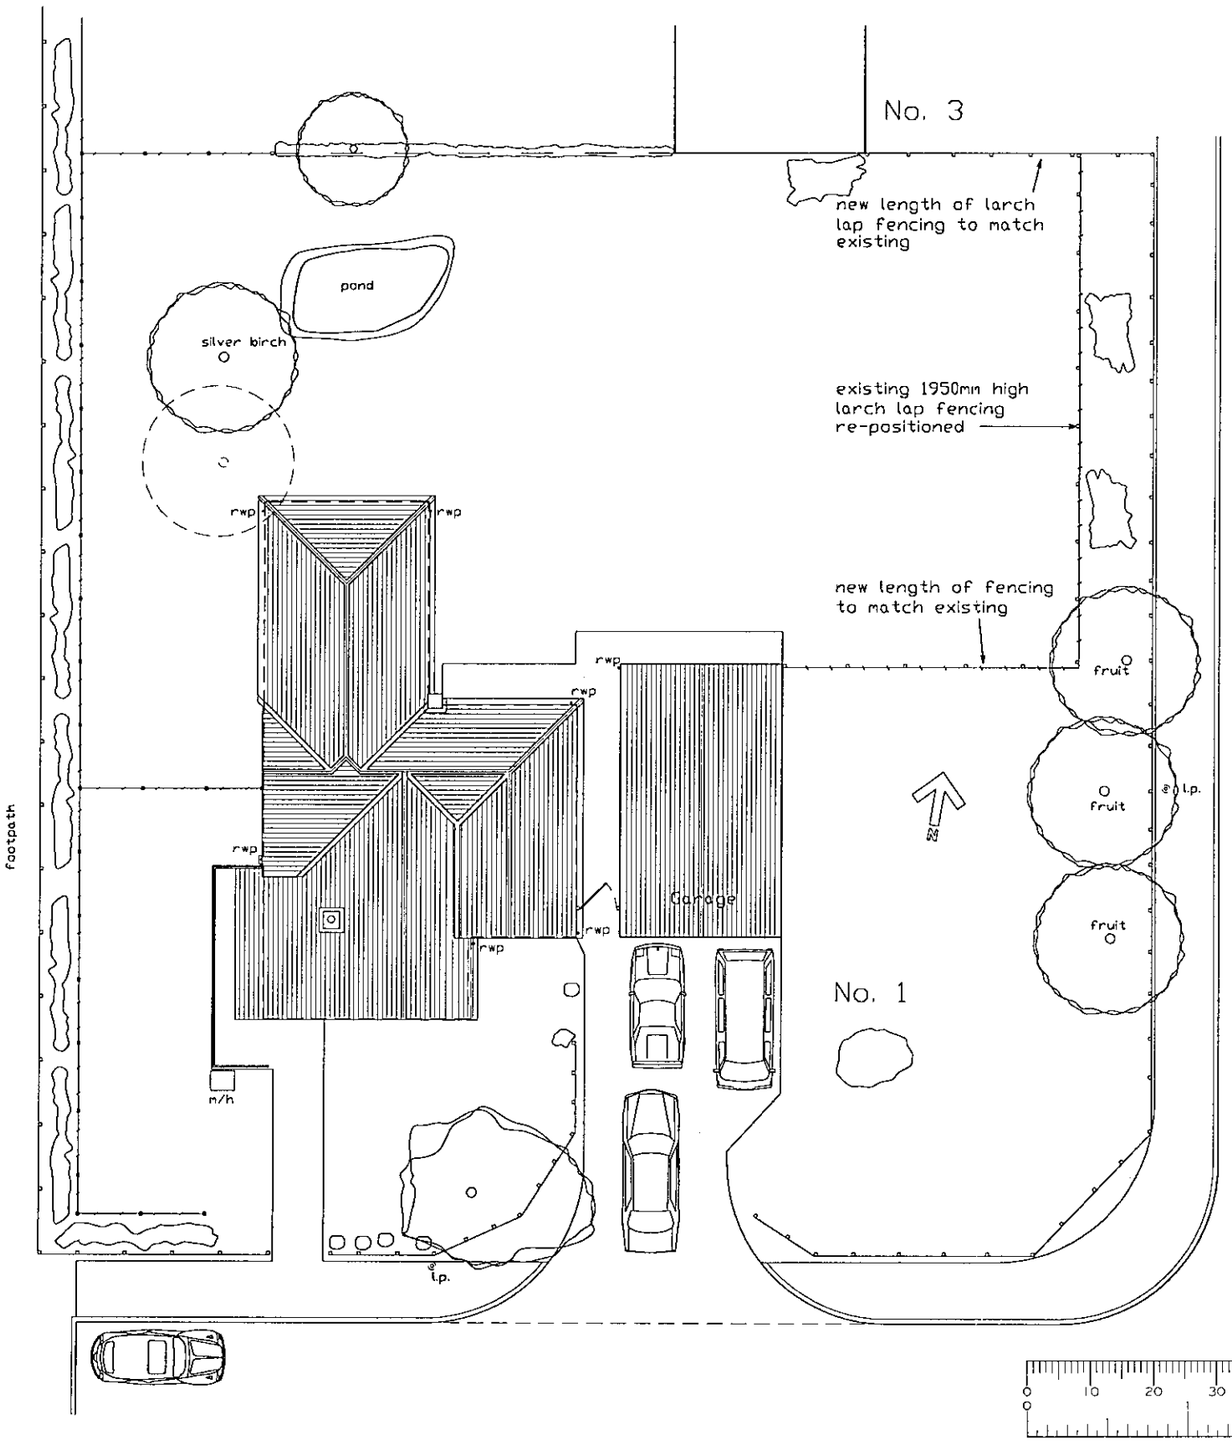

SUPERSEDED

15.FEB.2000* 0588

Job
1 Salmond Road,
Whitley Wood, Reading - for
Residential Care Homes Ltd

Drawing Title
Site Layout
As Proposed

Project No: AA-001
Drawing No: PP-04
Revision:

Scale: 1:200
Drawn by: Art.
Date: Jan. '00

ART ASSOC. - Architectural Services
61 Pemberton Gardens,
Calcot, Reading. RG31 7DY
Tel ; 0118 9613767

DO NOT SCALE from this drawing

Contractors must verify all dimensions at the site before setting out, commencing work, or making any shop drawings.

No.	Revision	Date	Initial

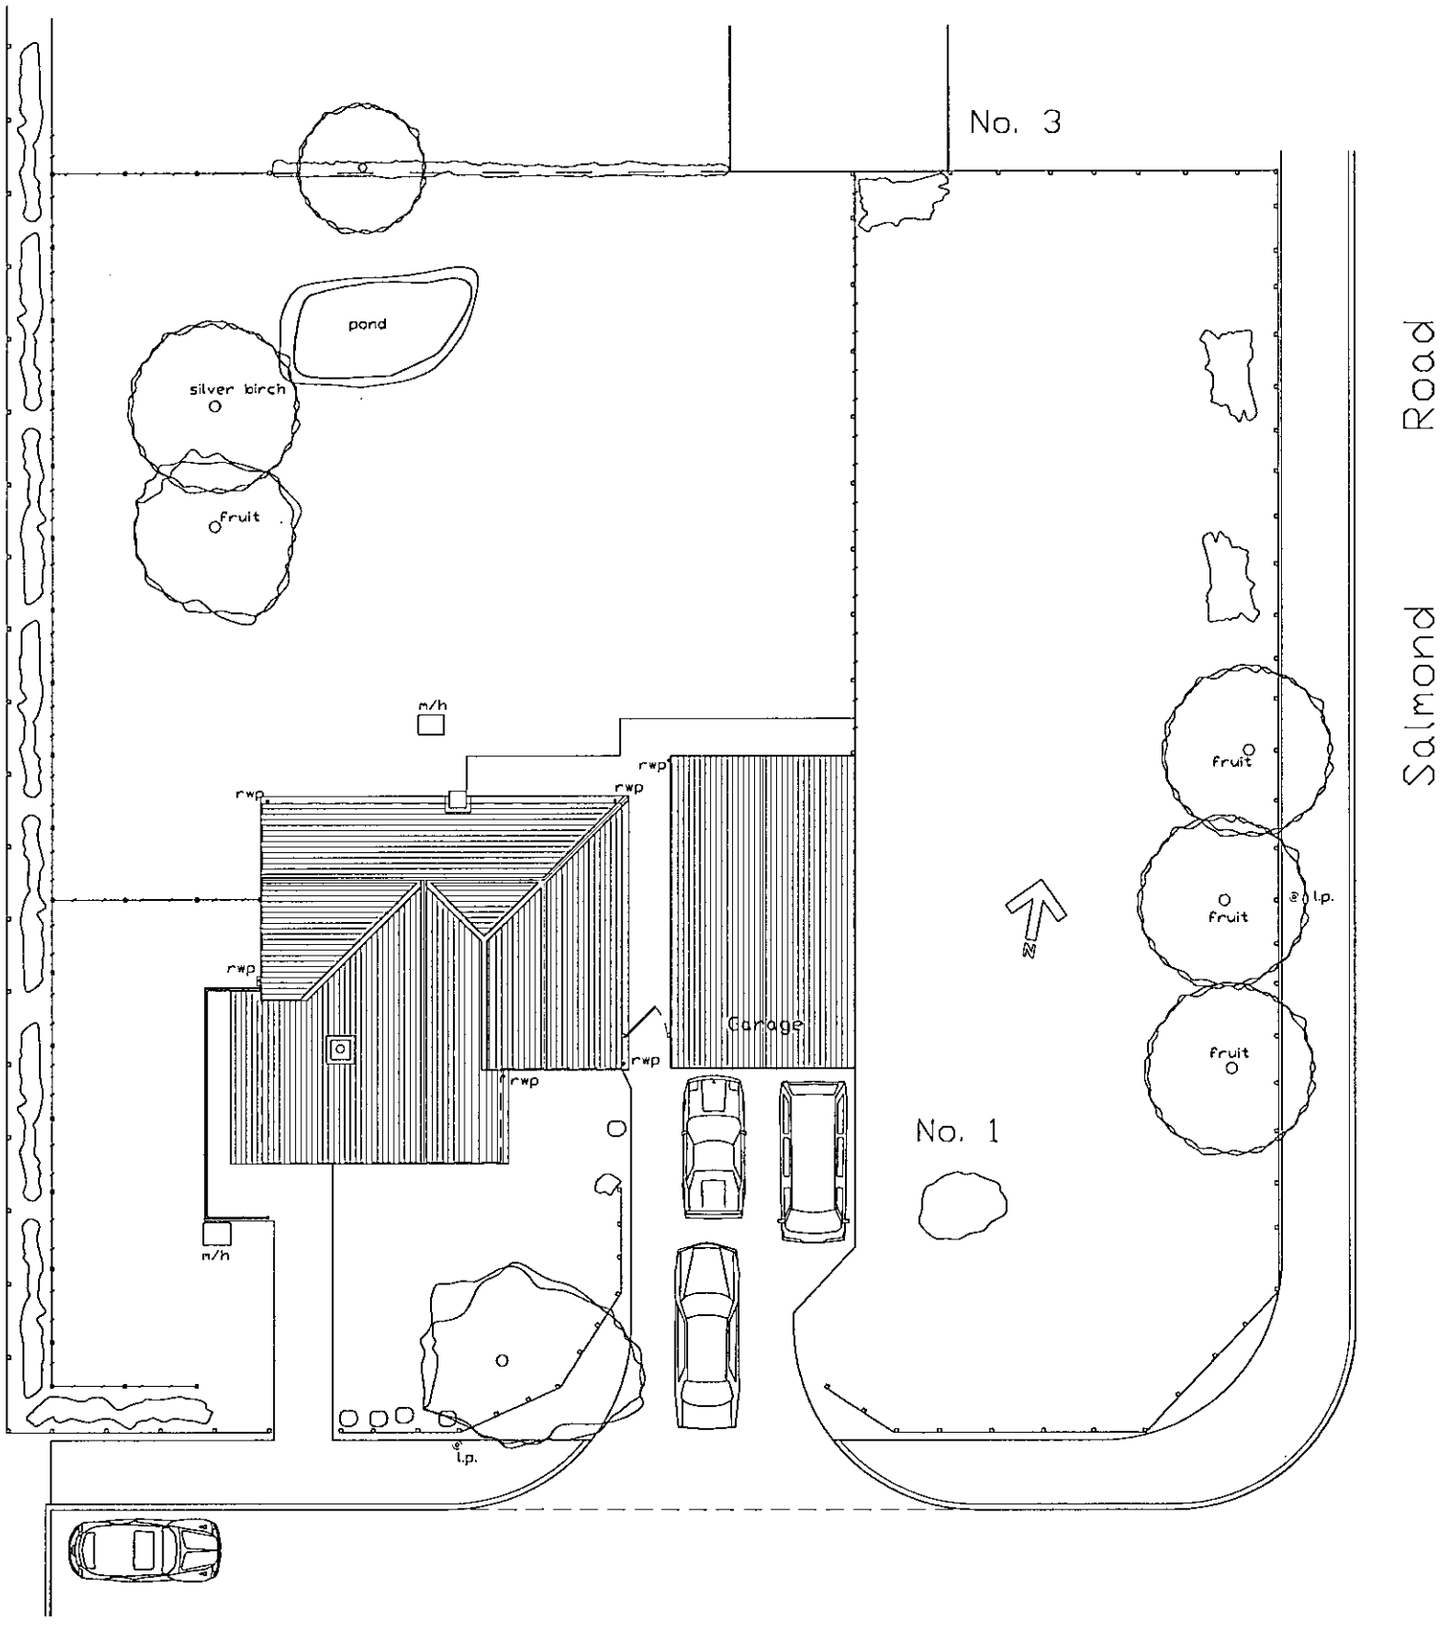

SUPERSEDED

15.FEB.2000* 0588

0 10 20 30 40 50 60 70 80 90 100
0 1 2 3

Job
1 Salmond Road,
Whitley Wood, Reading - for
Residential Care Homes Ltd

Drawing Title
Site Layout
As Existing

Project No	Drawing No	Revision
AA-001	PP-01	

Scale	Drawn by	Date
1.200	Art.	Jan. '00

ART ASSOC. - Architectural Services
61 Pemberton Gardens,
Calcot, Reading. RG31 7DY
Tel ; 0118 9613767

DO NOT SCALE from this drawing

Contractors must verify all dimensions at the site before setting out, commencing work, or making any shop drawings.

No.	Revision	Date	Initial
A	North East corner boundary / garage arrangement corrected.	03.05.00	AB

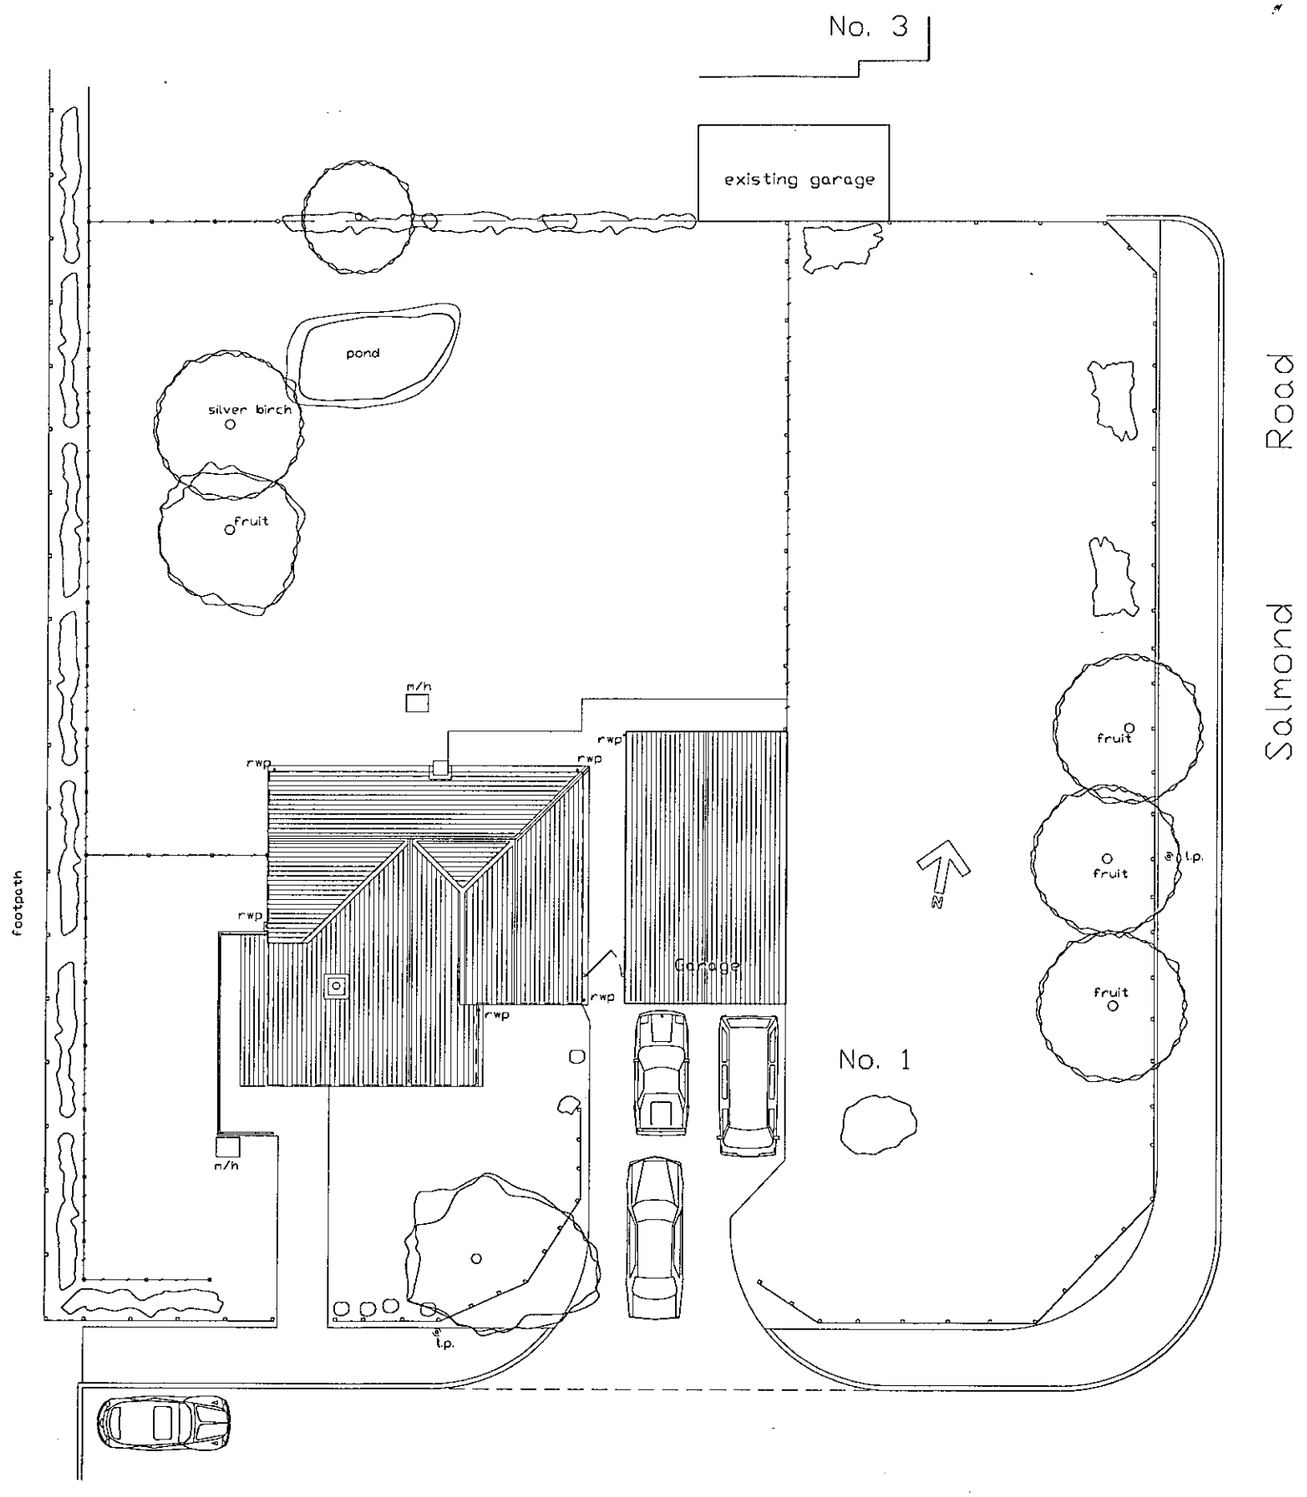

REVISED PLAN
0588

PDL	ENF
DC	
APP	
CS	
04 MAY 2000	
COPIES TO:	ACK:
	FILE:

0 10 20 30 40 50 60 70 80 90 100
0 2 3

Job
1 Salmond Road,
Whitley Wood, Reading - for
Residential Care Homes Ltd

Drawing Title
Site Layout
As Existing

Project No: AA-001 | Drawing No: PP-01 | Revision: 'A'

Scale: 1:200 | Drawn by: Art. | Date: Jan. '00

ART ASSOC. - Architectural Services
61 Pemberton Gardens,
Calcot, Reading. RG31 7DY
Tel ; 0118 9613767

DO NOT SCALE from this drawing

Contractors must verify all dimensions at the site before setting out, commencing work, or making any shop drawings.

No.	Revision	Date	Initial



South Elevation

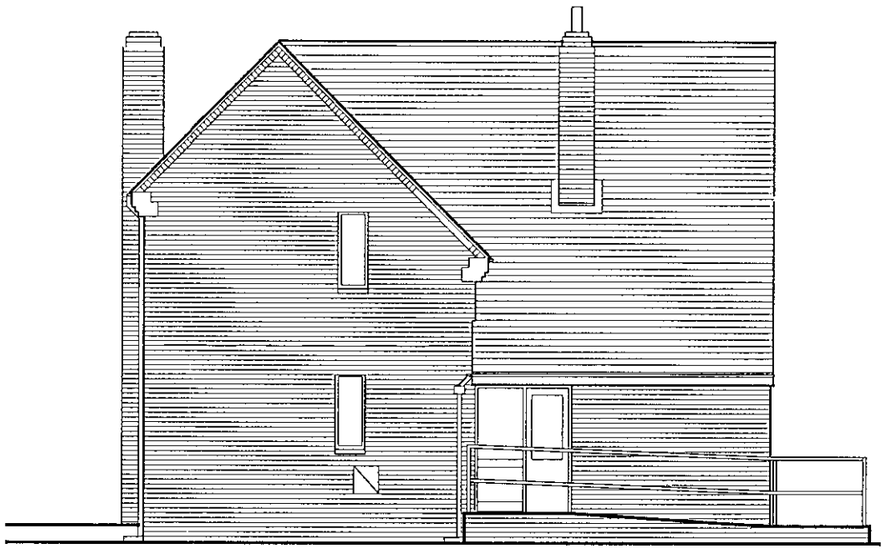

West Elevation

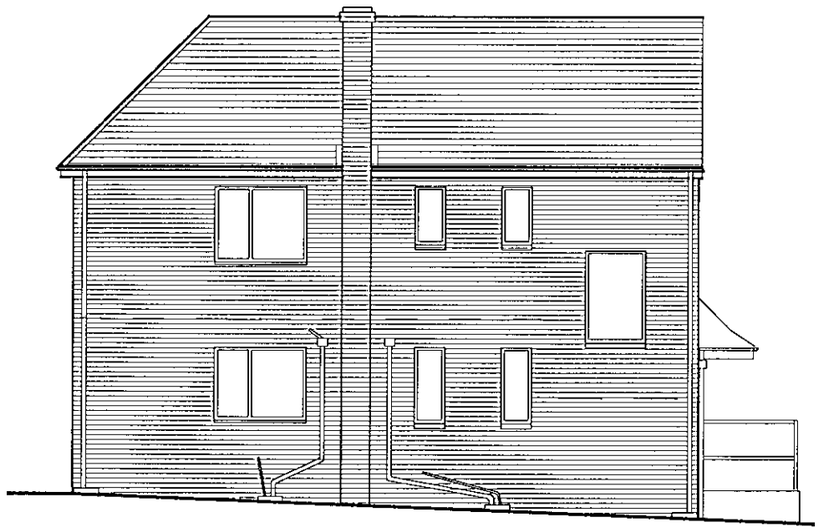

North Elevation

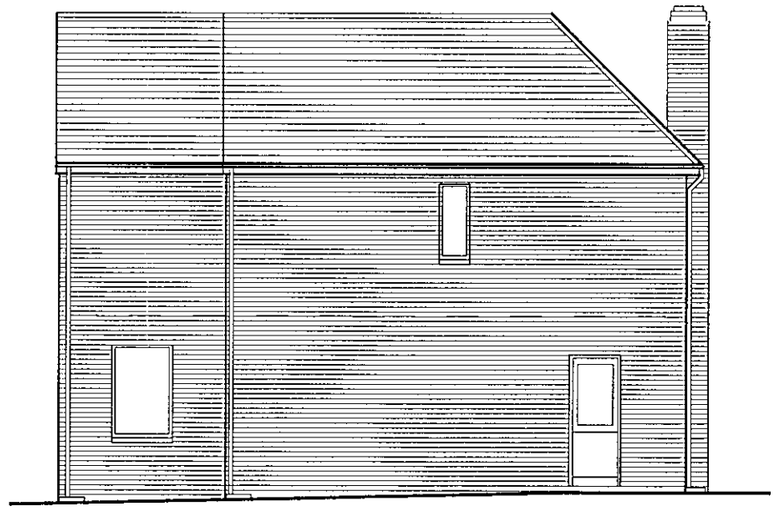

East Elevation

Materials Schedule ;

Roof finish – red / brown clay tiles to match existing

Walls – red / brown facing bricks to match existing

Rainwater – black plastic to match existing

Windows / doors – White upvc to match existing

15.FEB.2000* 0588

Job

1 Salmond Road, Whitley Wood, Reading - for Residential Care Homes Ltd

Drawing Title

Elevations As Existing

Project No	Drawing No	Revision
AA-001	PP-03	

Scale	Drawn by	
~~1:200~~ 1:100	Art.	
	Date Jan. '00	

ART ASSOC. - Architectural Services
61 Pemberton Gardens,
Calcot, Reading. RG31 7DY
Tel ; 0118 9613767

DO NOT SCALE from this drawing

Contractors must verify all dimensions at the site before setting out, commencing work, or making any shop drawings.

No.	Revision	Date	Initial

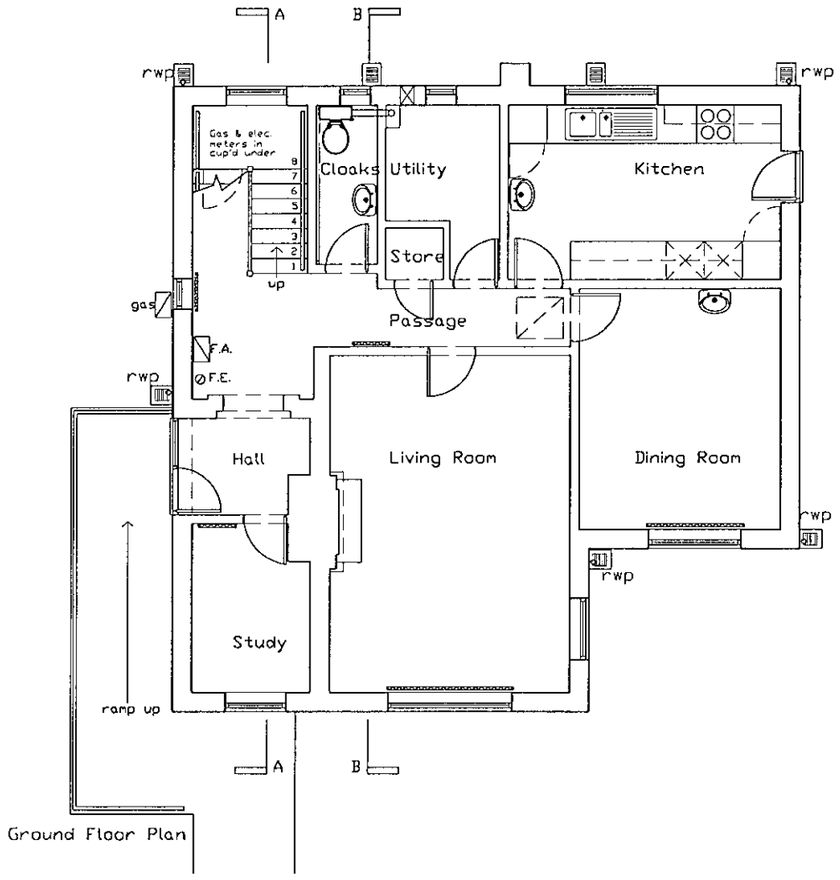

Ground Floor Plan

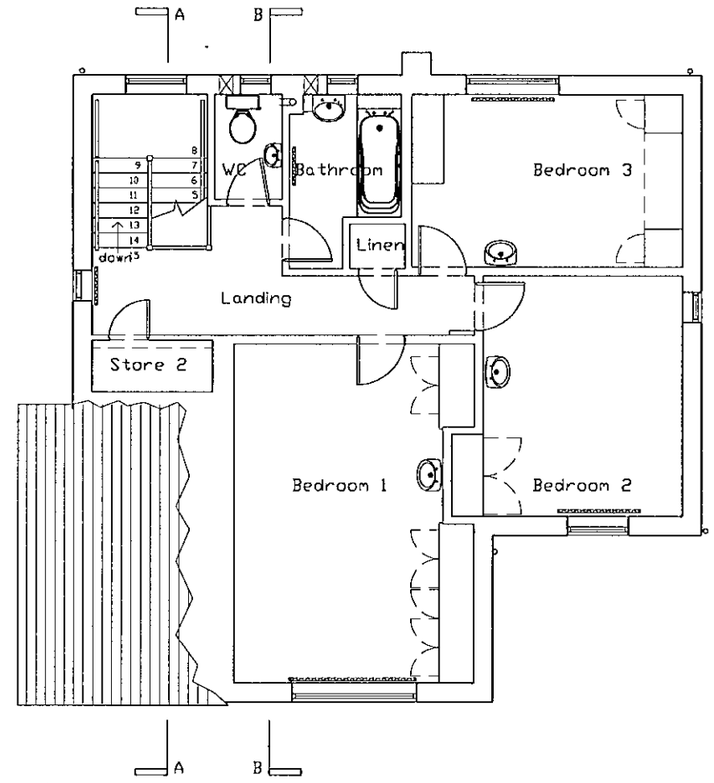

First Floor Plan

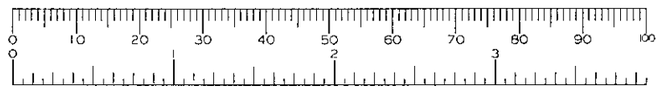

Job
1 Salmond Road,
Whitley Wood, Reading - for
Residential Care Homes Ltd

Drawing Title
Floor Plans
As Existing

Project No: AA-001
Drawing No: PP-02
Revision:

Scale: ~~1:200~~ 1:100
Drawn by: Art.
Date: Jan. '00

ART ASSOC. - Architectural Services
61 Pemberton Gardens,
Calcot, Reading. RG31 7DY
Tel ; 0118 9613767

DO NOT SCALE from this drawing

Contractors must verify all dimensions at the site before setting out, commencing work, or making any shop drawings.

No.	Revision	Date	Initial

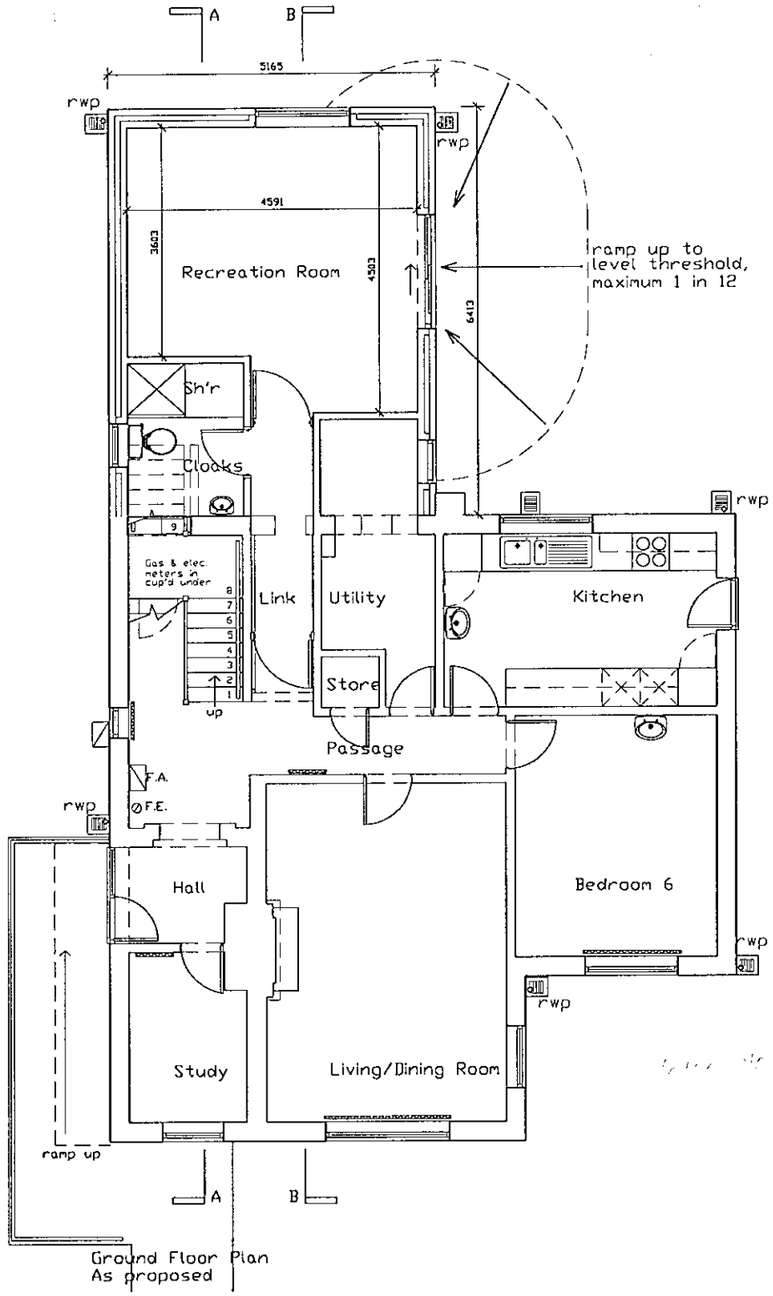

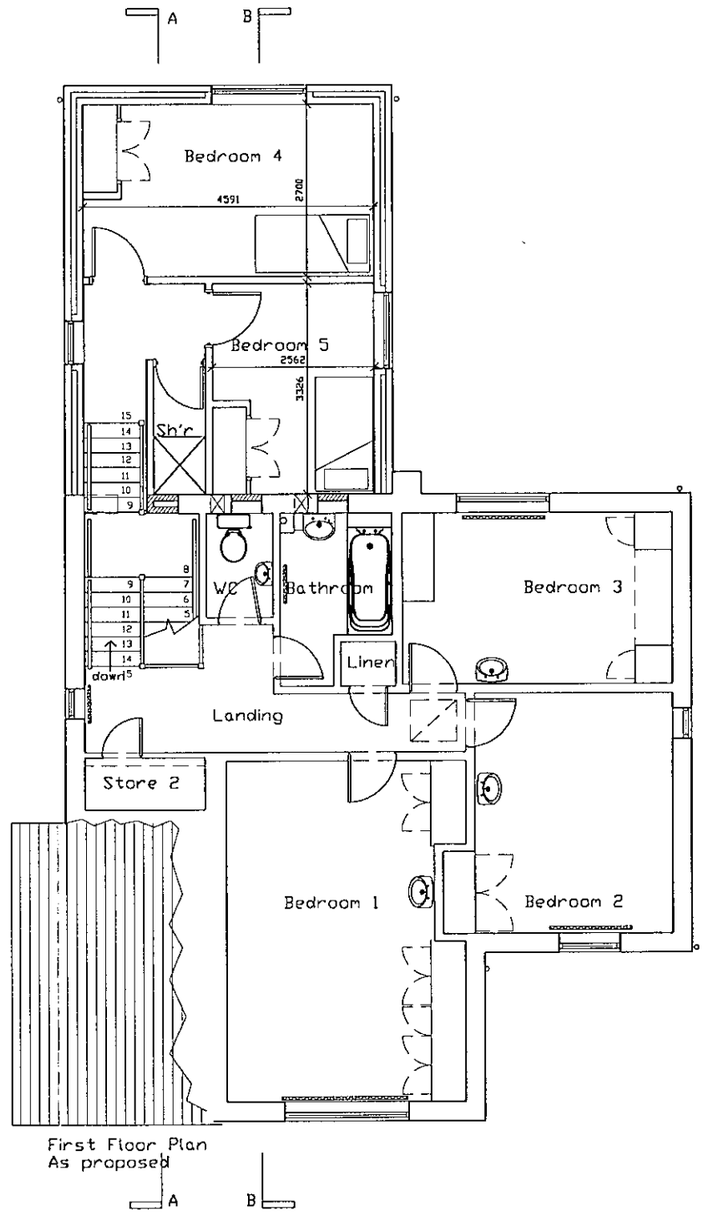

APPROVED

15.FEB.2000* 0588

Job
1 Salmond Road,
Whitley Wood, Reading - for
Residential Care Homes Ltd

Drawing Title
Floor Plans
As Proposed

Project No: AA-001
Drawing No: PP-05
Revision:

Scale: ~~1:200~~ 1:100
Drawn by: Art.
Date: Jan. '00

ed 22/3/01

ART ASSOC. - Architectural Services
61 Pemberton Gardens,
Calcot, Reading. RG31 7DY
Tel ; 0118 9613767

DO NOT SCALE from this drawing

Contractors must verify all dimensions at the site before setting out, commencing work, or making any shop drawings.

No.	Revision	Date	Initial

15.FEB.2000* 0588

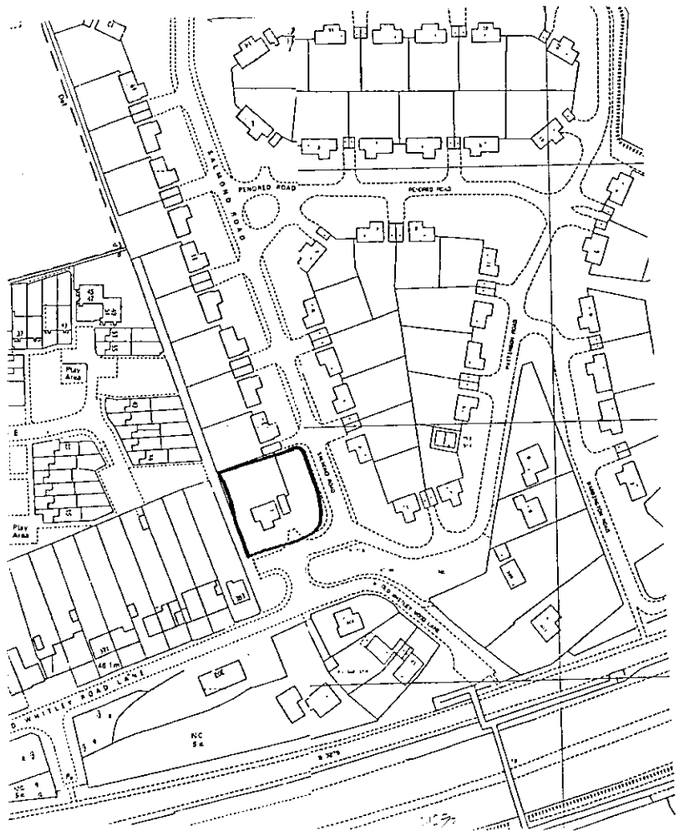

Site Location 1:2500

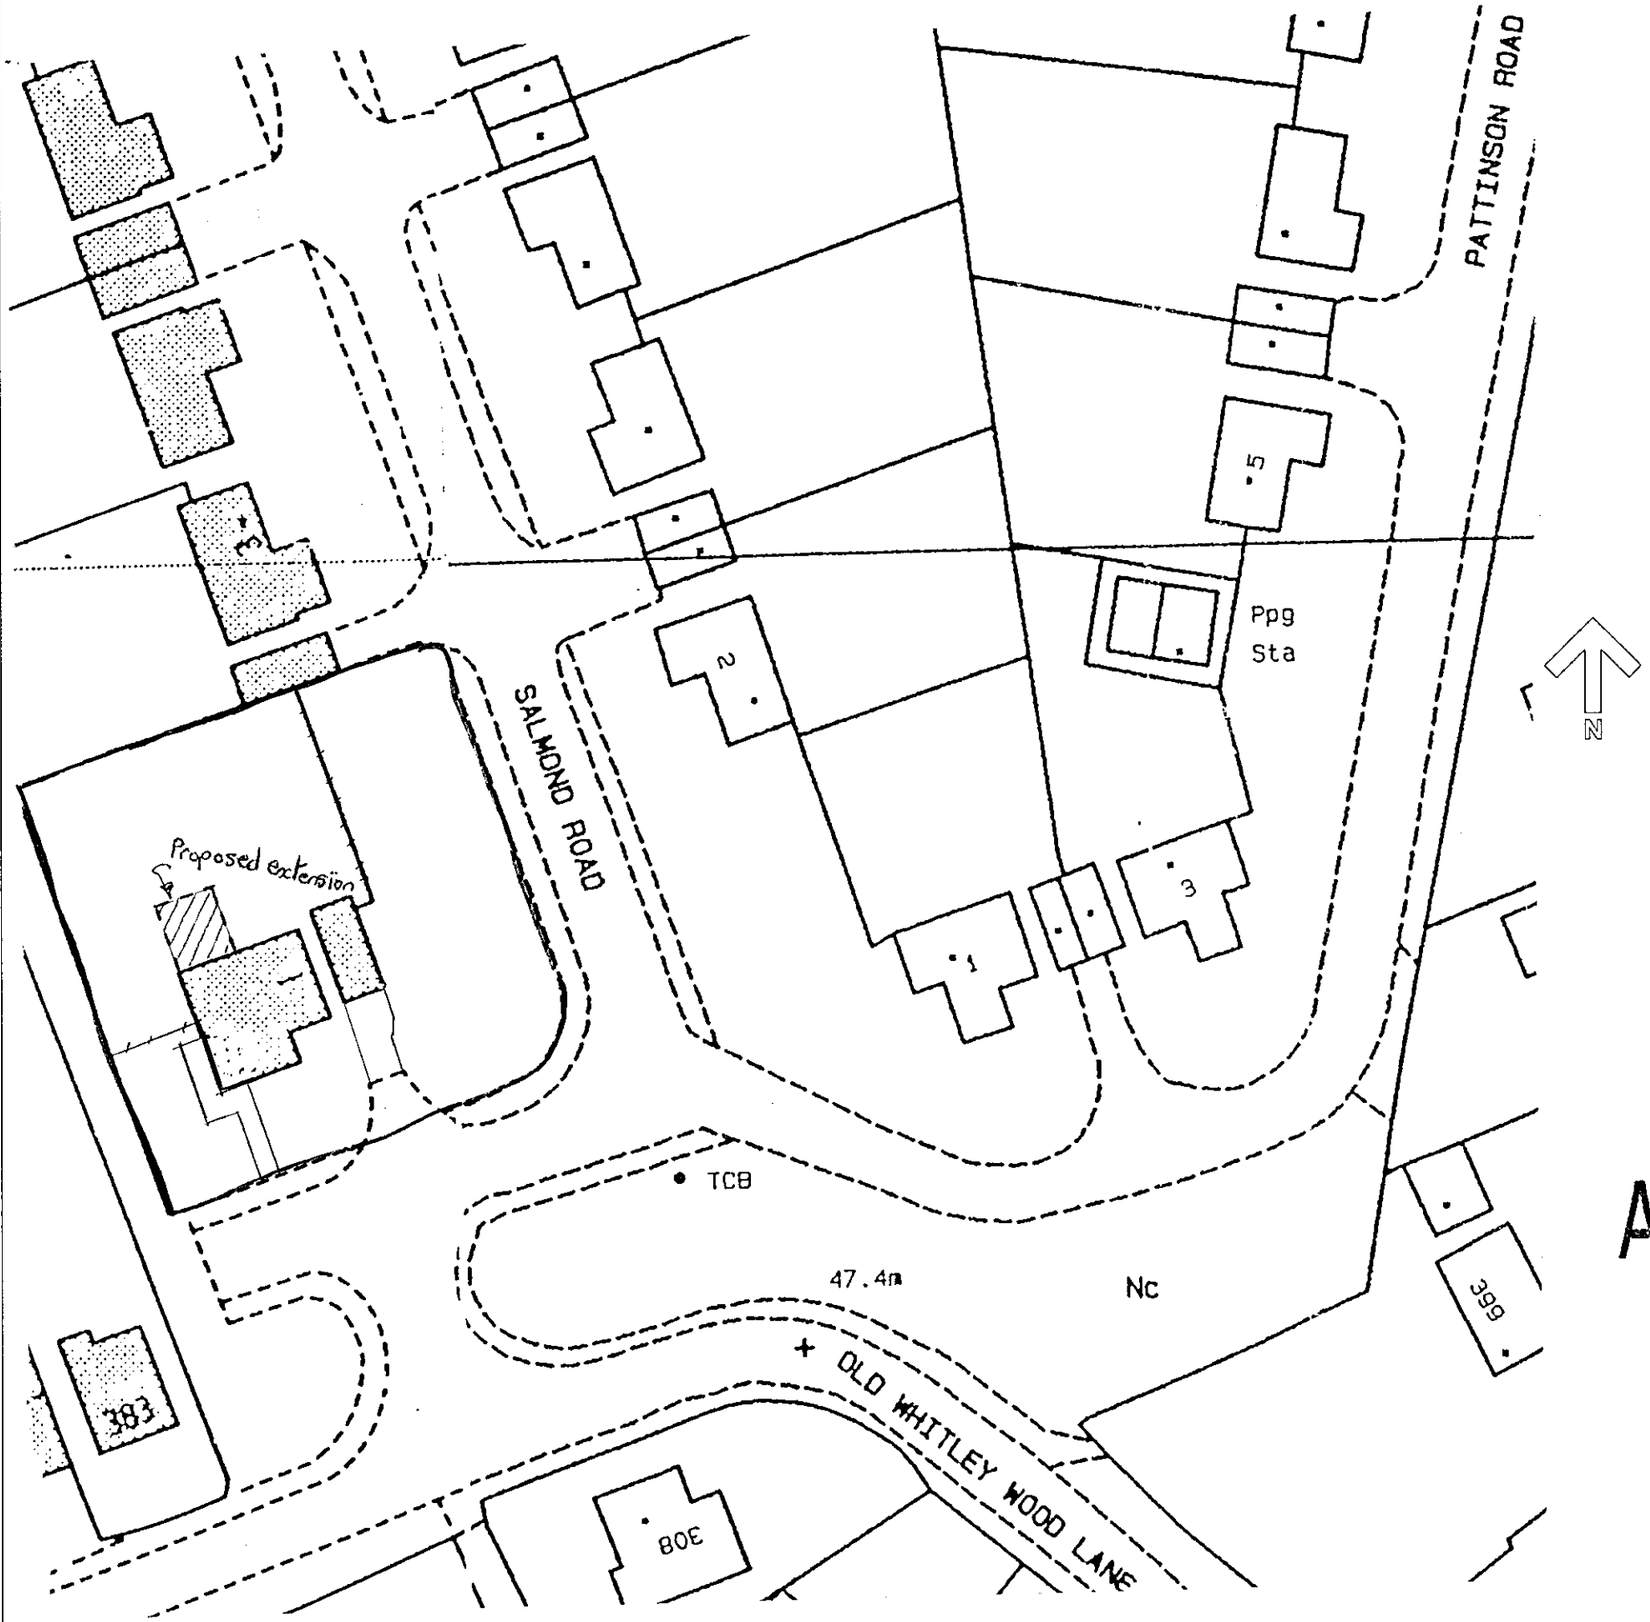

Block Plan 1:500

APPROVED

Job
1 Salmond Road,
Whitley Wood, Reading - for
Residential Care Homes Ltd

Drawing Title
Site Location and
Block Plan

Project No: AA-001 Drawing No: PP-00 Revision:

Scale: As noted Drawn by: Art. Date: Jan. '00

ART ASSOC. - Architectural Services
61 Pemberton Gardens,
Calcot, Reading. RG31 7DY
Tel ; 0118 9613767

DO NOT SCALE from this drawing

Contractors must verify all dimensions at the site before setting out, commencing work, or making any shop drawings.

No.	Revision	Date	Initial
A	North East corner boundary / garage arrangement corrected. Re-located fence re-positioned to be in line with face of adjacent garage.	03.05.00	AB

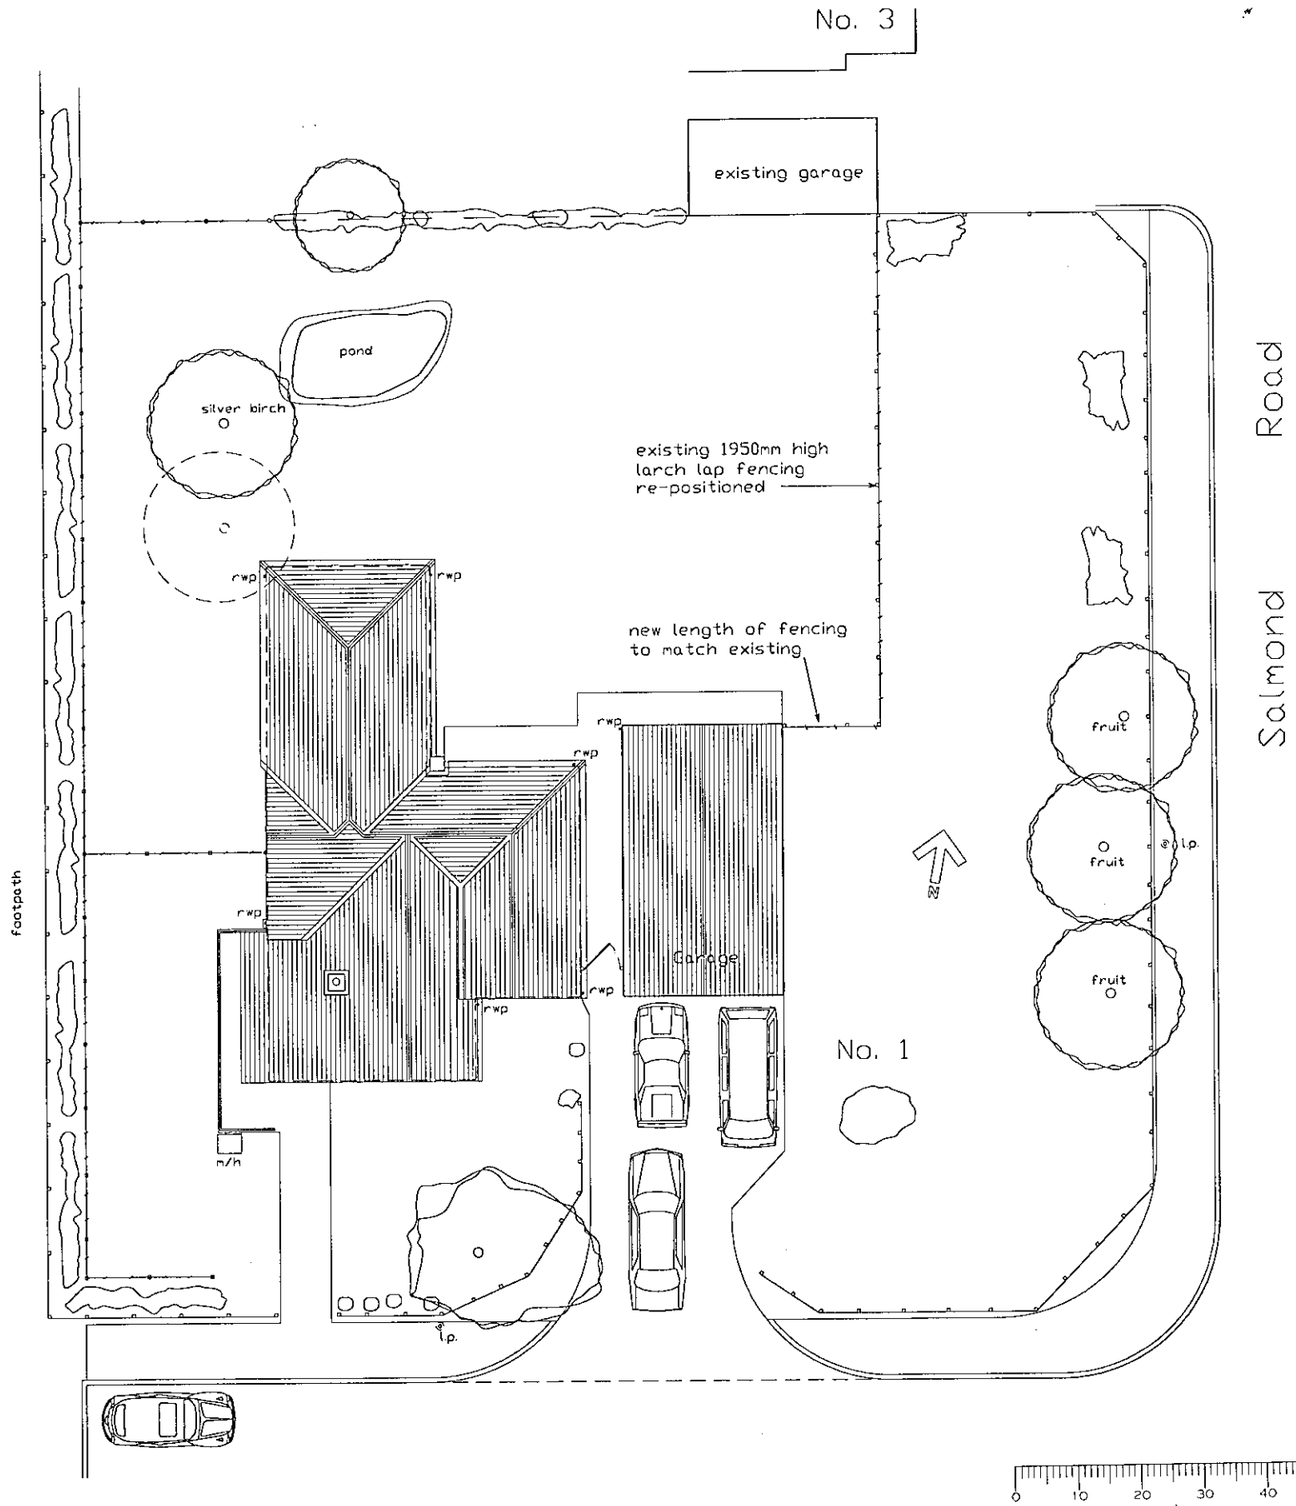

REVISED PLAN

0588 1

APPROVED

Job
1 Salmond Road,
Whitley Wood, Reading - for
Residential Care Homes Ltd

Drawing Title
Site Layout
As Proposed

Project No	Drawing No	Revision
AA-001	PP-04	'A'

Scale	Drawn by	
1:200	Art.	
	Date Jan. '00	

22/3/01

ART ASSOC. - Architectural Services
61 Pemberton Gardens,
Calcot, Reading. RG31 7DY
Tel ; 0118 9613767

DO NOT SCALE from this drawing

Contractors must verify all dimensions at the site before setting out, commencing work, or making any shop drawings.

No.	Revision	Date	Initial



South Elevation



West Elevation



North Elevation

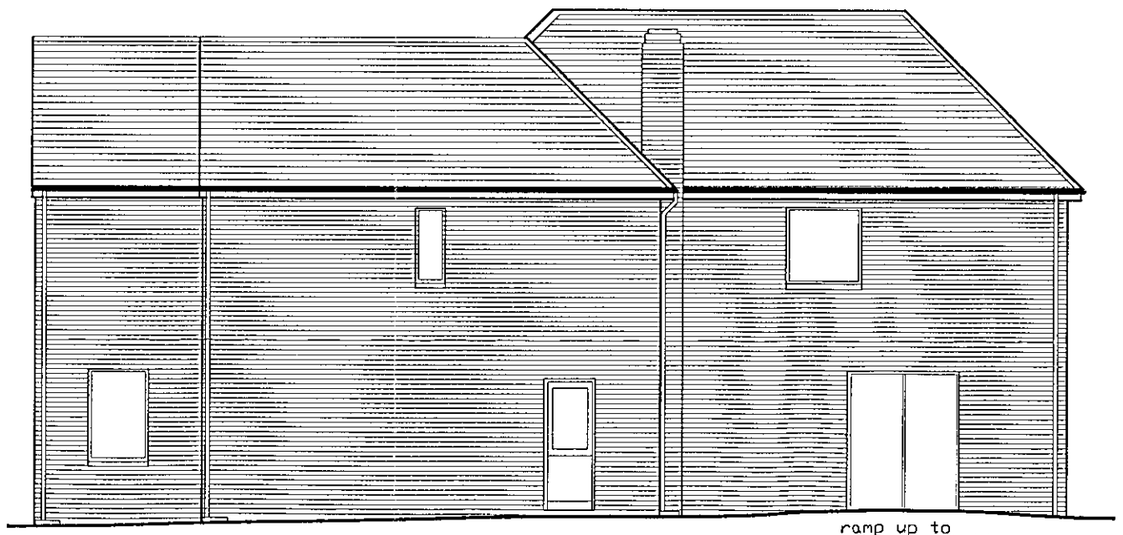

East Elevation

ramp up to level threshold, maximum 1 in 12

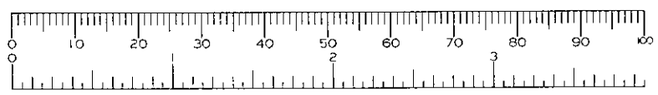

APPROVED

15.FEB.2000* 0588

Job
1 Salmond Road,
Whitley Wood, Reading - for
Residential Care Homes Ltd

Drawing Title
Elevations
As Proposed

Project No: AA-001 | Drawing No: PP-06 | Revision:

Scale: ~~1:200~~ 1:100 | Drawn by: Art. | Date: Jan. '00

D 22/3/01

ART ASSOC. - Architectural Services
61 Pemberton Gardens,
Calcot, Reading. RG31 7DY
Tel ; 0118 9613767