


FRONT ELEVATION.

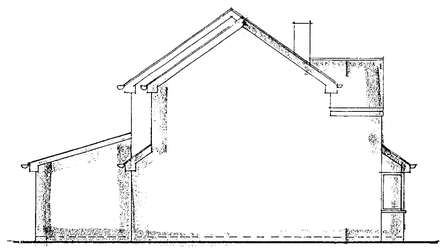

LEFT FLANK ELEVATION.

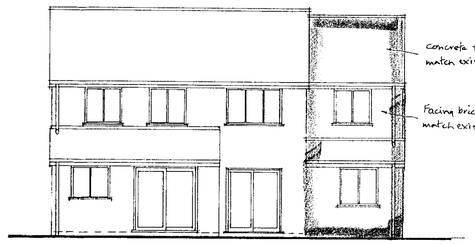


REAR ELEVATION.

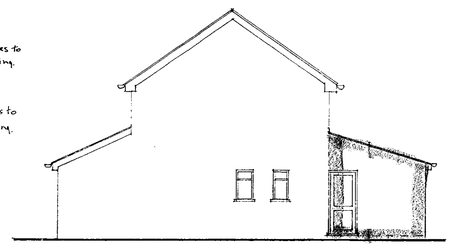

RIGHT FLANK ELEVATION.

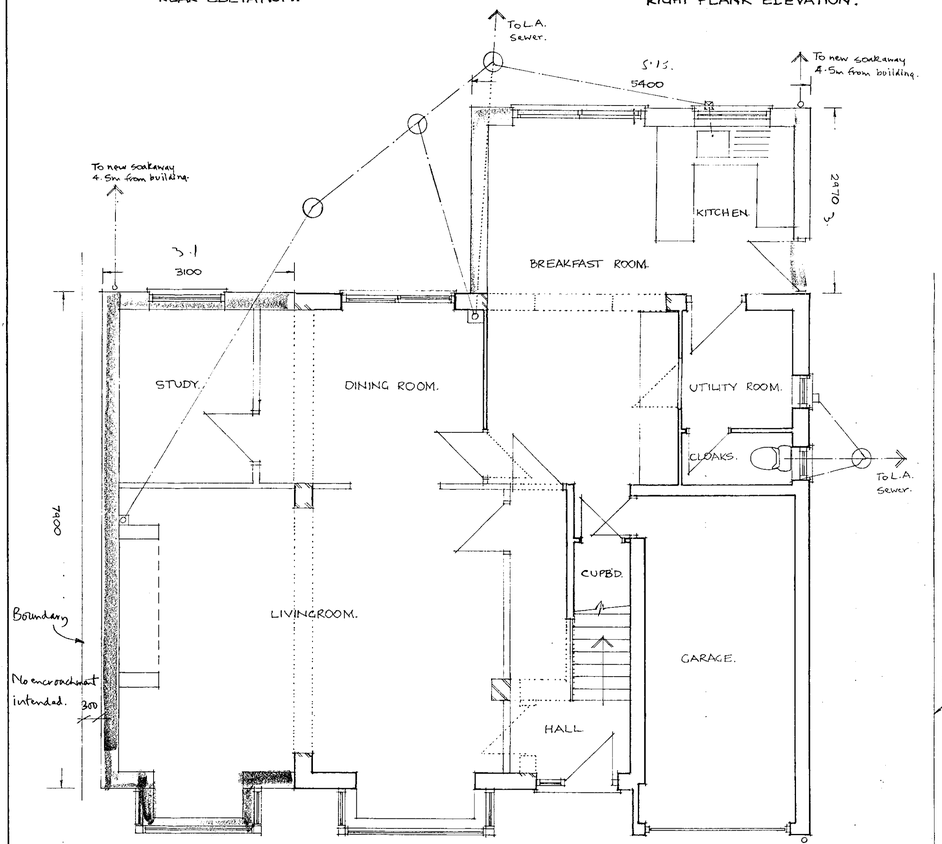


Mr Cross.
01344
872100.

GROUND FLOOR PLAN.

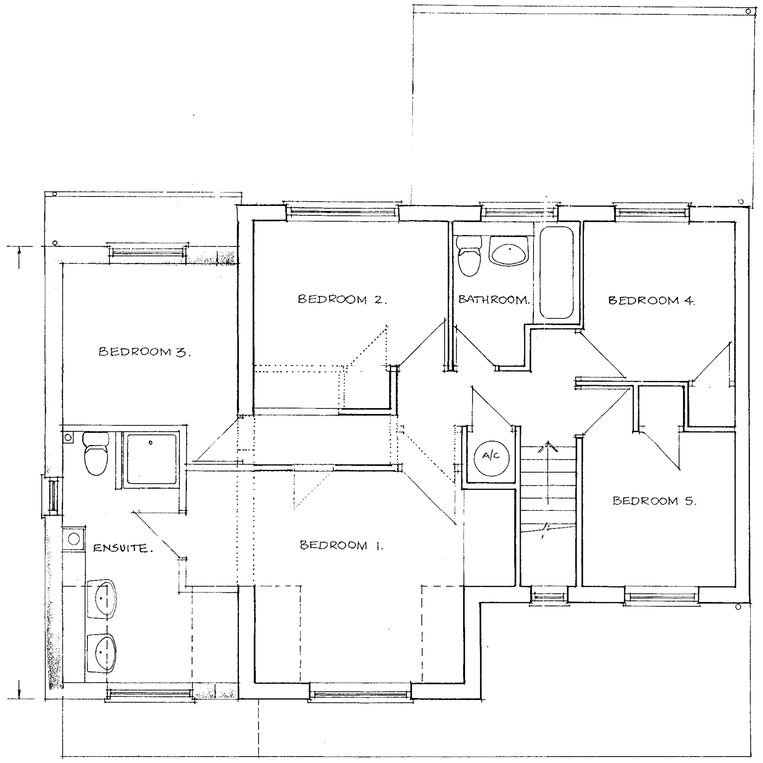


FIRST FLOOR PLAN.

APPROVED

NOTES

21 FEB 2000 0611

46, STRAND WAY,
LOWER EARLEY,
WOKINGHAM, BERKS.

PROPOSED TWO STOREY
SIDE EXTENSION
for
MR & MRS. WISE.

DRG. NO 99/102/1
SCALE 1:50, 1:100
DRAWN D.J.P.
DATE 10.2.99.

REVISIONS.

D.J. PORTER F.R.I.C.S.
Chartered Building Surveyor,
CASTLE HILL HOUSE,
12, CASTLE HILL,
WINDSOR, BERKS.
Tel. No. 01753 833360