
04.FEB.2000* 0500

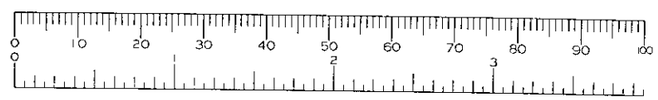

ALEX IMLACH ARCHITECTS 0956 328 104 - 0171 738 2281

7/66475/ 0
06 OCT 1999

Project: HAMILTON HOUSE, 89, HIGH STREET, WARGRAVE
Client: MR & MRS DIGHT
Title: PROPOSED REAR ELEVATION
Scale: 1:50 Dwg. no.: 314/09 Rev:



7/66475/C

06 OCT 1997



APPROVED

AREA TO BE DEMOLISHED + REBUILT

ALEX IMLACH ARCHITECTS 0956 328 104 - 0171 738 2281

Project: HAMILTON HOUSE, 89, HIGH STREET, WARGRAVE
Client: MR & MRS DIGHT
Title: EXISTING SIDE ELEVATION - NORTH
Scale: 1:50 Dwg. no.: 314/05 Rev:





ALEX IMLACH ARCHITECTS 0956 328 104 - 0171 738 2281

7/66475/

Project: HAMILTON HOUSE, 89, HIGH STREET, WARGRAVE
Client: MR & MRS DIGHT
Title: PROPOSED REAR ELEVATION
Scale: 1:50 Dwg. no.: 314/09 Rev:

06 OCT 1997

0 10 20 30 40 50 60 70 80 90 100
0 2 3

7/66475/C

06 OCT 1997

04.FEB.2005* 0500



APPROVED

AREA TO BE DEMOLISHED + REBUILT

ALEX IMLACH ARCHITECTS 0956 328 104 - 0171 738 2281

Project: HAMILTON HOUSE, 89, HIGH STREET, WARGRAVE
Client: MR & MRS DIGHT
Title: EXISTING SIDE ELEVATION - NORTH
Scale: 1:50 Dwg. no.: 314/05 Rev:

