HOUSES IN SOUTH DRIVE

15

16

4

3

5

6

6mRHODODENDRON

SCOTS PINE

TOPSOIL

2.4m PRIVET

ELDER

Proposed House

SB

TEMP. FENCE

6.5m MIN

TEMP. FENCE AROUND TREE

COPPER BEECH

NEW DRIVE no-dig construction

TOPSOIL

MATERIALS

2.0m HEIGHT FENCE

WEEPING WILLOW

P U R S L A N E

DRIVE TO BE CONSTRUCTED FIRST - FOR SITE PERSONNEL CARS ONLY - DRIVE TO BE CONSTRUCTED UNDER STRICT SUPERVISION OF A QUALIFIED ARBORICULTURIST AND IN ACCORDANCE WITH AALS PRACTICE NOTE APN1.

15

13

11

9

HOUSES IN MURDOCH ROAD

APPROVED

ADDITIONAL PLA

18.58

N

Received 23.8.00

B - AUG. '00 - TREE SPREAD
A - MAY '00 - FOR PLANNING

DMT
THE • DAY • TANNER
ARCHITECTURE & PLANNING PARTNERSHIP

CLIENT Mr & MRS P SOUTHWELL

JOB 6 PURSLANE, WOKINGHAM

DWG PROPOSED HOUSE

SCALE 1/500 DRAWN DATE apr 00

1410/02 C

11-13 DUKES RIDE, CROWTHORNE, BERKSHIRE RG11 6LZ
56 PROSPECT ST, CAVERSHAM, READING RG4 8JA
0344 - 777143 - 0734 - 461242

0 10 20 30 40 50 60 70 80 90 100
0 2 3

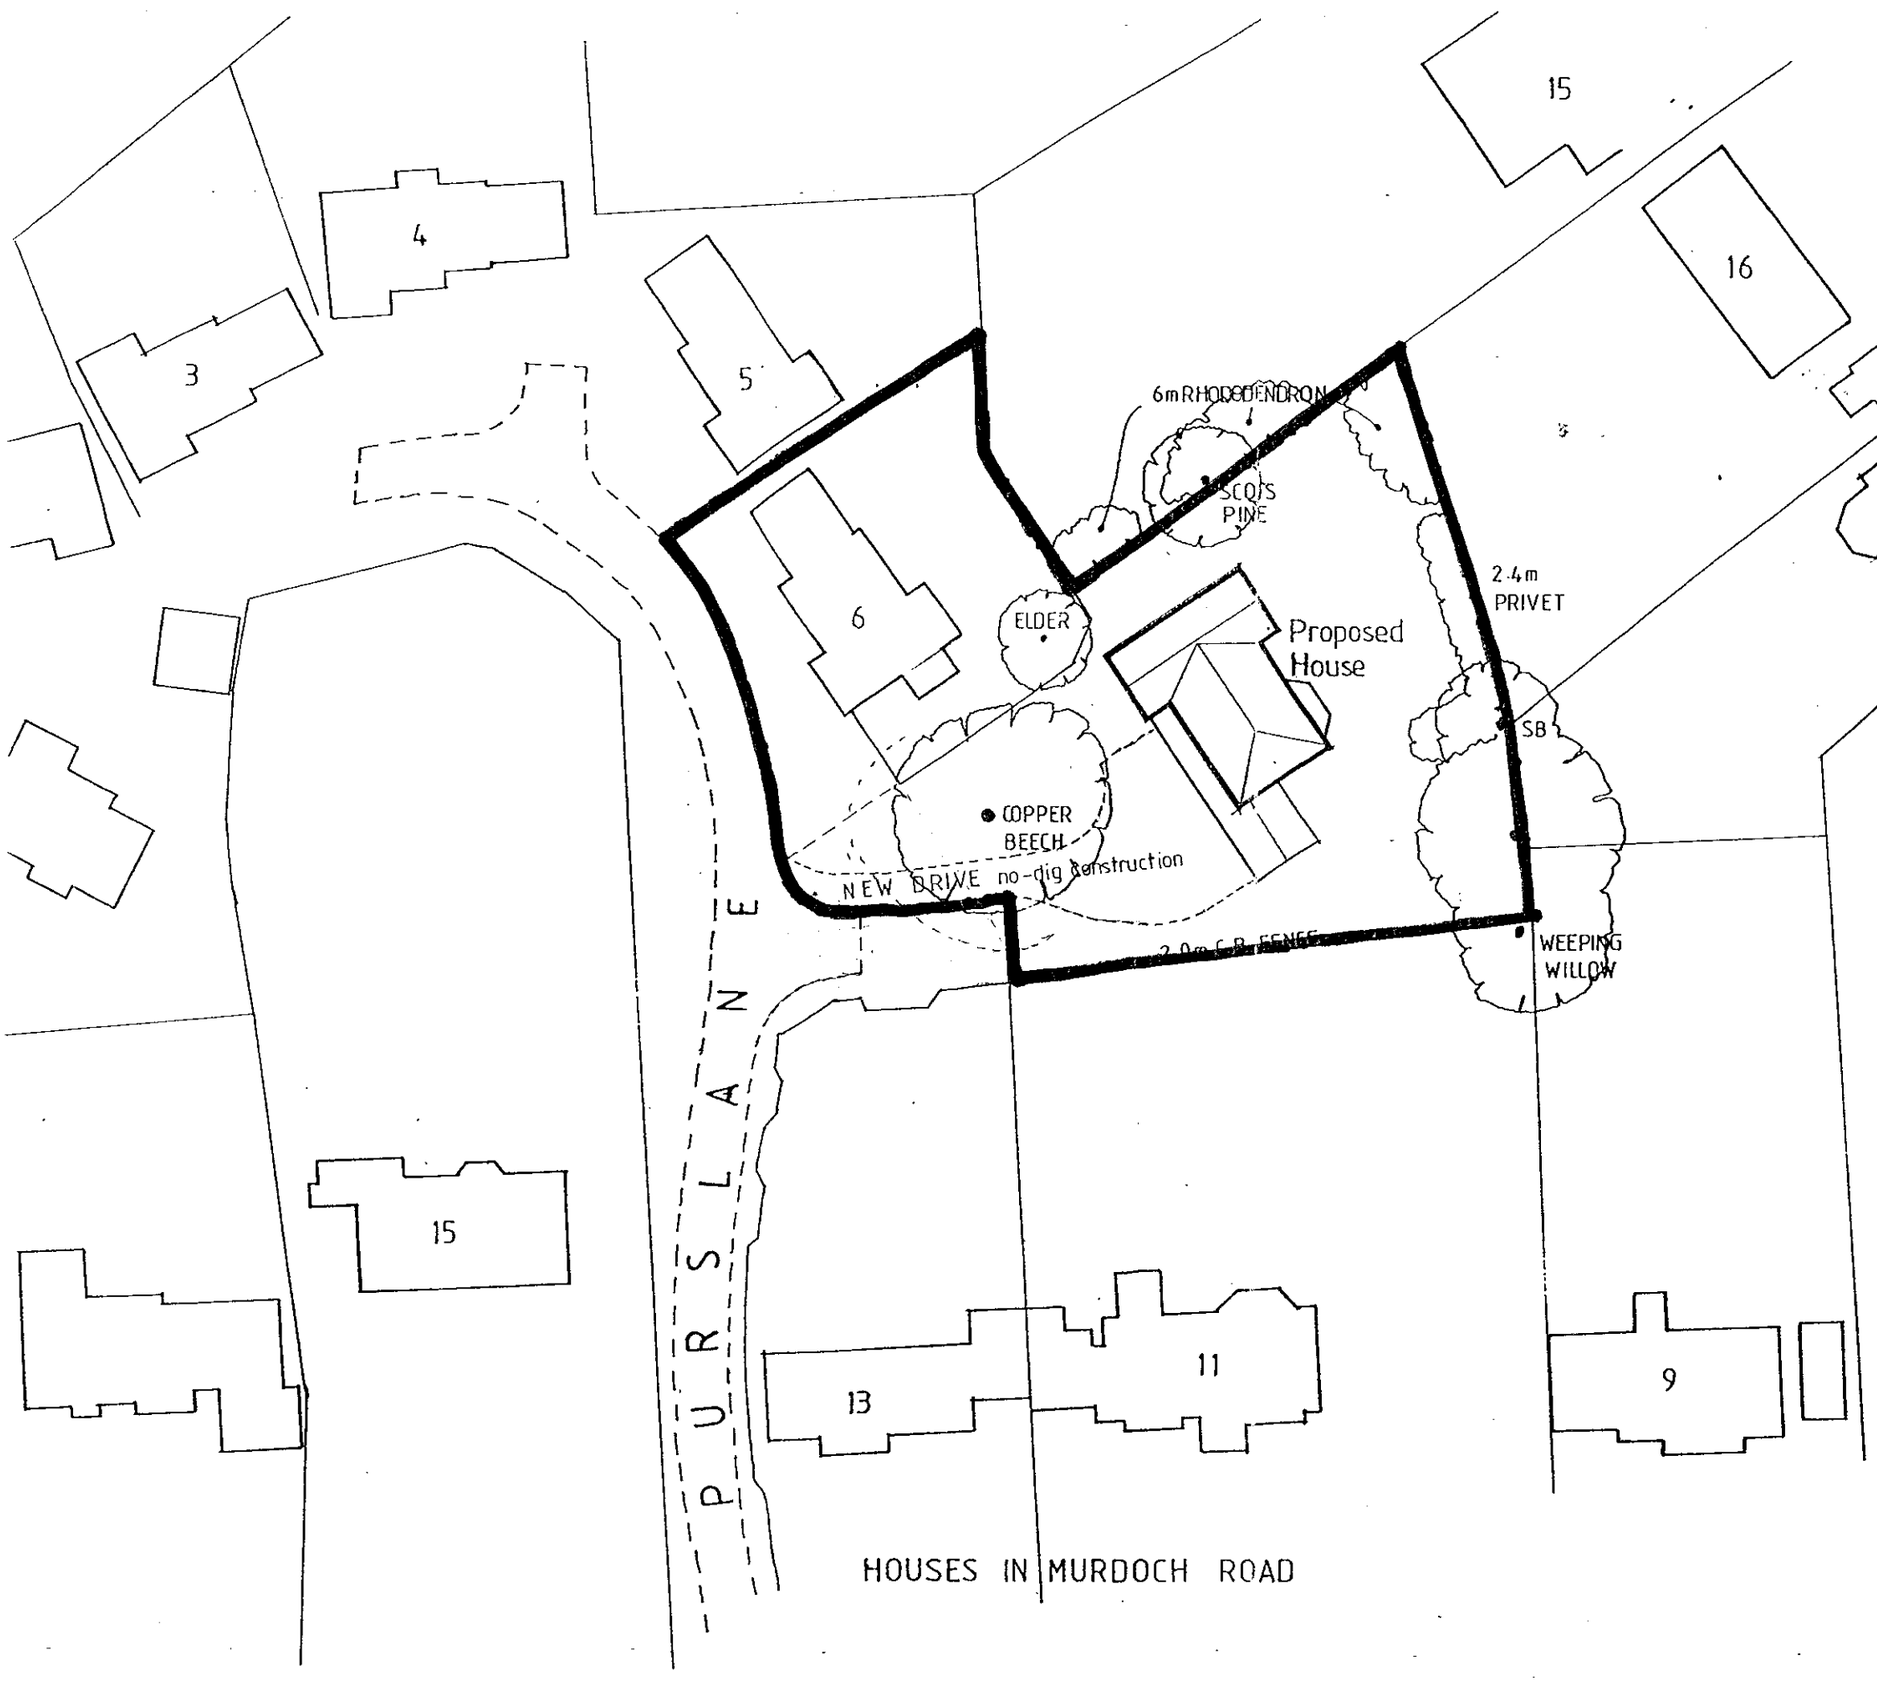

28. JUN. 2000* 1858

APPROVED

A - MAY '00 - FOR PLANNING

DAY THE • DAY • TANNER

ARCHITECTURE & PLANNING PARTNERSHIP

CLIENT Mr & MRS P SOUTHWELL

JOB 6 PURSLANE, WOKINGHAM

DRG PROPOSED HOUSE

SCALE 1/500 DRAWN DATE apr 00

1410/02 B

HOUSES IN SOUTH DRIVE

28. JUN. 2000* 1858

15

16

4

3

5

6

6m RHODODENDRON

SCOTS PINE

2.4m PRIVET

ELDER

Proposed House

SB

COPPER BEECH

NEW DRIVE no-dig construction

2.0m c.B. FENCE

WEEPING WILLOW

PURSLANE

15

13

11

9

HOUSES IN MURDOCH ROAD

N

0 10 20 30 40 50 60 70 80 90 100

0 2 3

A - MAY '00 - FOR PLANNING

DMT

THE • DAY • TANNER

ARCHITECTURE & PLANNING PARTNERSHIP

11-13 DUKES RIDE & PROSPECT ST
CROWTHORNE CAVERSHAM
BERKSHIRE READING
RG11 6LZ RG4 8JA
0344 - 777143 0734 - 461242

CLIENT Mr & MRS P SOUTHWELL

JOB 6 PURSLANE, WOKINGHAM

DRG PROPOSED HOUSE

1410/02 B

SCALE 1/500 DRAWN DATE apr 00

JPR 151