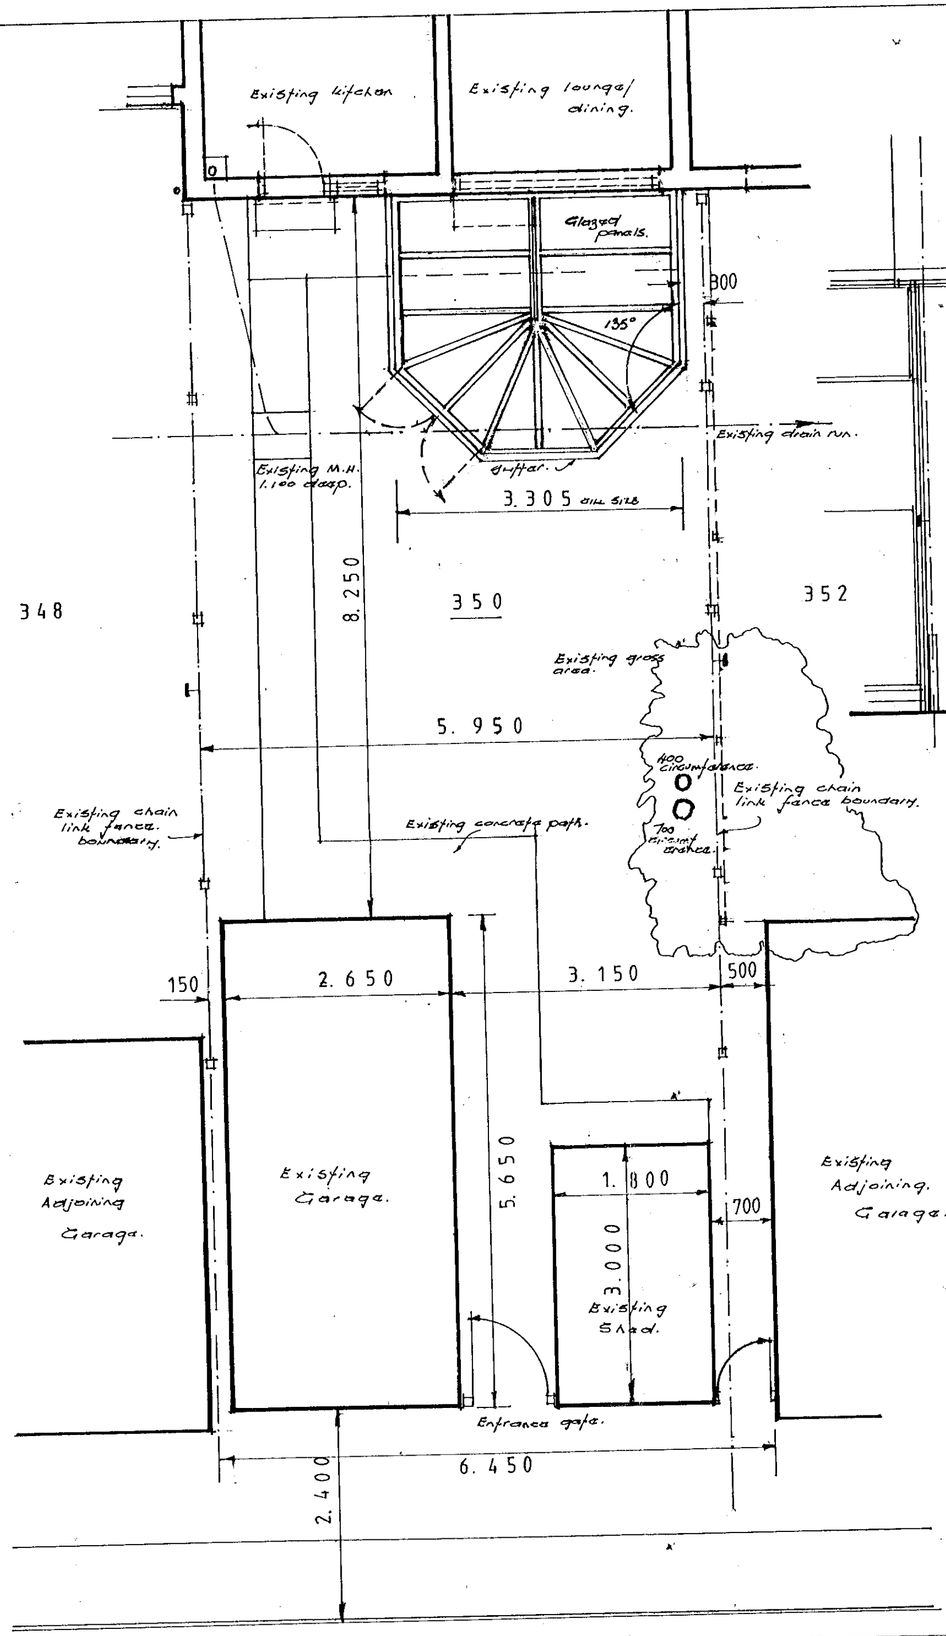

PLAN OF PROPOSED CONSERVATORY

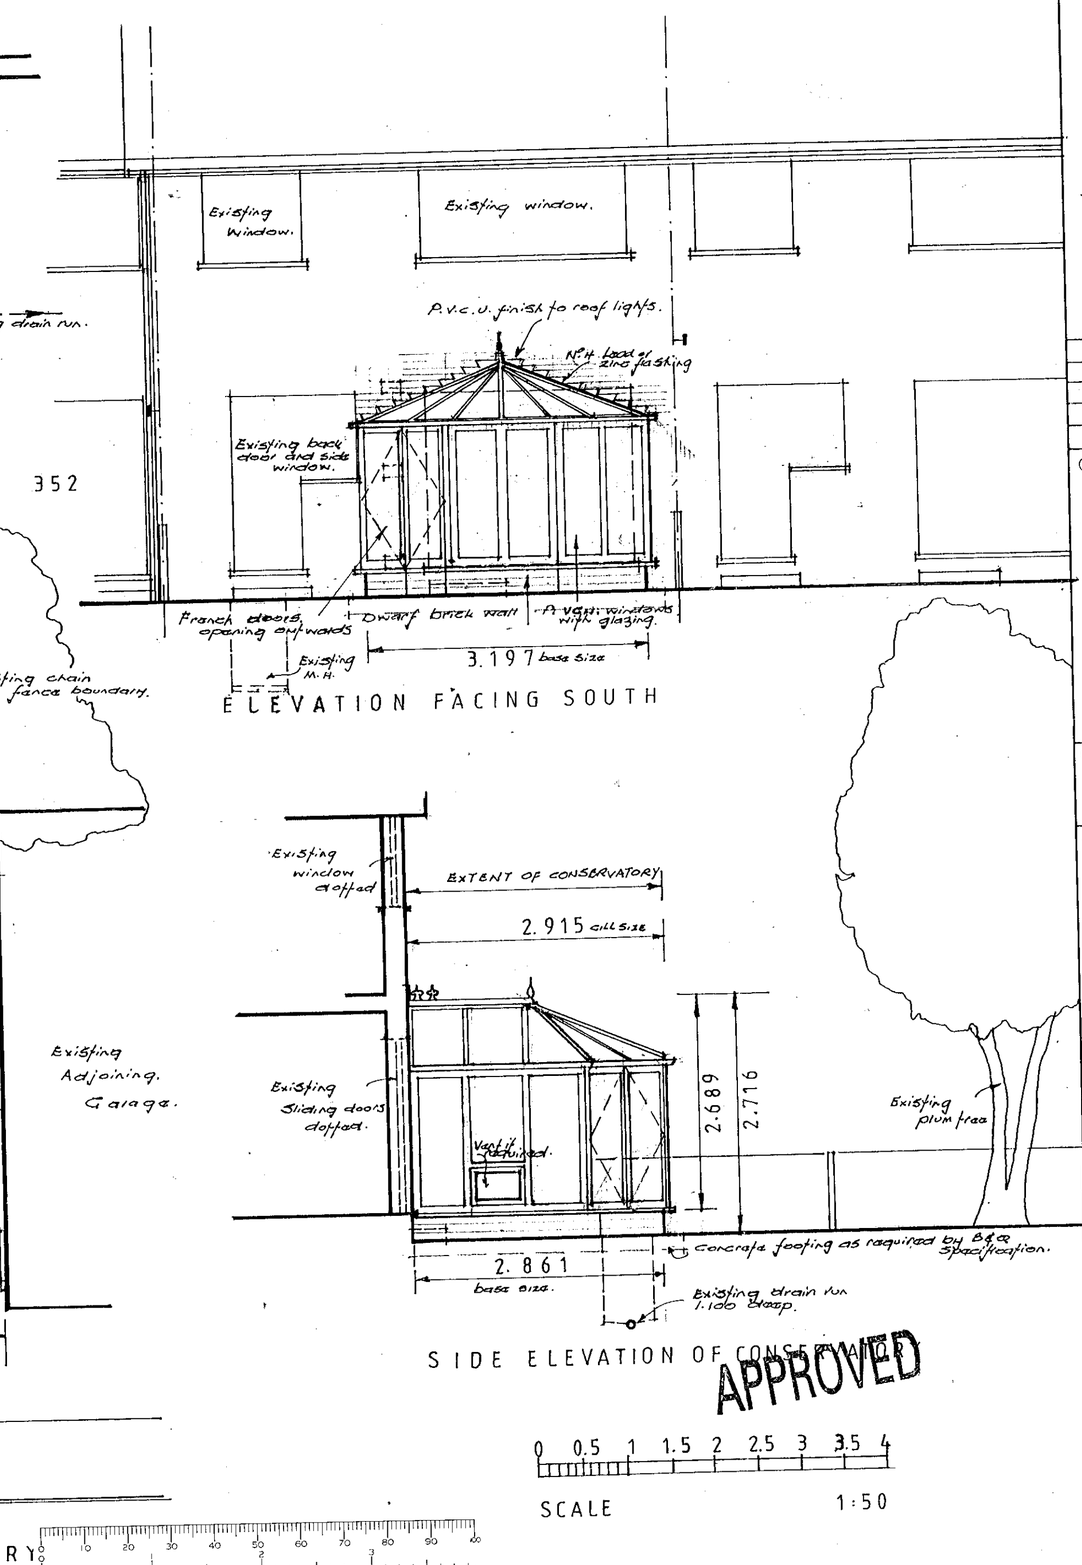

ELEVATION FACING SOUTH

SIDE ELEVATION OF CONSERVATORY

APPROVED

0 0.5 1 1.5 2 2.5 3 3.5 4

SCALE 1:50

NOTES:

All dimensions must be checked on site and not scaled from this drawing.

Sizes are cill dimensions, exact dimensions will be supplied on order of Victorian conservatory VXU.01. Easy fit range. B&Q

VX 1/2 Base dimensions.

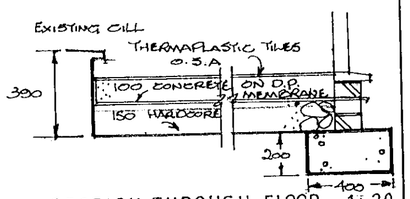

SECTION THROUGH FLOOR 1:20

A		
	Date	Revisions

© copyright

Client RICHARD AND DAWN HUGHES.
350 KINGFISHER DRIVE,
WOODLEY. READING. RG5 3LH

Job Title

PROPOSED CONSERVATORY.

Drawing Title

PLANS / ELEVATIONS

Scale 1:50

Date JUNE.00

Drawn by

Drg No. 19 / S. 2.

Rev

420×594mm A2

A PRODUCT OF THE UNO RANGE – ARCHITECT CAT. No. 7312.