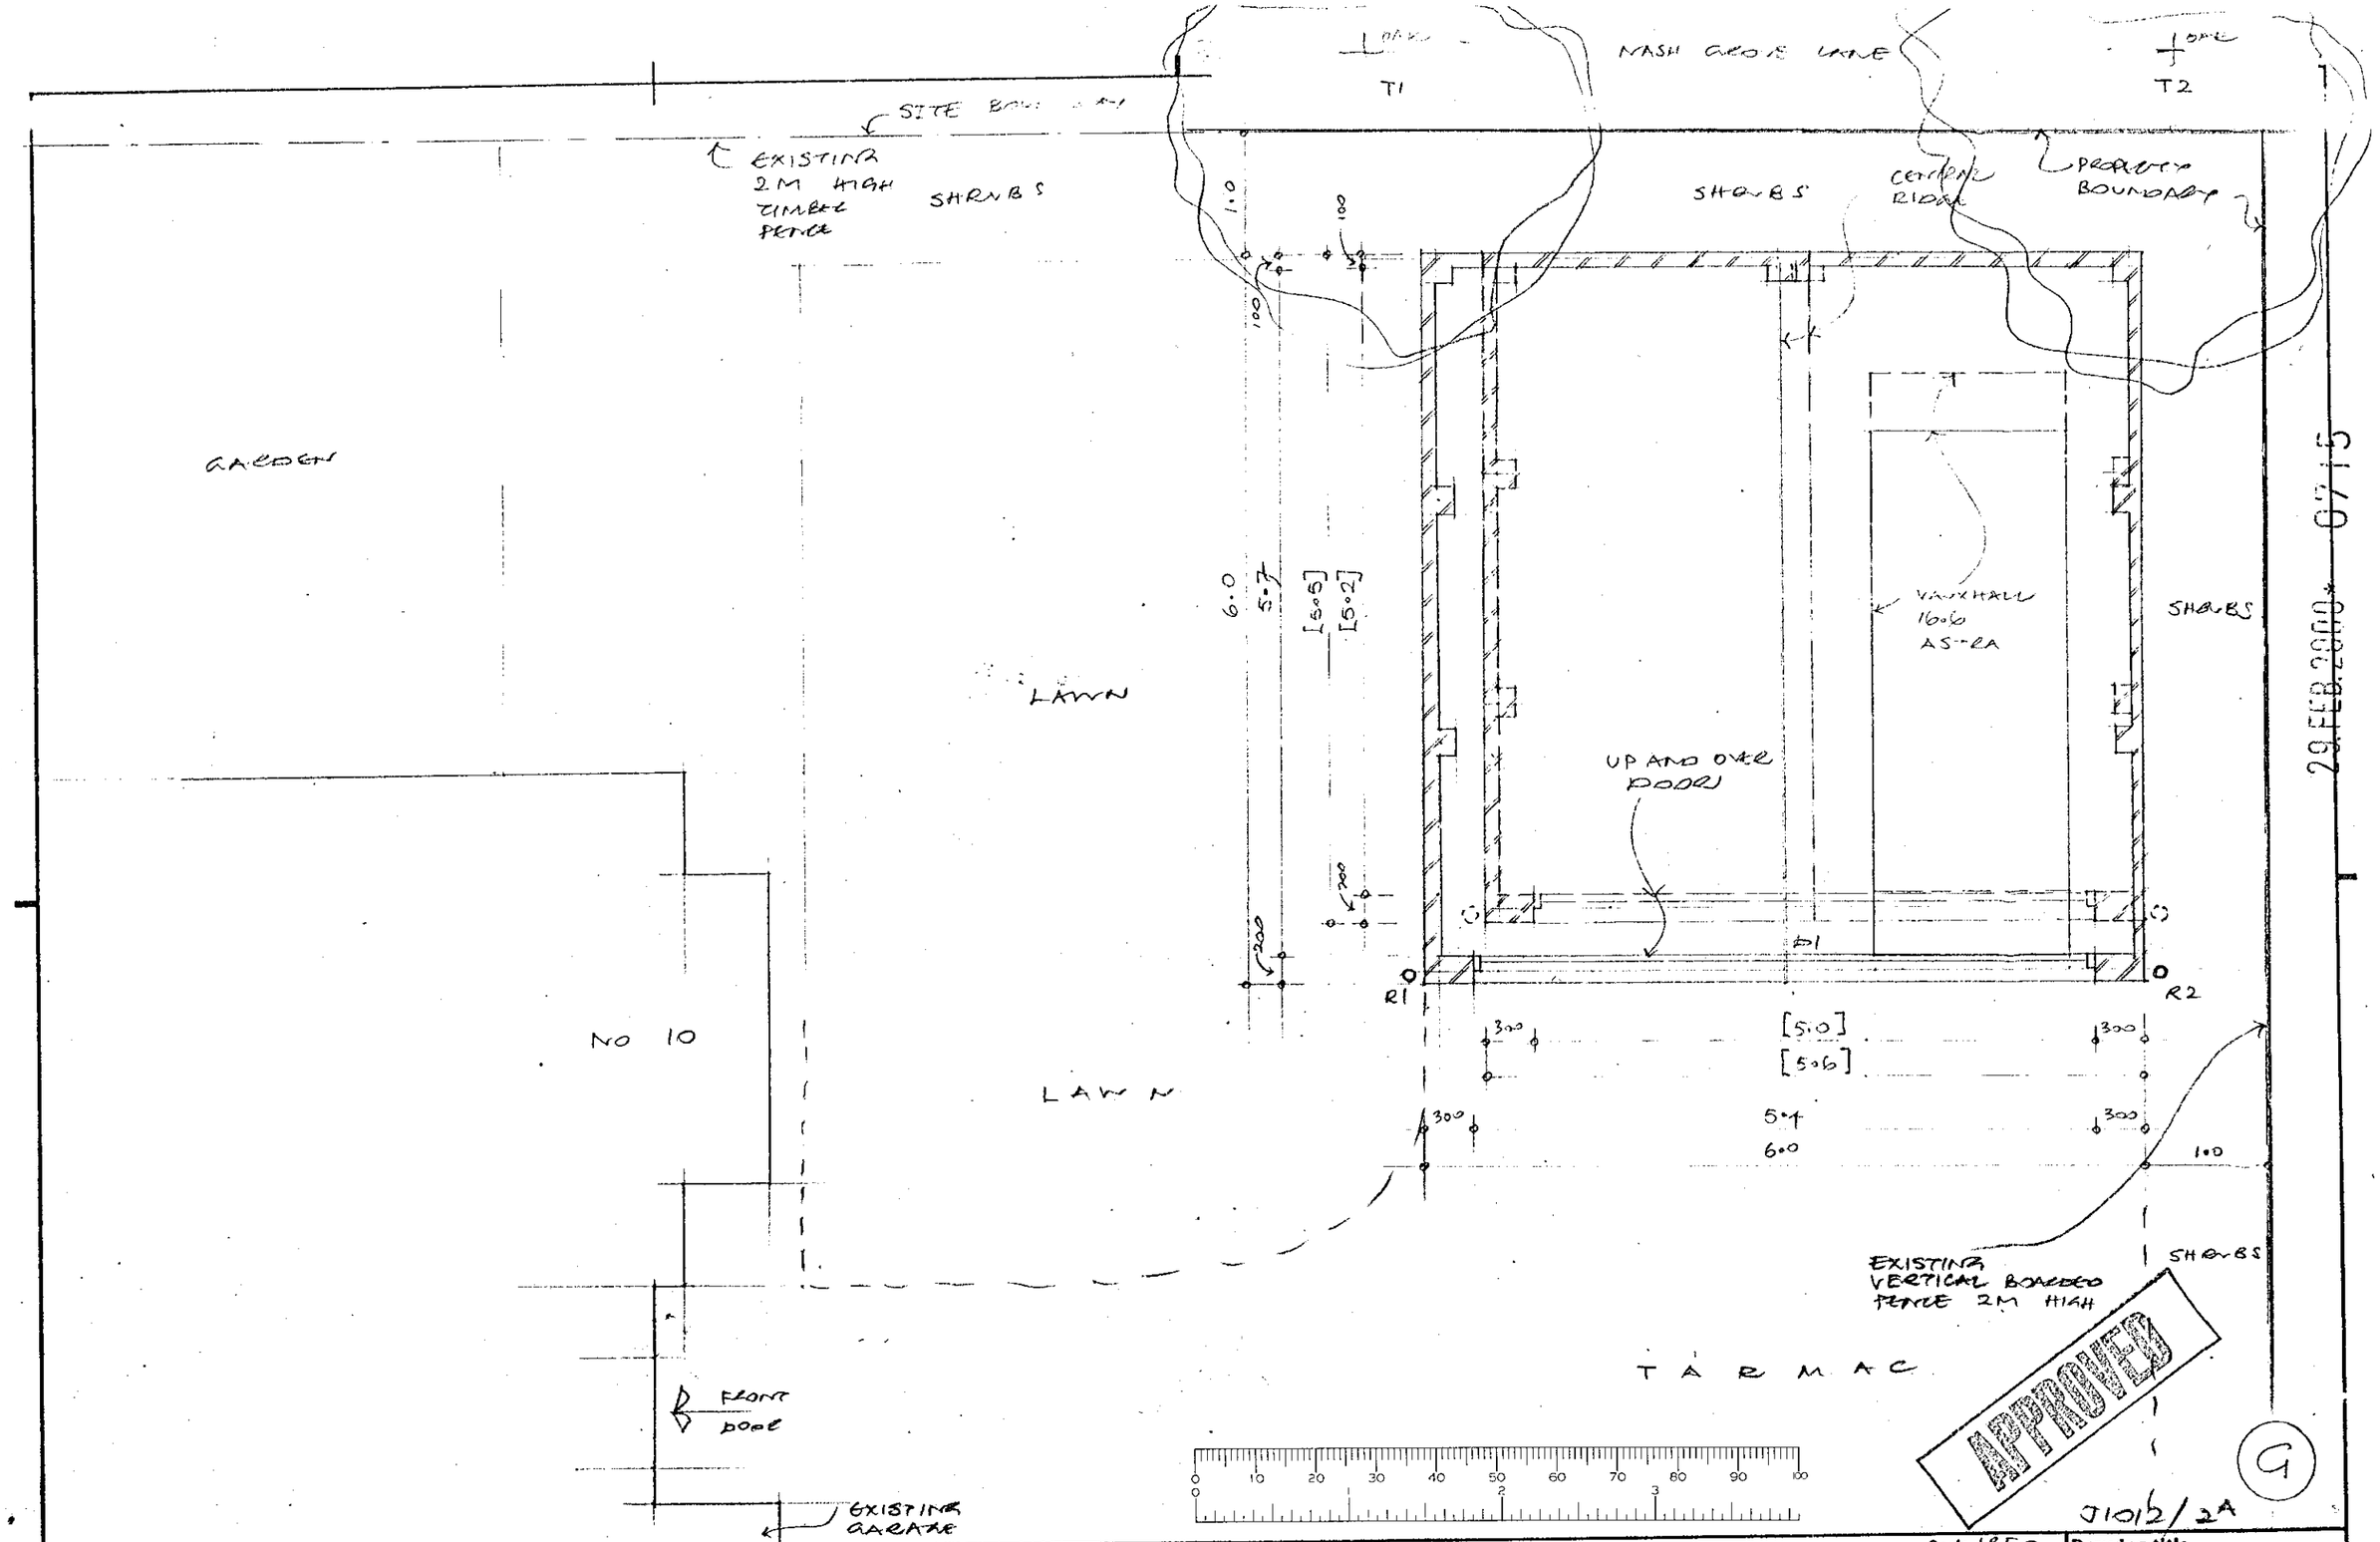

Michael Hattrell and Associates architects

Client Mr and Mrs J. MORLET

Scale 1:50 Date OCT 99 Drawn

Drawing title PLAN GROUND FLOOR

REVISIONS

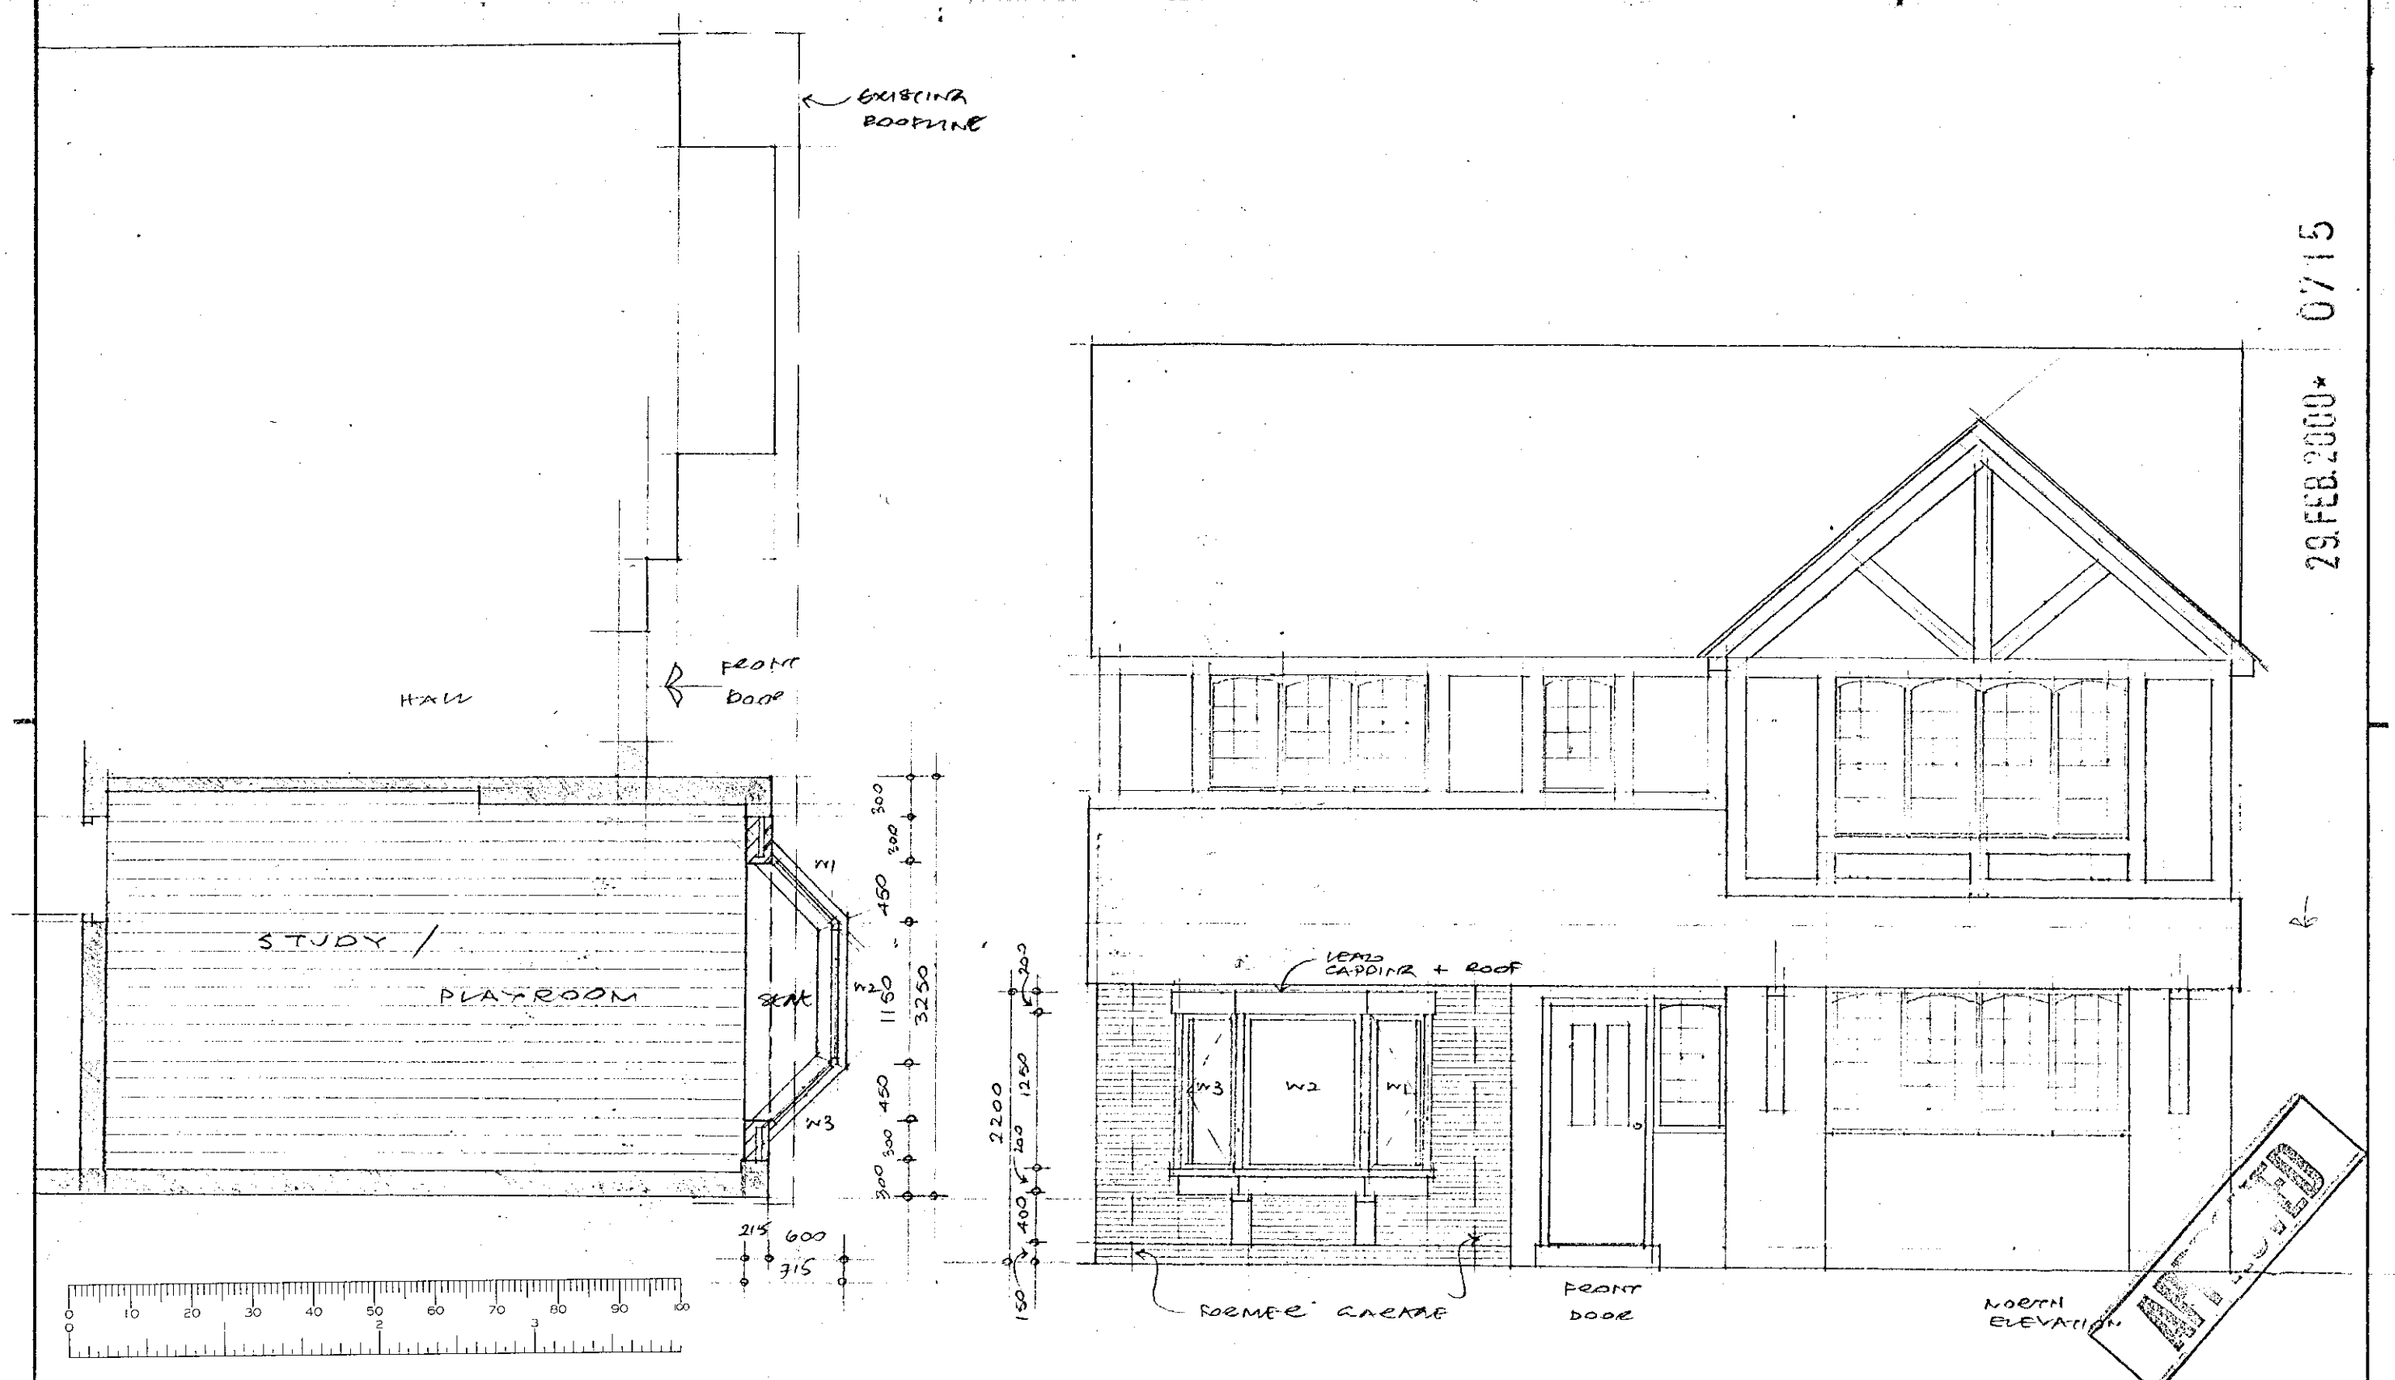

29.FEB.2000* 0715

Michael Hattrell and Associates architects

TEL: 01628 664041
FX: 01628 660702
3 Stump Road : [illegible] Buckingham [illegible]

REVISIONS

Client: Mr and Mrs J. MORLEY

Scale 1:50
Date FEB 2000
Drawn [illegible]

Job title: CONVERSION of GARAGE 10 CHARLTON WAY WOKINGHAM BERKSHIRE

Drawing title: PLAN and ELEVATION

J1012 : 01

A3 297 x 420

Sheet design copyright RIBA Publications Ltd
Sole distributors, DOMF Ltd

A. ROOF - 'RED' INTERLOCKING TILES TO MATCH HOUSE

B. WALLS - RED BRICKWORK TO MATCH HOUSE

C. GABLES - EXTERNAL PLY PAINTED 'WHITE'

D. DOOR - TIMBER 'UP + OVER' PAINTED 'WHITE

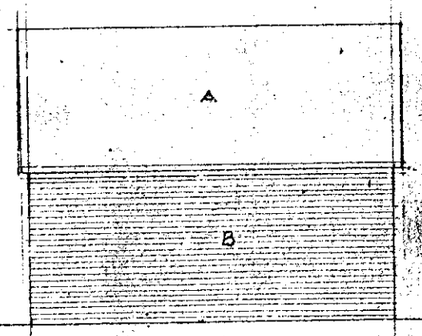

SOUTH ELEVATION at 1:100

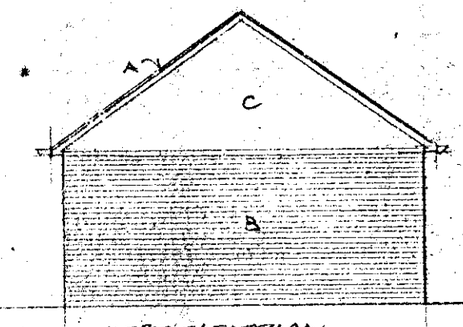

WEST ELEVATION at 1:100

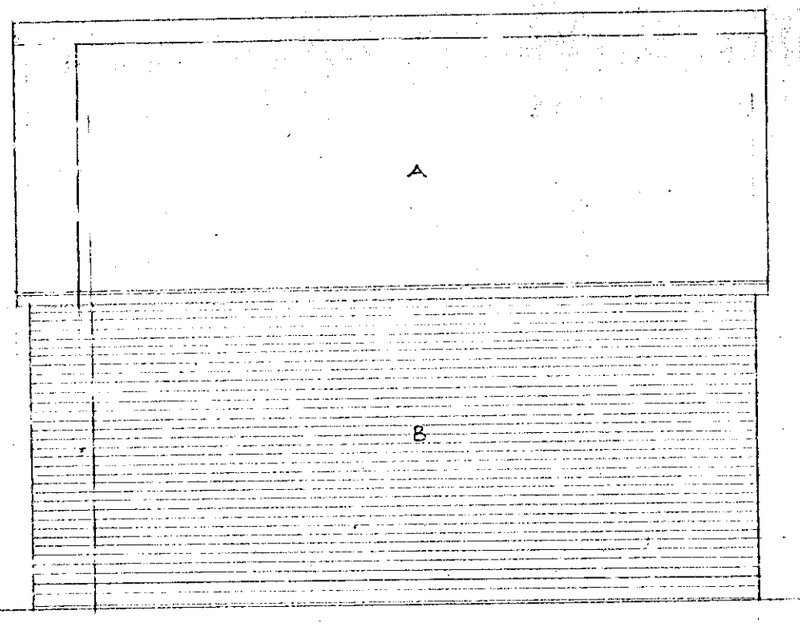

NORTH ELEVATION [S] at 1:50

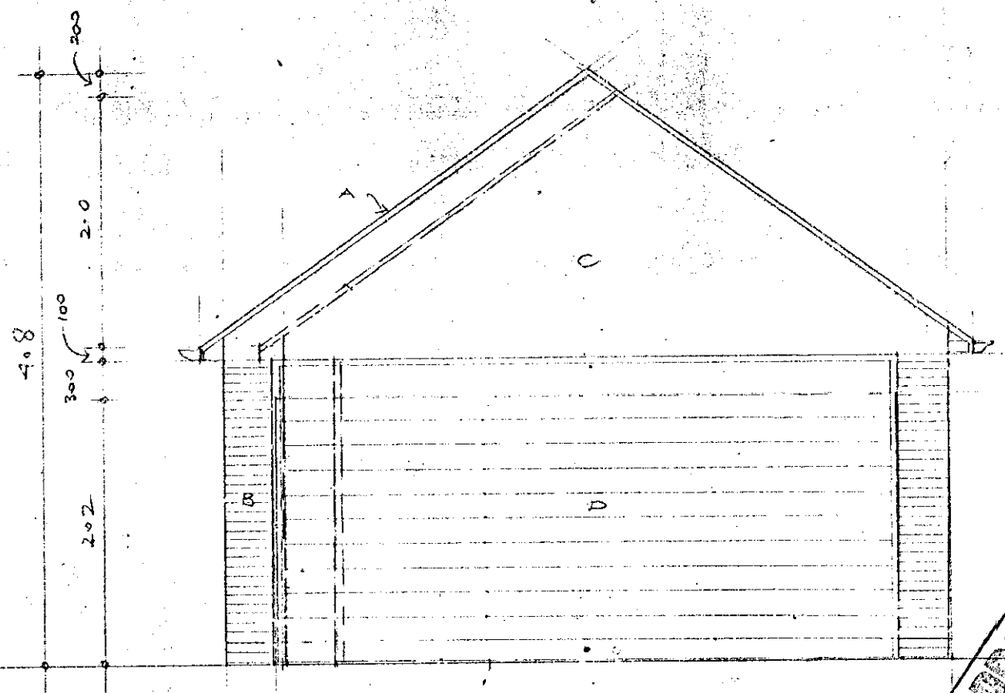

EAST ELEVATION [S] at 1:50



29.FEB.2000* 0715

APPROVED

Michael Hattrell and Associates architects
TEL: 01628 664091
FX: 01628 660702
3 Stomp Road Burnham : Buckinghamshire

REVISIONS
A S+W ELEVS ADDED / MMA / FEB 2000

Client: MR and MRS J MORLEY

Scale 1:50/1:100
Date OCT 99
Drawn MMA

Job title: DOUBLE GARAGE 10 [illegible] WAY [illegible] BERKSHIRE

Drawing title: ELEVATIONS NORTH / SOUTH / EAST and WEST

J1012 03A

Sheet design copyright RIBA Publications Ltd
Sole distributors: DOME Ltd

A3 297 x 420