


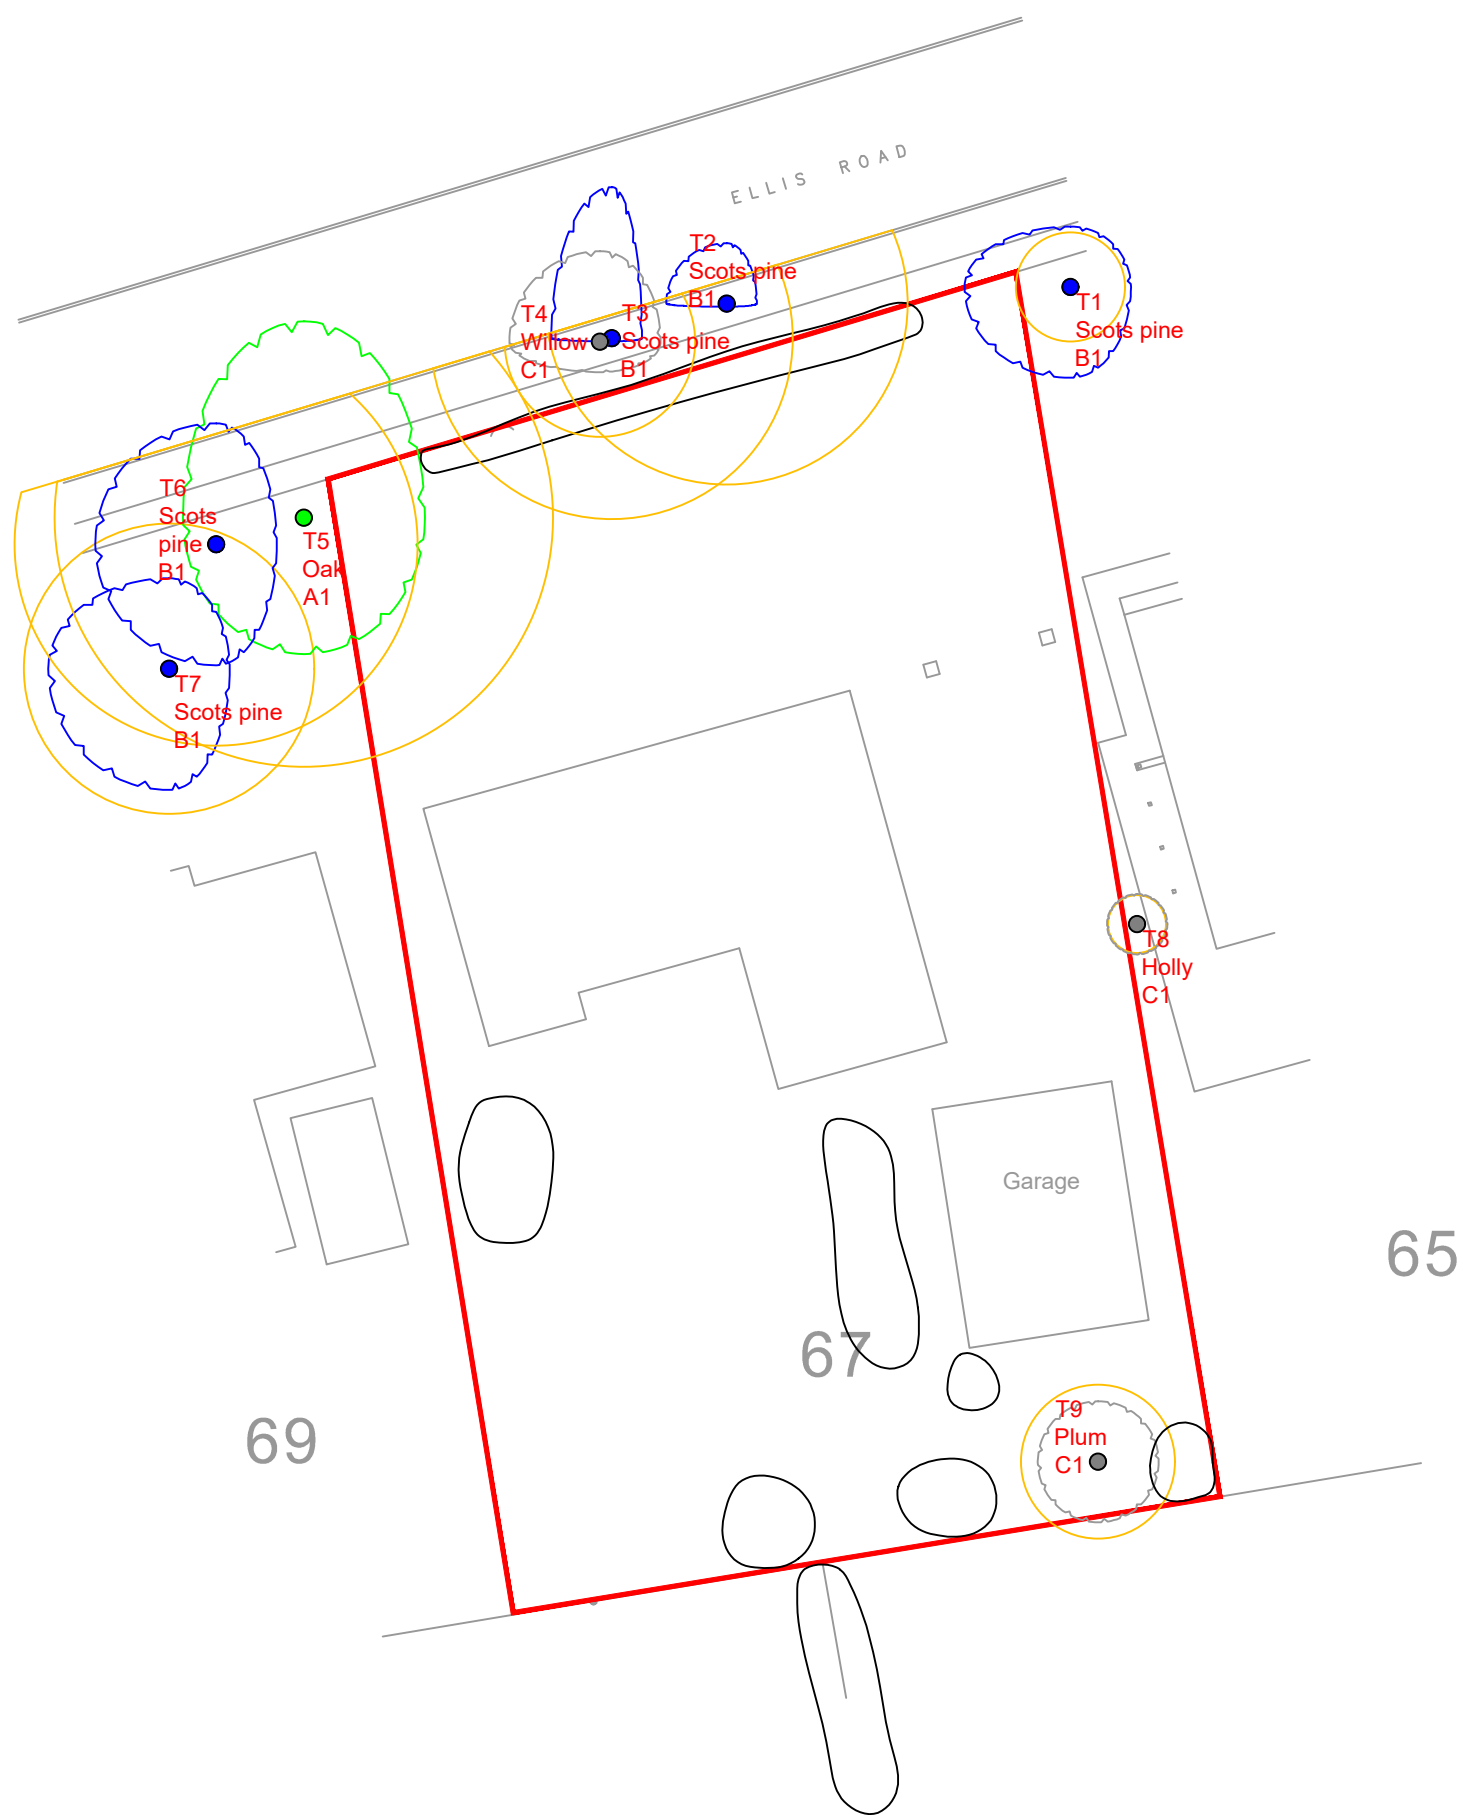

t: 07884 056 025
e: glen@ghatrees.co.uk
www.ghatrees.co.uk

Site: 67 Ellis Road, Crowthorne, RG45 6PP

1:250 at A3

Drawing Title: Tree Constraints Plan

September 2025

Key:

Category A

Category B

Category C

Category U

Shrubs

Category
Crown Spread
Tree Number
Species
Category
Root Protection Area

Shrubs

NOTE: All tree/group numbers have approximate locations.