


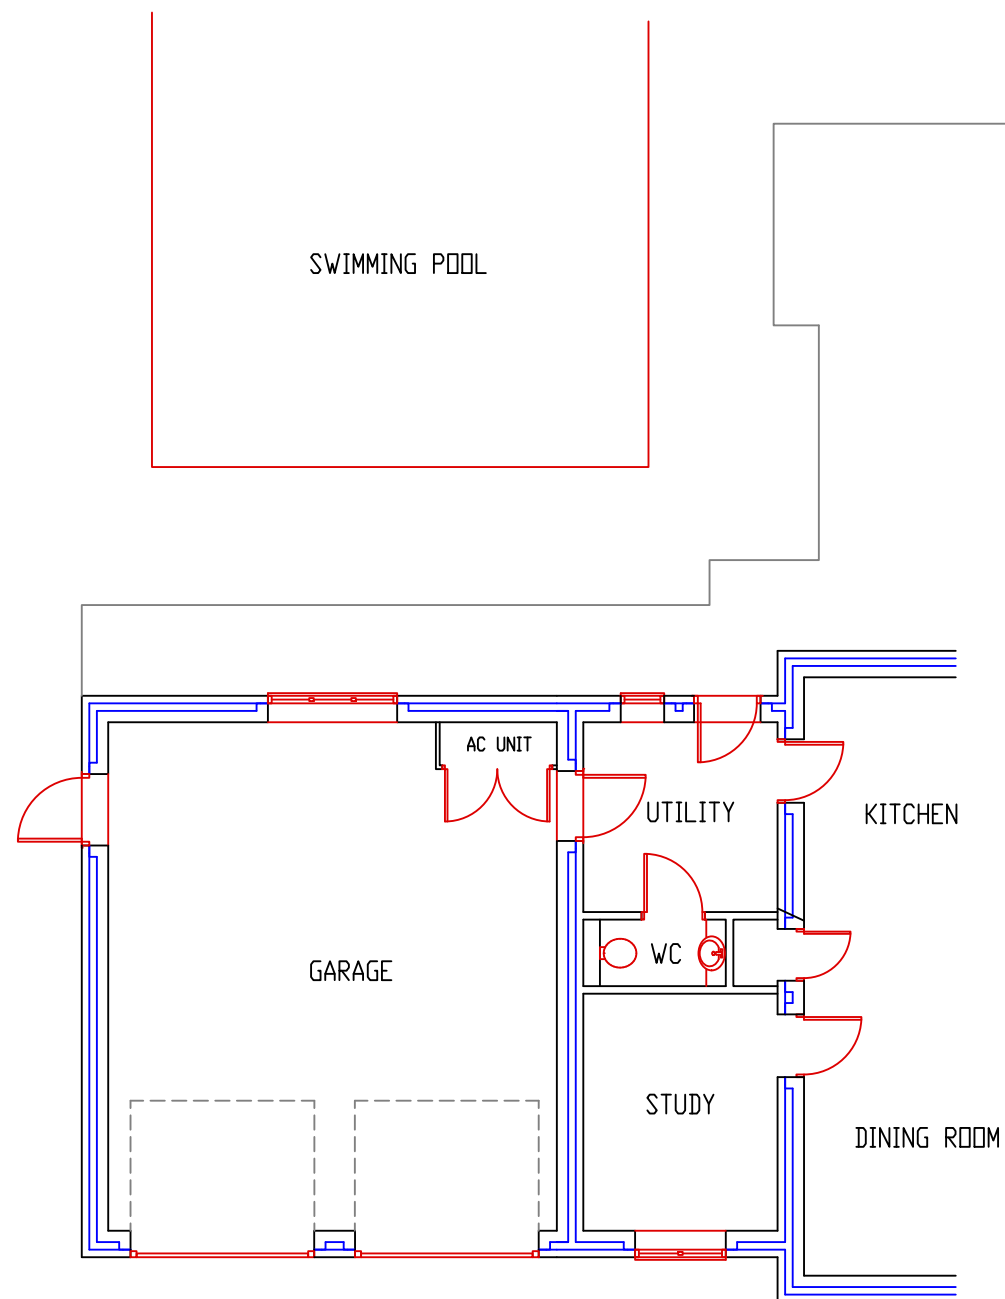


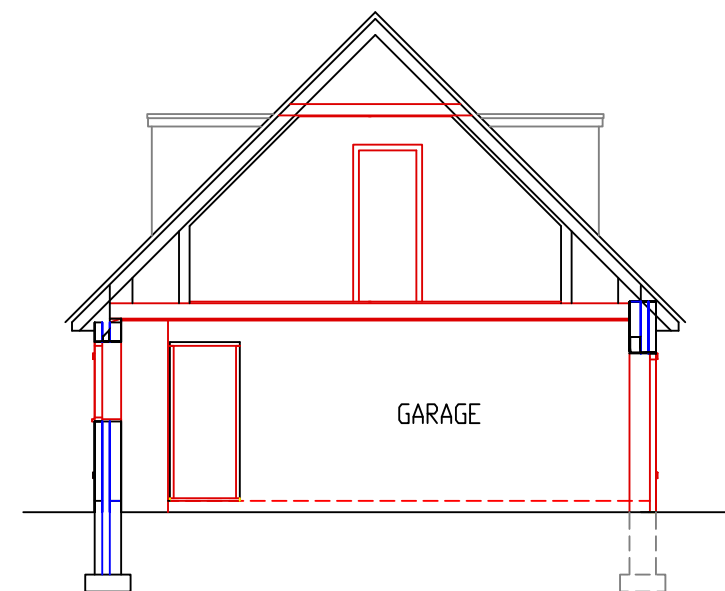

EXISTING GROUND FLOOR LAYOUT
SCALE 1 : 100

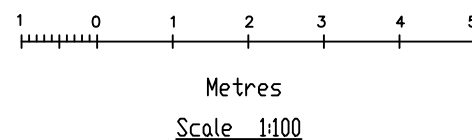

SECTION A - A
SCALE 1 : 100

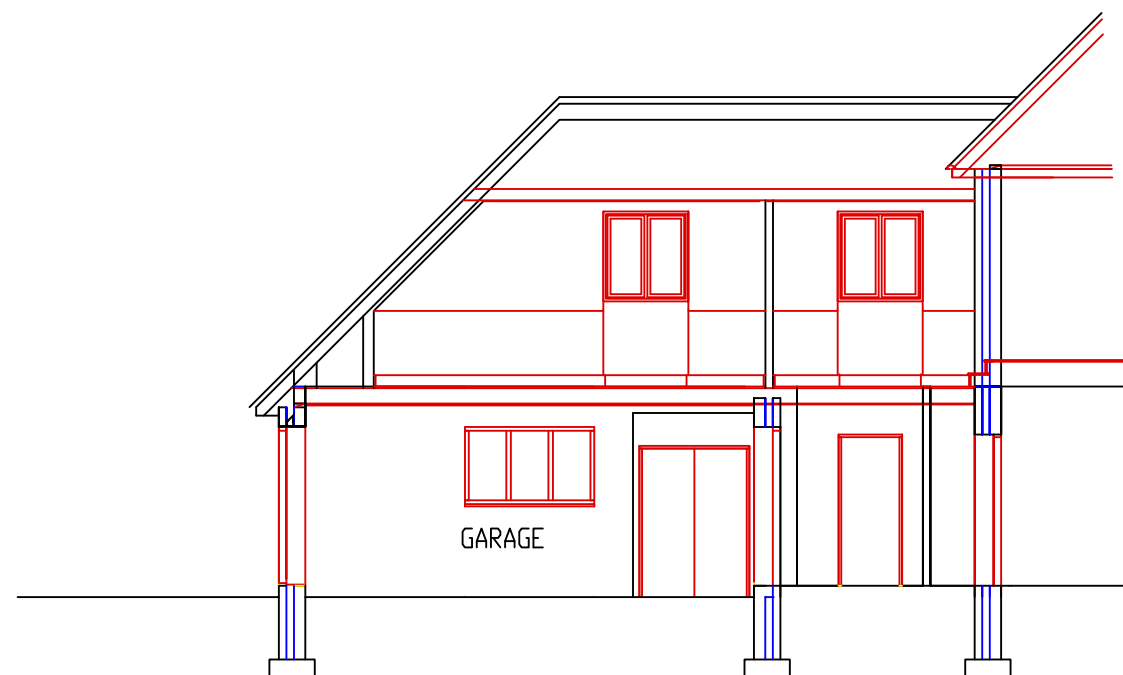

SECTION B - B
SCALE 1 : 100

General Note:

Any discrepancy found must be reported before proceeding.

All dimensions are to be checked before proceeding with the work.

Drawing to be read in conjunction with Drg No. OAS/25/1881/2-4

OASIS BUILDING & PLANNING APPLICATIONS

20 WANTAGE RD.
READING, BERKSHIRE. RG30 2SE
Tel: 0118 9573554
E-mail : oa.springer@btinternet.com

Client

Mr & Mrs S Darvall
Neaps End,
15 Old Bath Road,
Sonning,
RG4 6SZ

PROPOSED PARTIAL GARAGE CONVERSION

CERTIFICATE OF EXISTING LAWFUL USE APPLICATION

Scale
1 : 100

Date
March 2025

File Name
15 Old Bath Road-Pl25.dwg

Drawn by
O.A.Springer

Drawing No.
OAS/25/1881/1

Rev.
0