


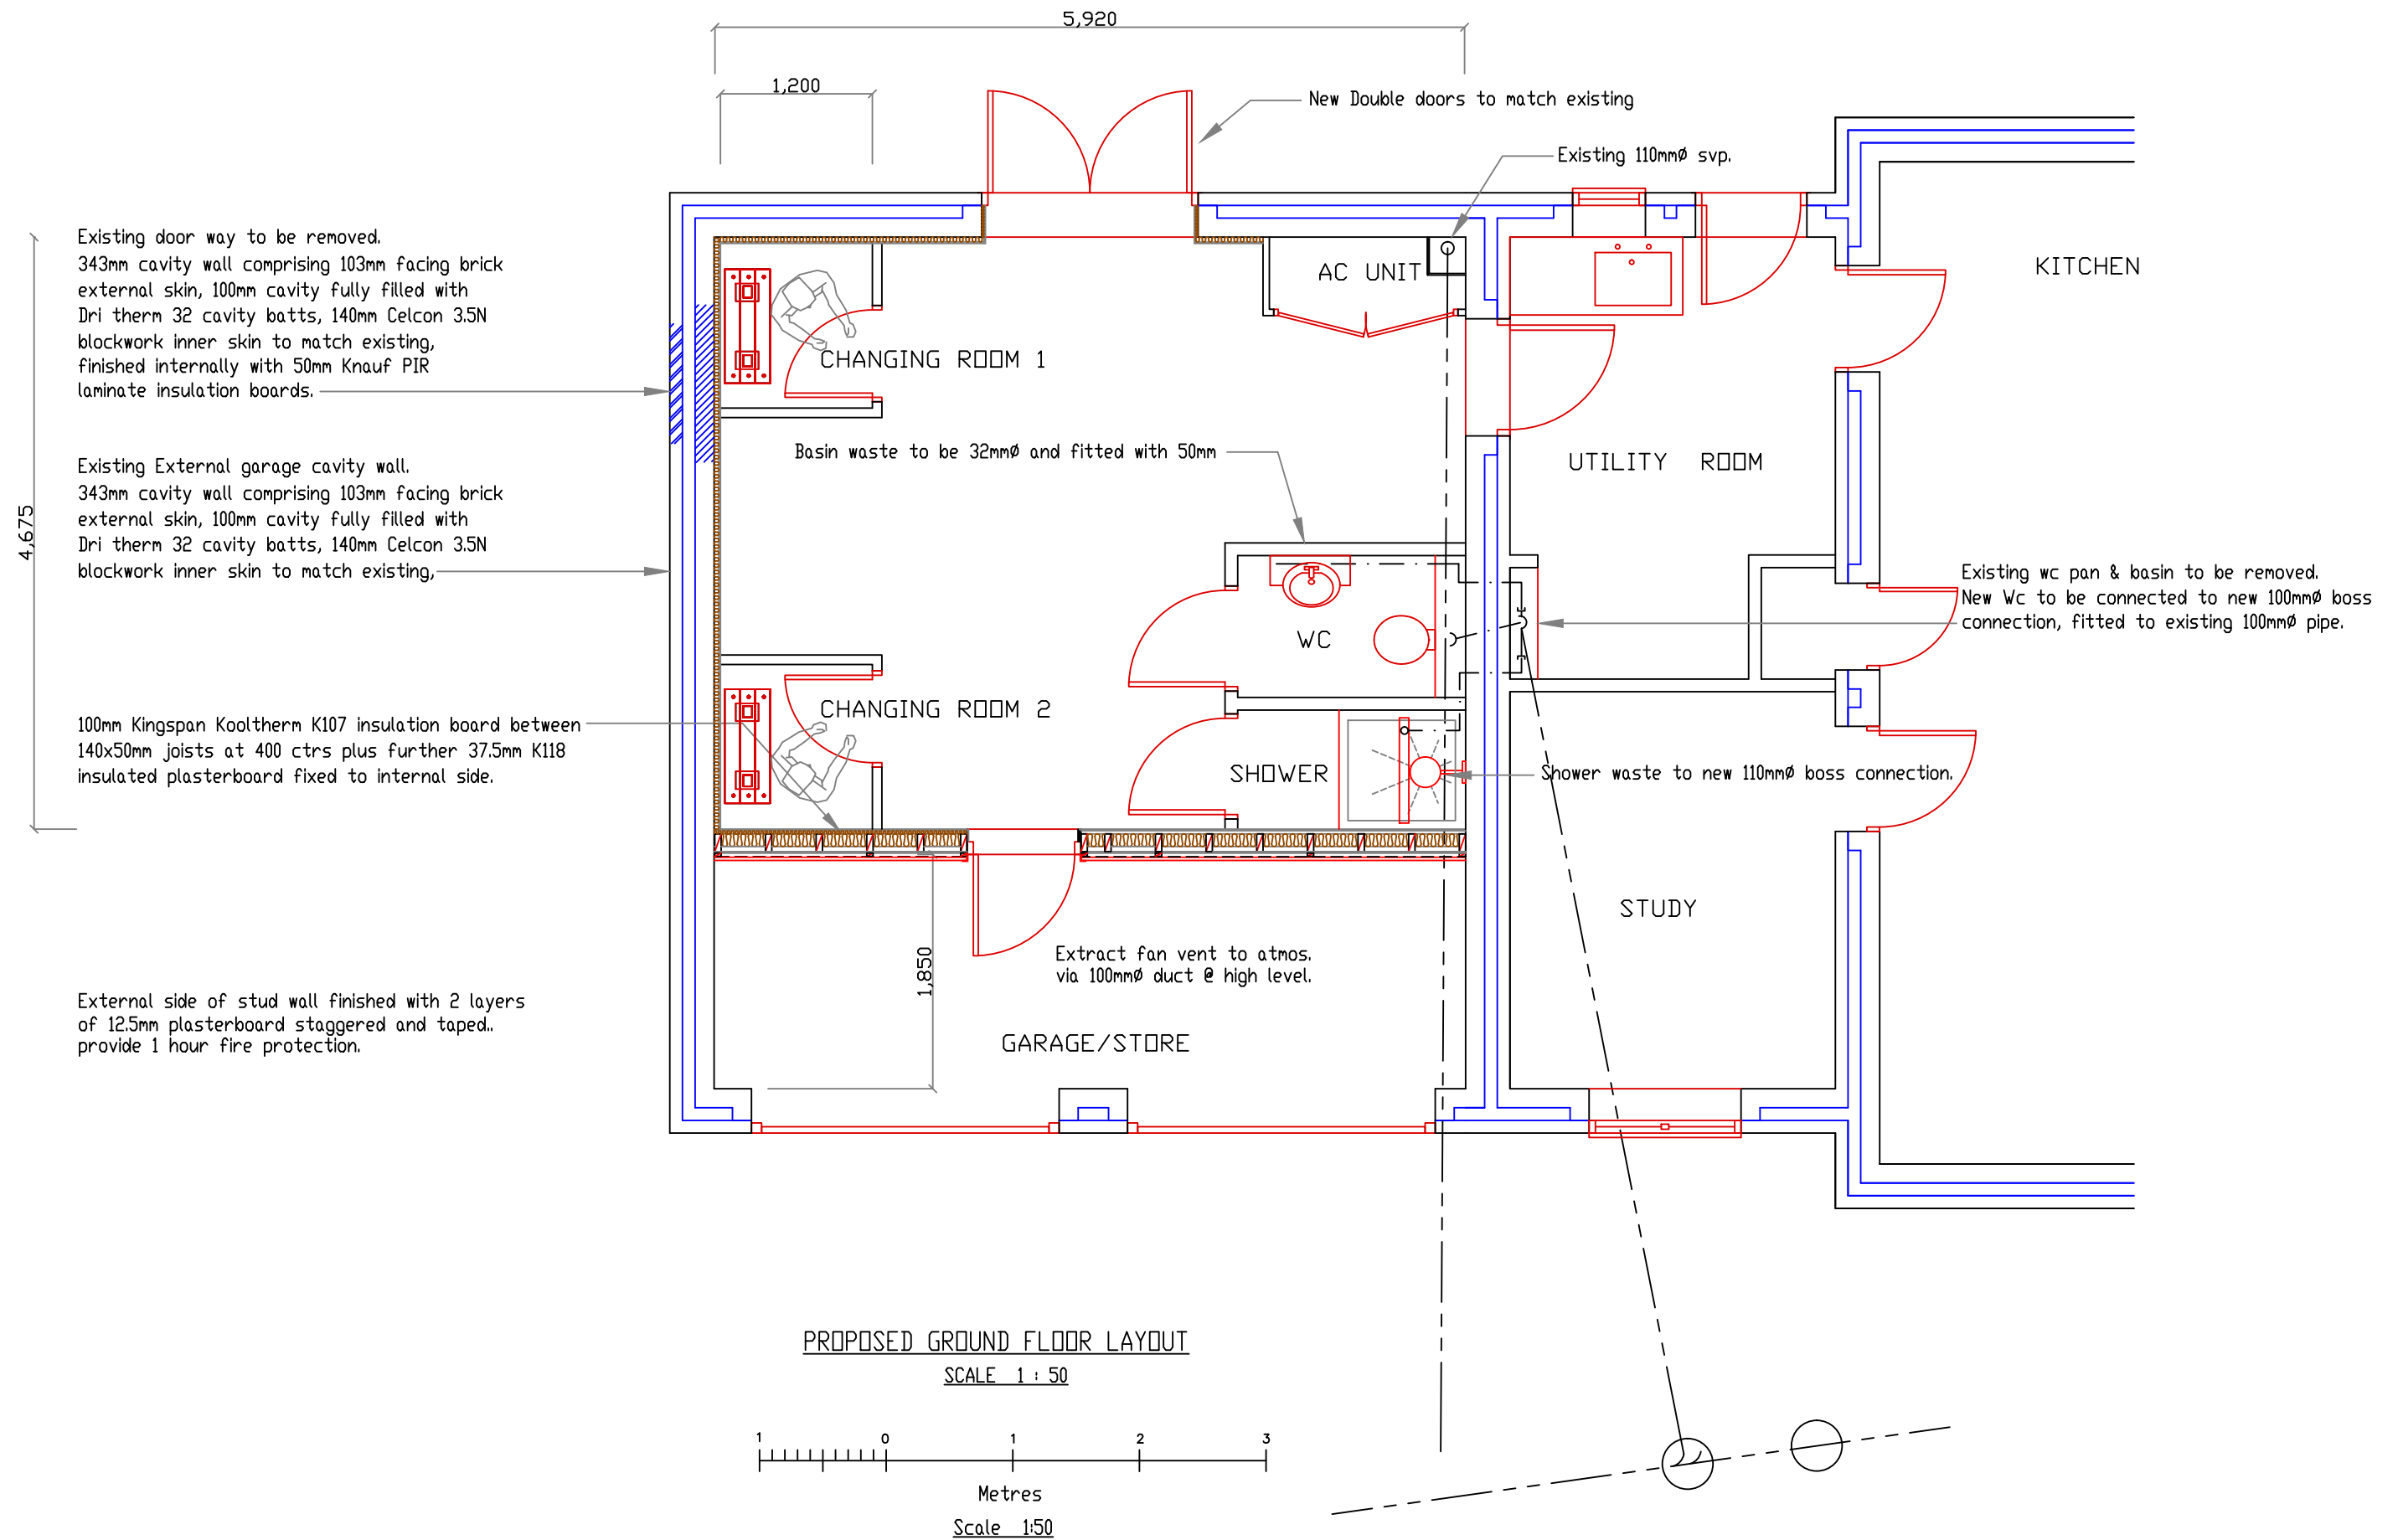

#### General Note:

Any discrepancy found must be reported before proceeding.

All dimensions are to be checked before proceeding with the work.

Drawing to be read in conjunction with Drg No. OAS/25/1881/1-2, 4

#### OASIS BUILDING & PLANNING APPLICATIONS

20 WANTAGE RD.  
READING, BERKSHIRE. RG30 2SE  
Tel: 0118 9573554  
E-mail : oa.springer@btinternet.com

#### Client

Mr & Mrs S Darvall  
Neaps End,  
15 Old Bath Road,  
Sonning,  
RG4 6SZ

#### PROPOSED PARTIAL GARAGE CONVERSION

#### CERTIFICATE OF EXISTING LAWFUL USE APPLICATION

Scale  
1 : 50

Date  
March 2025

File Name:  
15 Old Bath Road-Pl25.dwg

Drawn by  
O.A.Springer

Drawing No.  
OAS/25/1881/3

Rev.  
0