



The scaling of this drawing cannot be assured		
Revision	Date	Initial
A - Outbuilding location amended to L & T officer comments	22.12.25	SJ
B - rooflights relocated	07.07.26	SJ

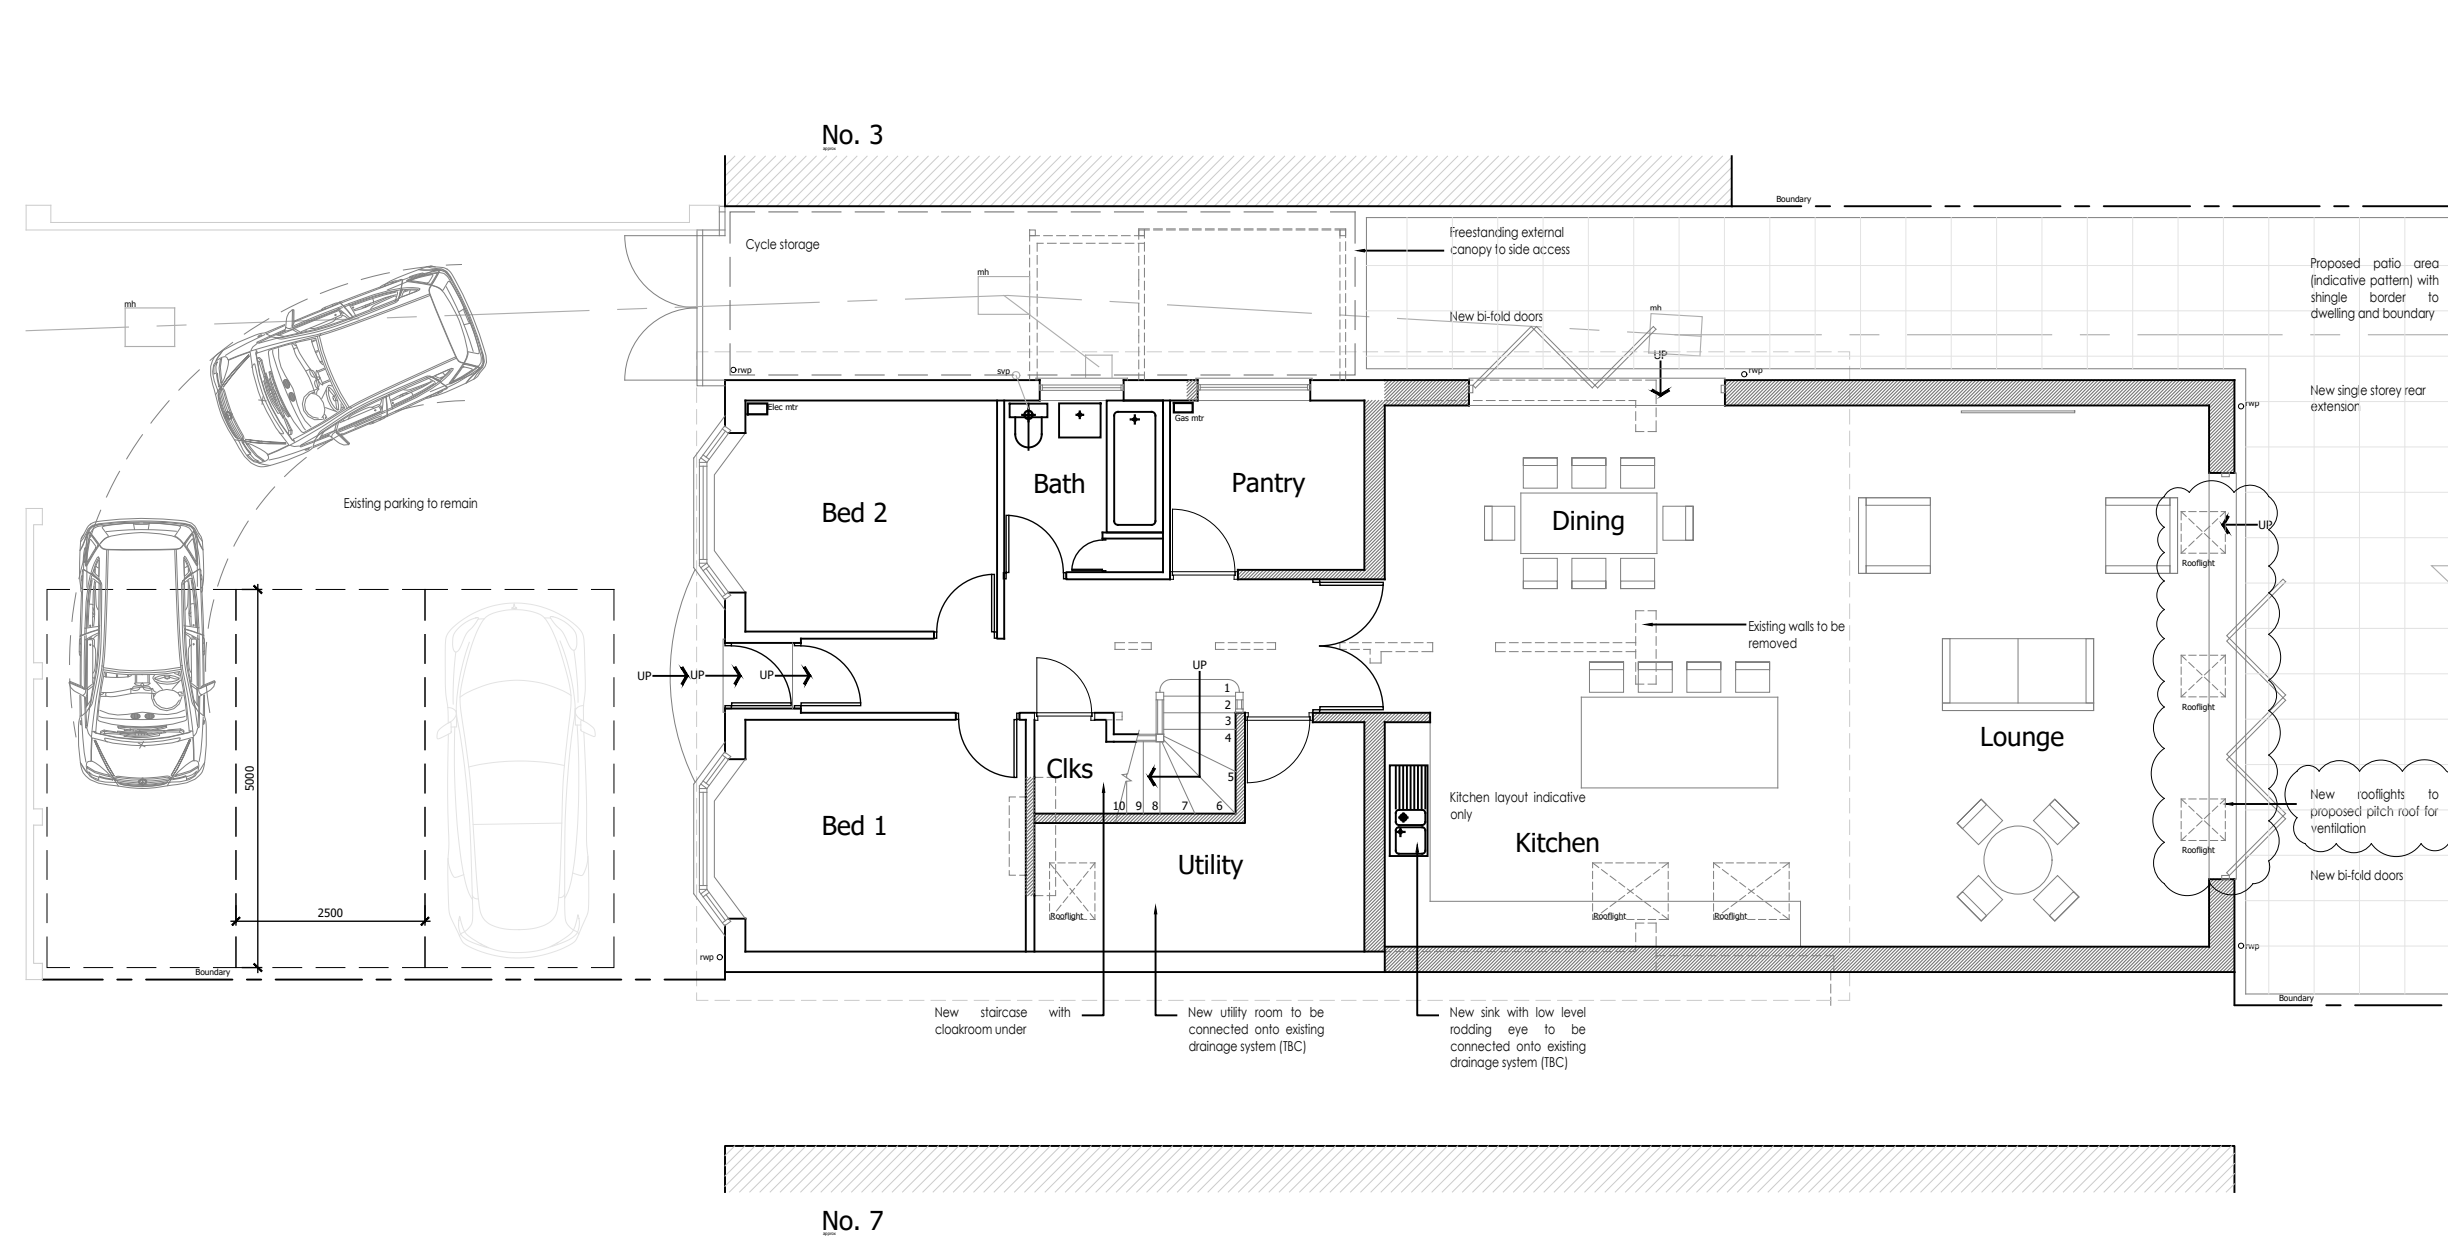

This drawing has been prepared without the benefit of a measured building survey or topographic information.

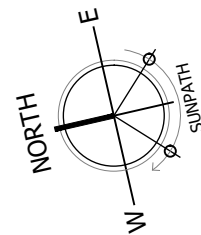

PLANNING

Project
5 Woodlands Avenue, Woodley
Reading RG5 3HN
Drawing Title
Proposed Ground Floor Layout

Date 26.09.2025	Scale As noted @A3	Drawn by SJ
Project No 199	Drawing No 006	Revision B

ADSJ

ASSOCIATES

ARCHITECTURE + DESIGN

RIBB

68 Norton Road Woodley Reading Berkshire RG5 4AJ
07968 141918 info@adsj.co.uk www.adsj.co.uk