


0 5m 10m
Metric Scale 1:500

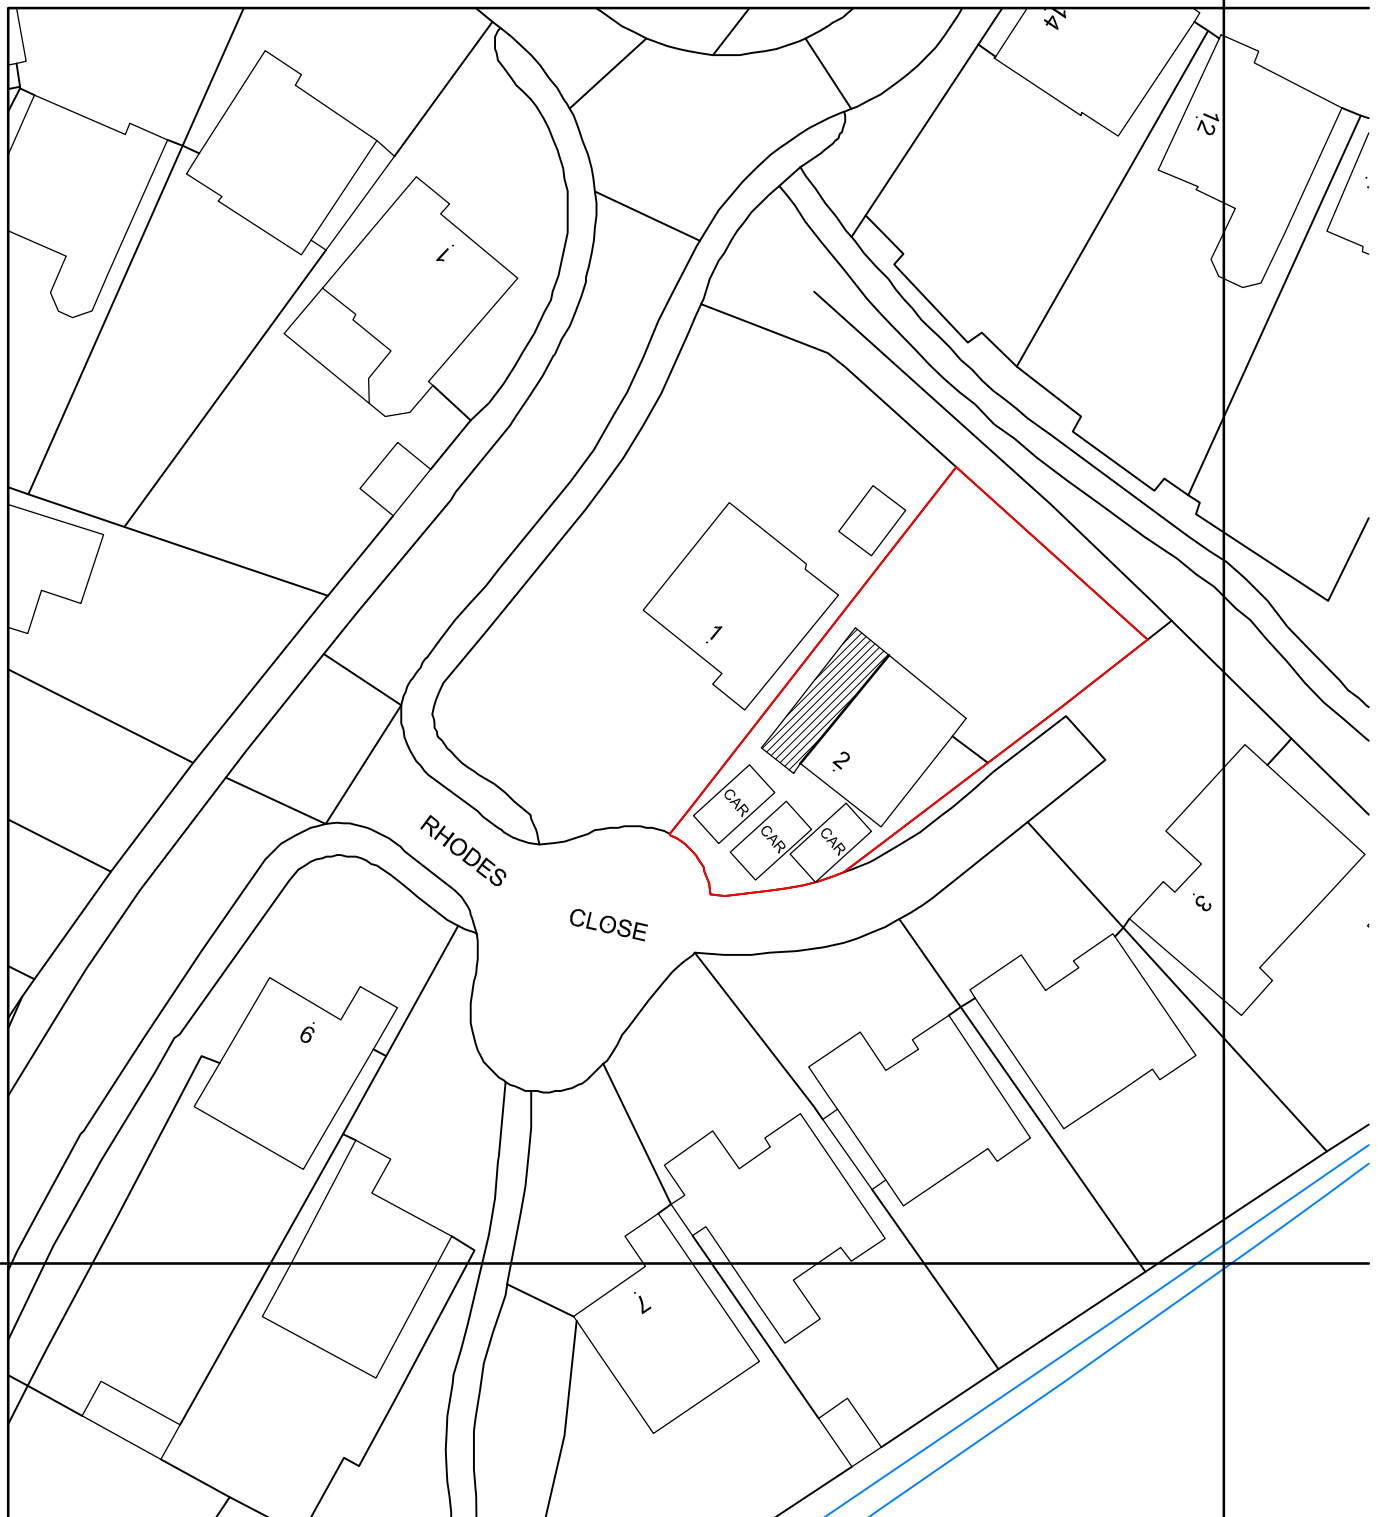

JOB
TITLE 2 RHODES CLOSE, READING, RG6 7XJ

DRG.
TITLE BLOCK PLAN

DRAWN

CHECKED

DATE

MARCH 26

SCALE

1:500

DRG. NO

AS00326-BP01 REV A

RRS Designs
Architectural & Planning Services

Mobile- 07964326643
Email- amar@rrsdesigns.co.uk
Website- www.rrsdesigns.co.uk