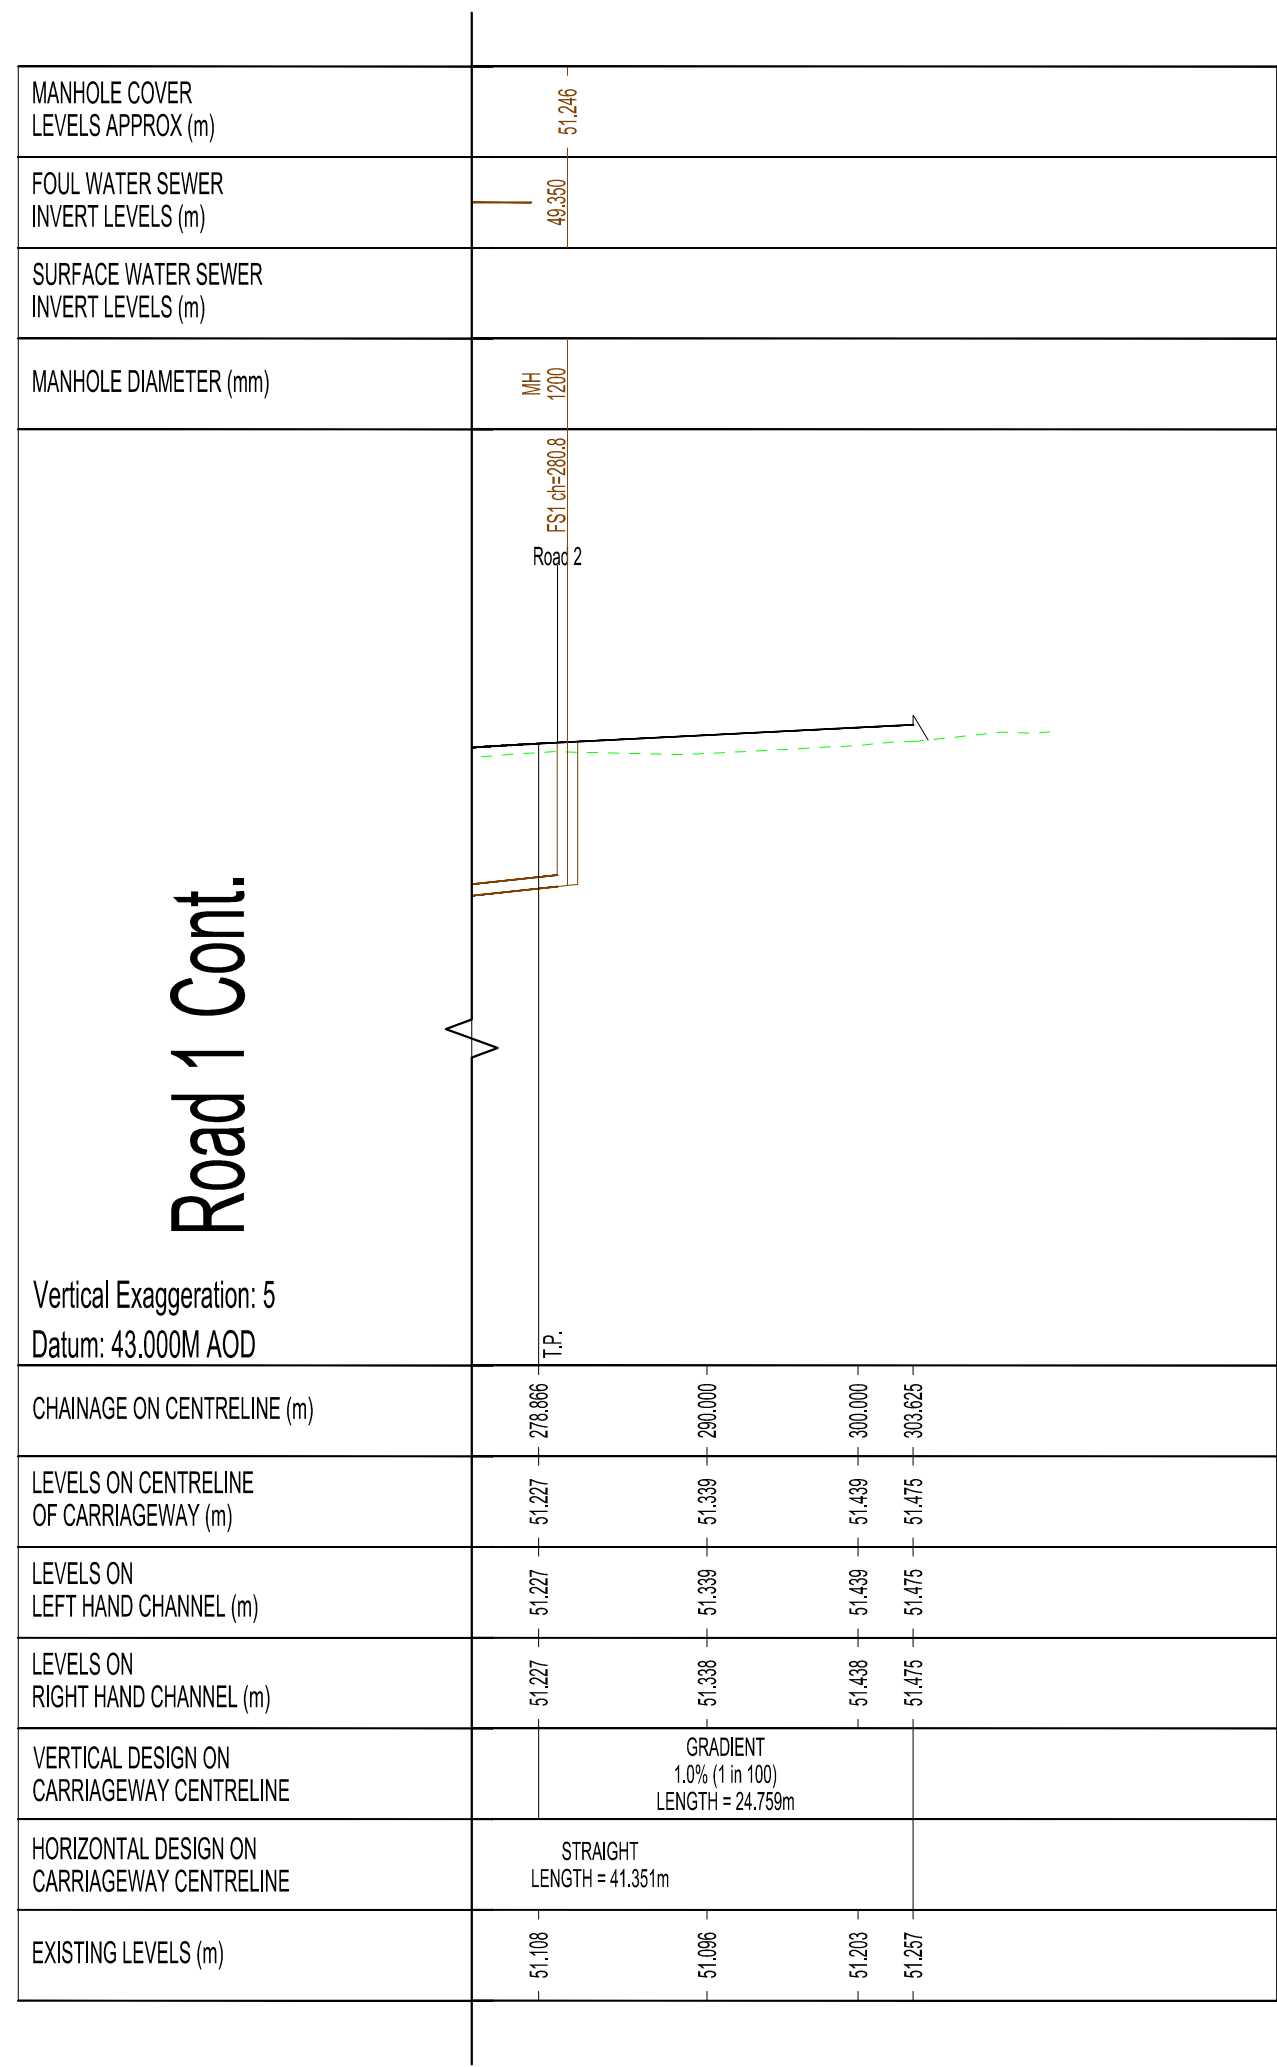


KEY PLAN

Drawing No: 7273-1015 Revision: P3