




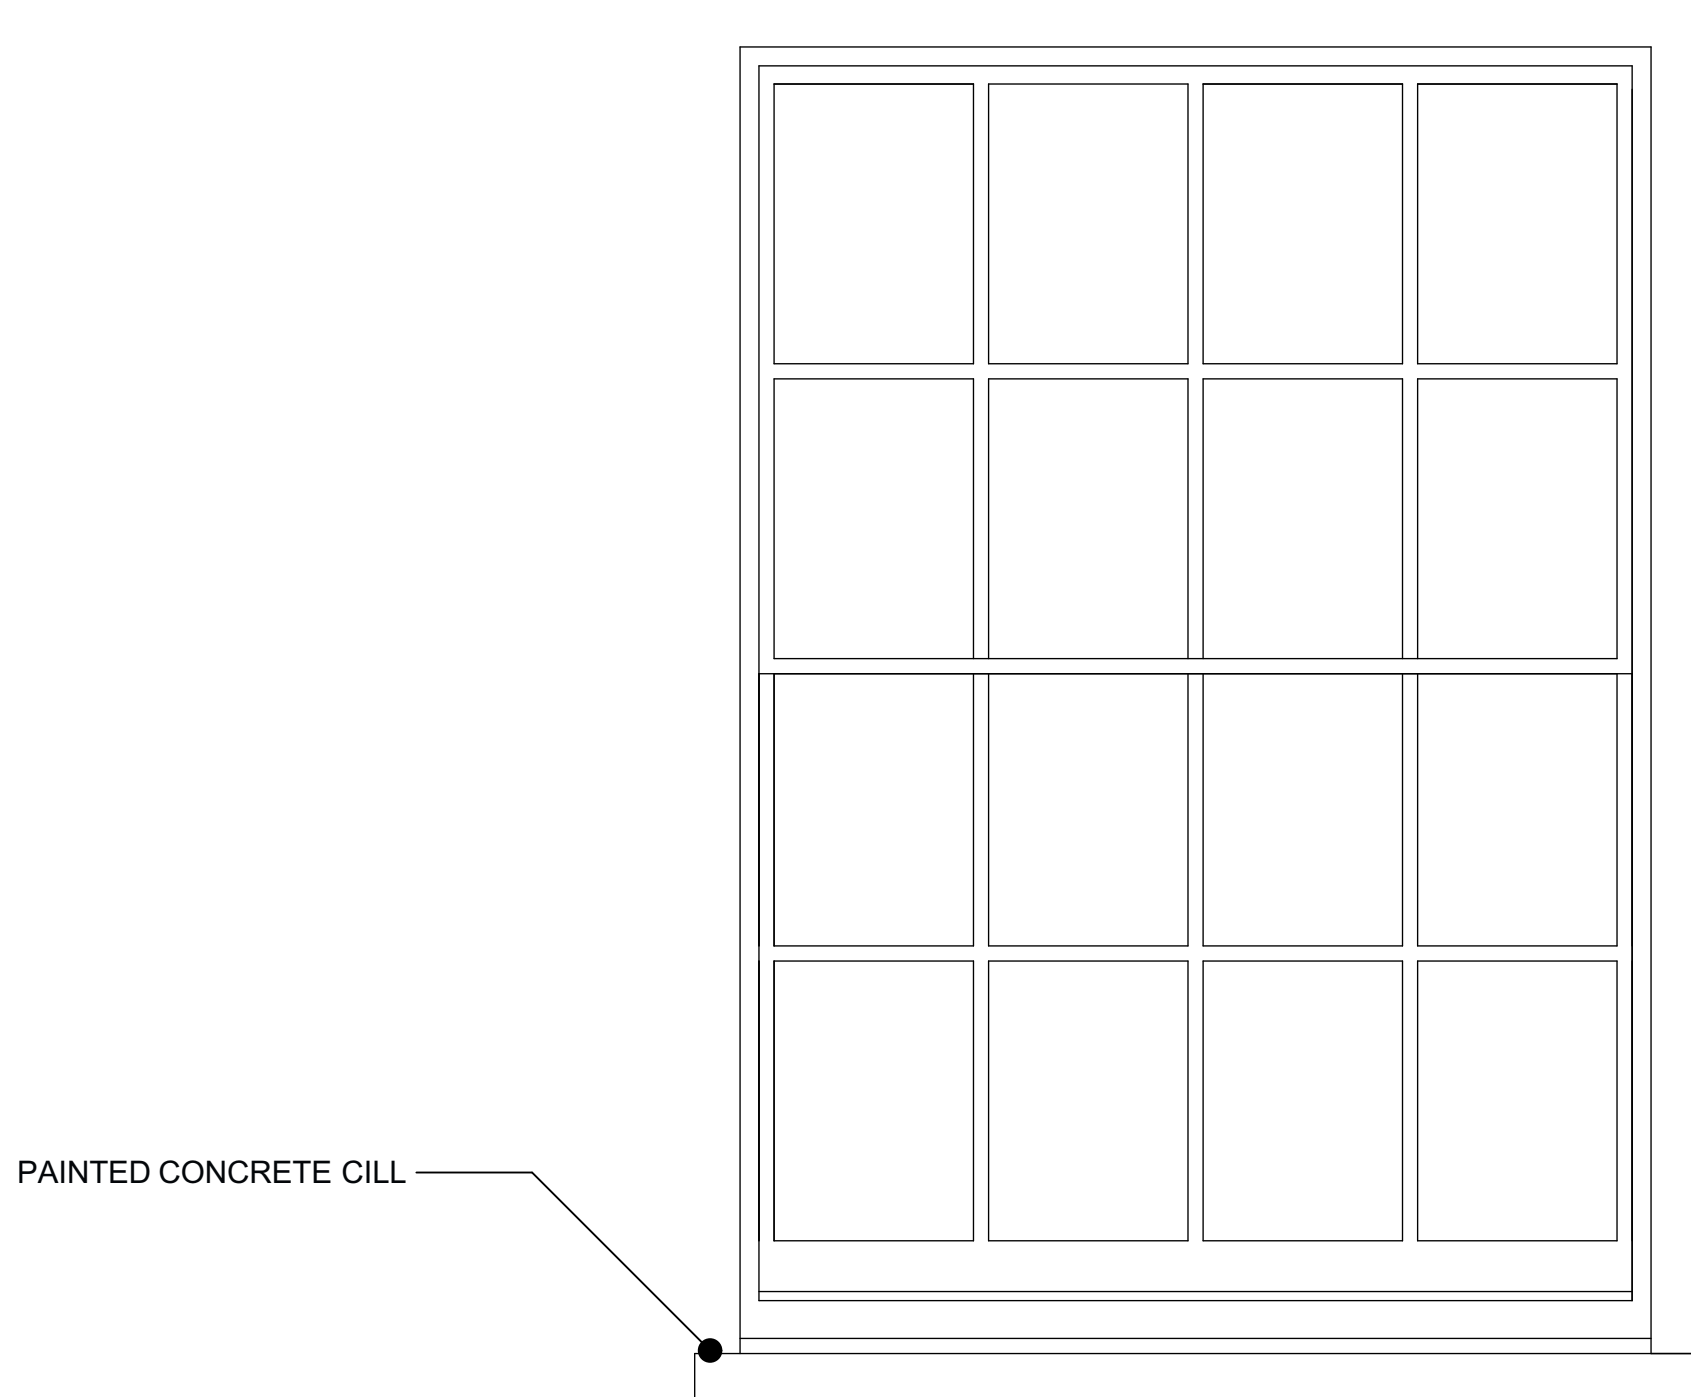


EXISTING WINDOW EXTERNAL ELEVATION 1:10

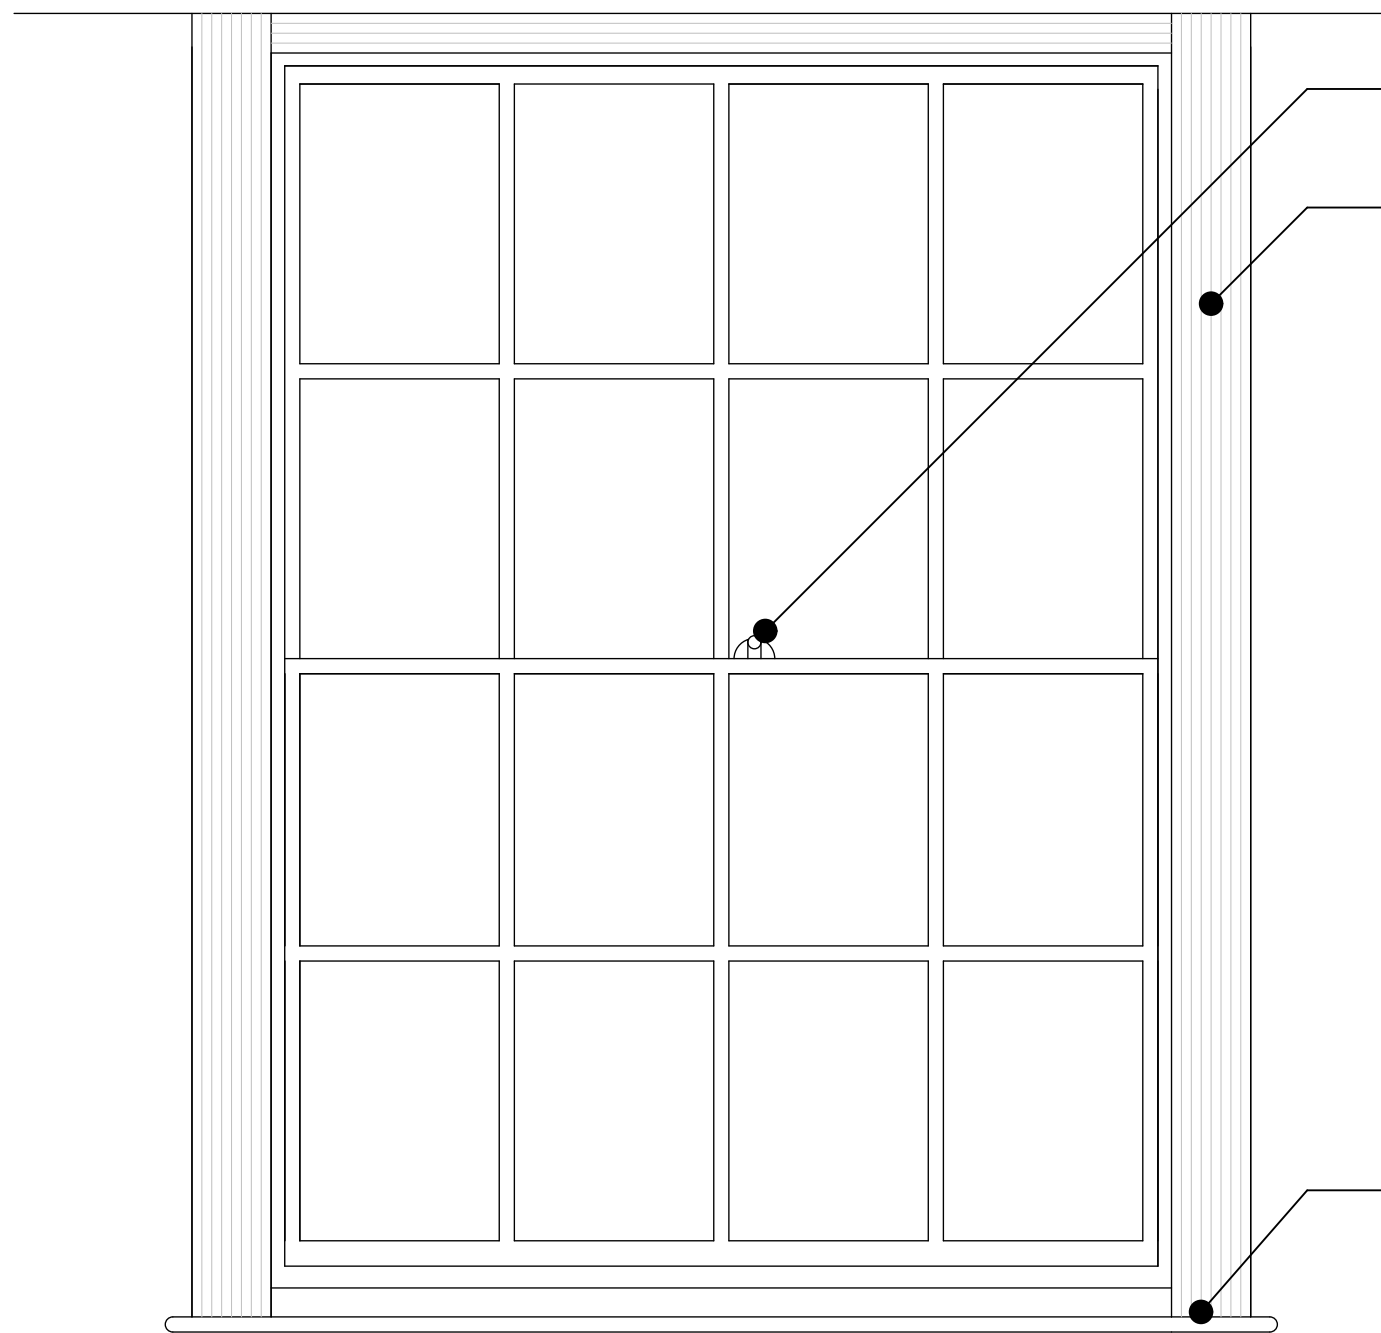


EXISTING WINDOW INTERNAL ELEVATION 1:10

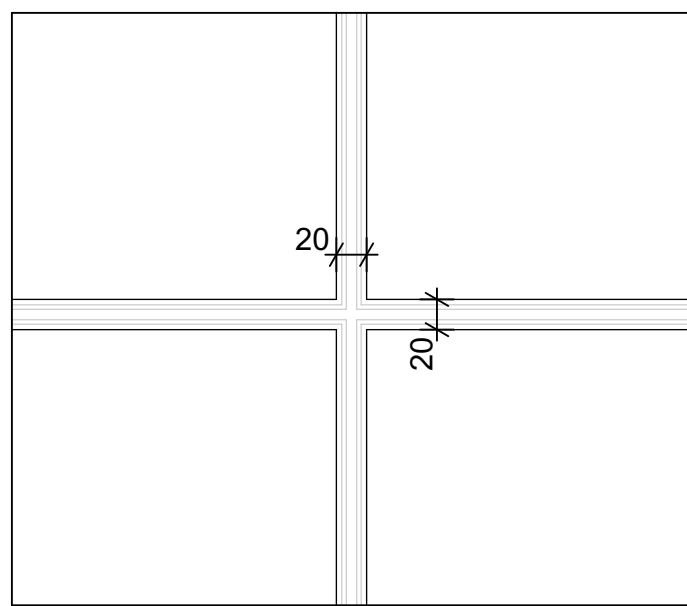



EXISTING LAMBS TONGUE MOULDINGS DETAIL 1:5

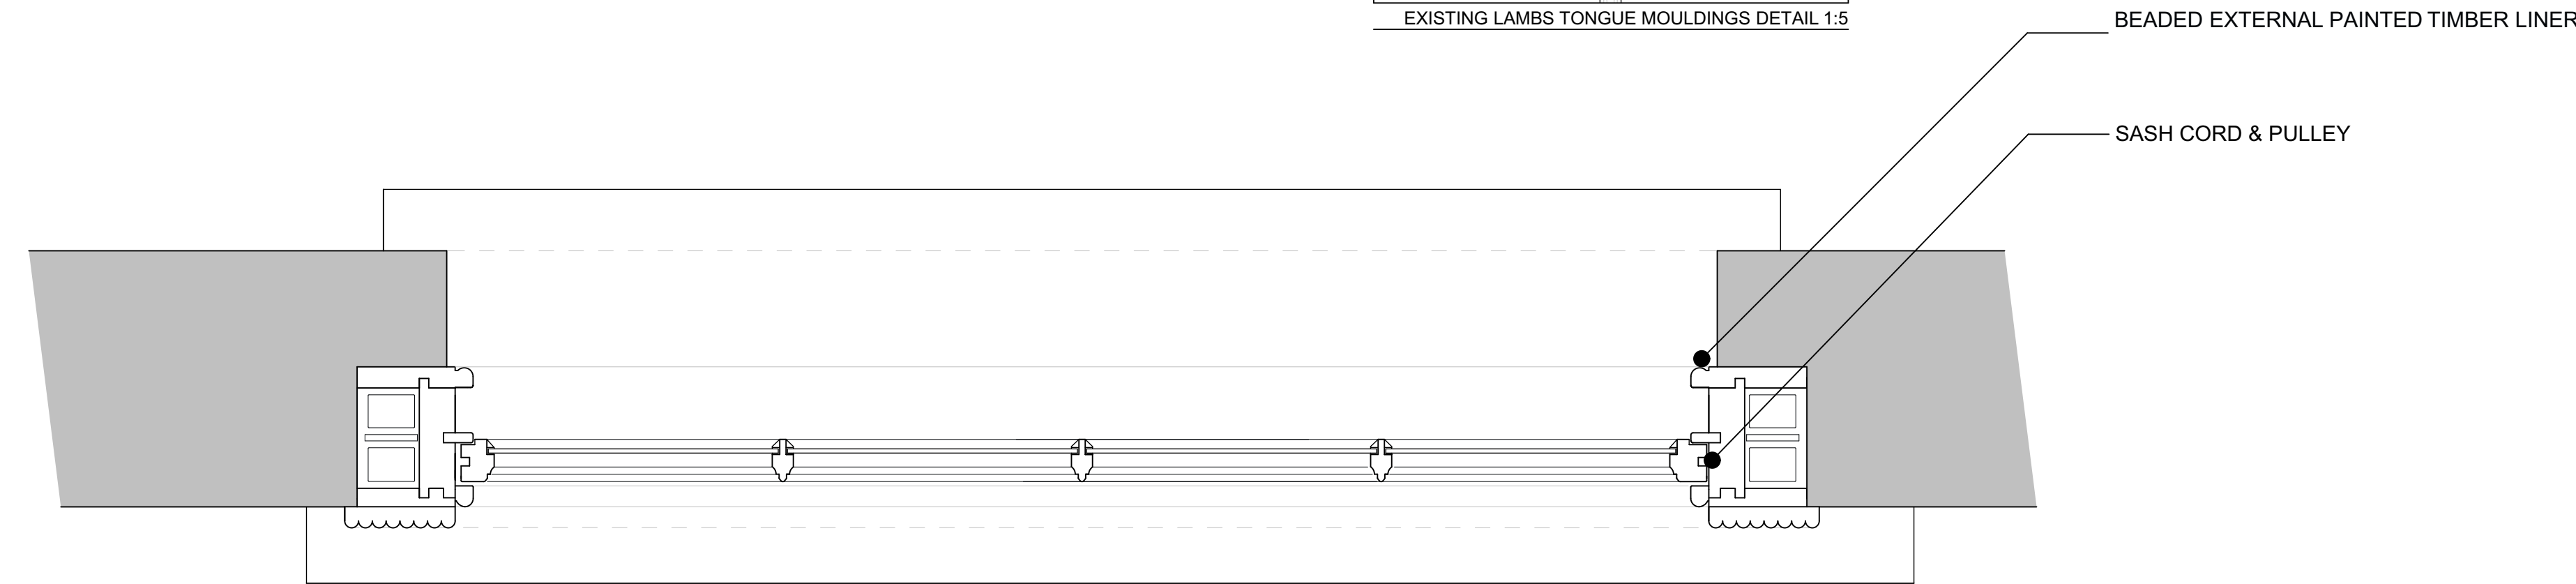

EXISTING WINDOW PLAN DETAIL 1:5

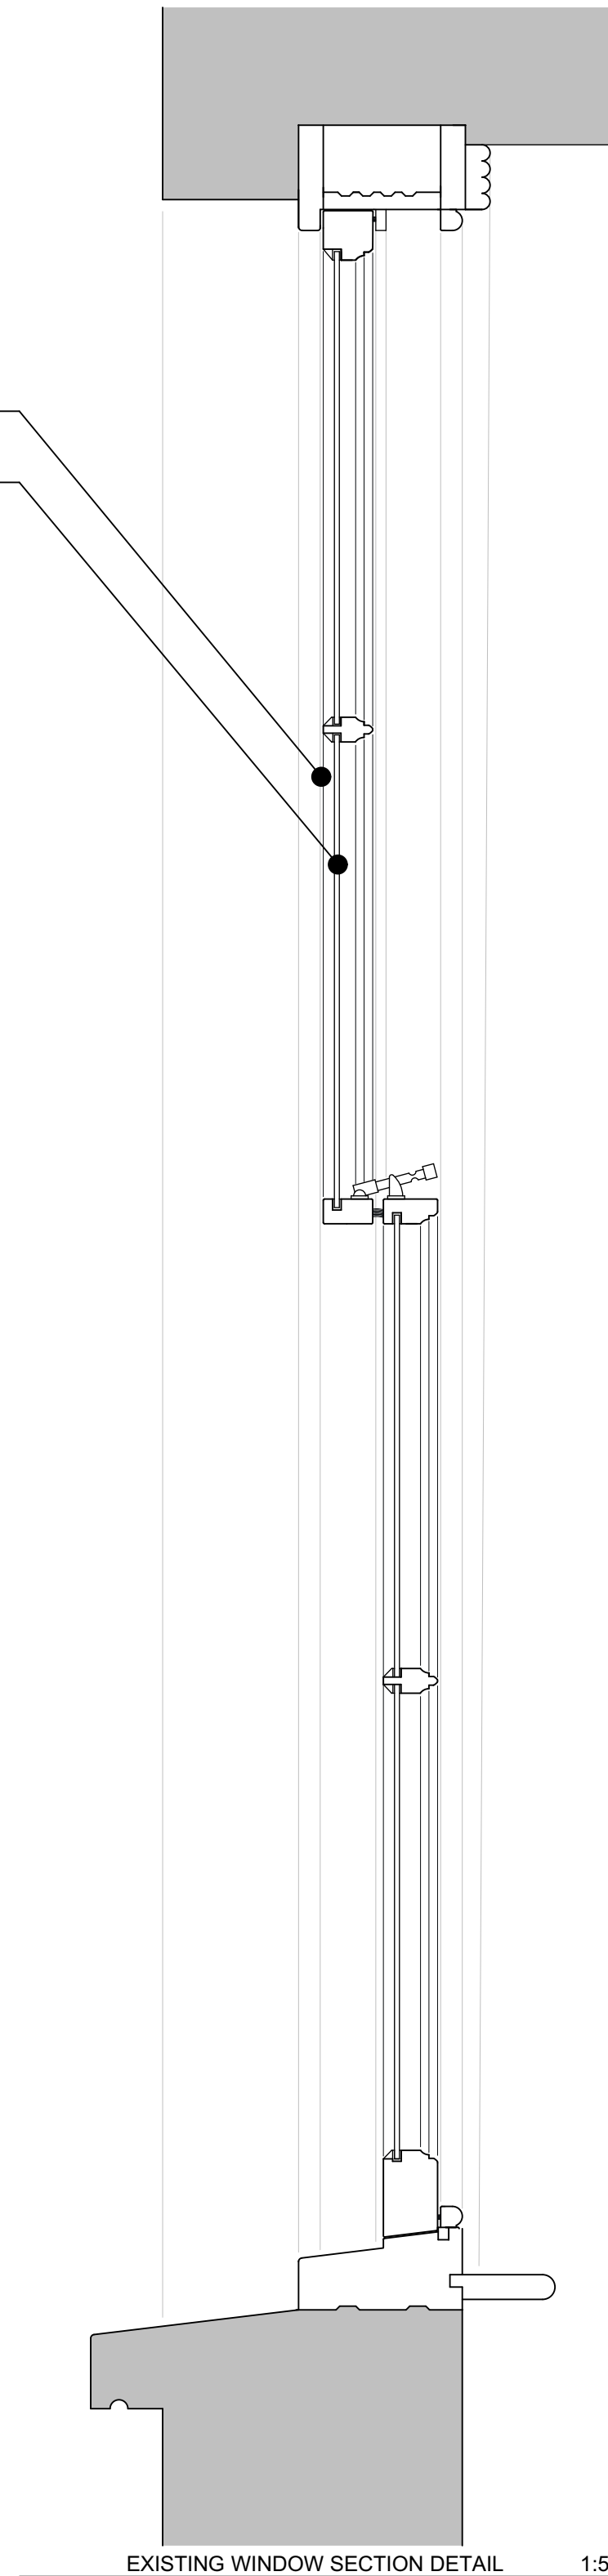

EXISTING WINDOW SECTION DETAIL 1:5

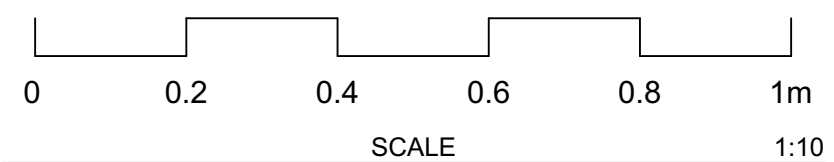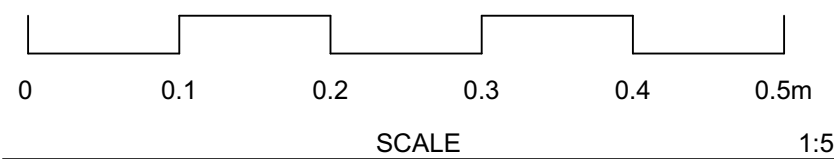

5 REMENHAM TERRACE
HENLEY-ON-THAMES
RG9 3EN

EXISTING BOX SASH
WINDOW PLAN, SECTION,
ELEVATIONS AND DETAILS

Scale @ Drawing Size
1:5 & 1:10 @A1

Architect
SINOUEH REHM - RIBA

Status
PLANNING

Drawing Revision

2605