



NOTES

© SK Design consultants - THIS DRAWING AND DESIGN REMAINS THE COPYRIGHT AND INTELLECTUAL PROPERTY OF SK CONSULTANTS AND SHALL NOT BE COPIED IN ANY FORMAT WITHOUT APPROVAL.

THIS DRAWING IS TO BE READ IN CONJUNCTION WITH ALL OTHER DRAWINGS AND DOCUMENTS PROVIDED. THE CONTRACTOR MUST CHECK ALL DIMENSIONS ON SITE BEFORE PLACING ORDERS FOR MATERIALS OR SHOP FABRICATIONS OR COMMENCING WORKS ON SITE. ANY DISCREPANCIES SHOULD BE NOTIFIED BEFORE PROCEEDING.

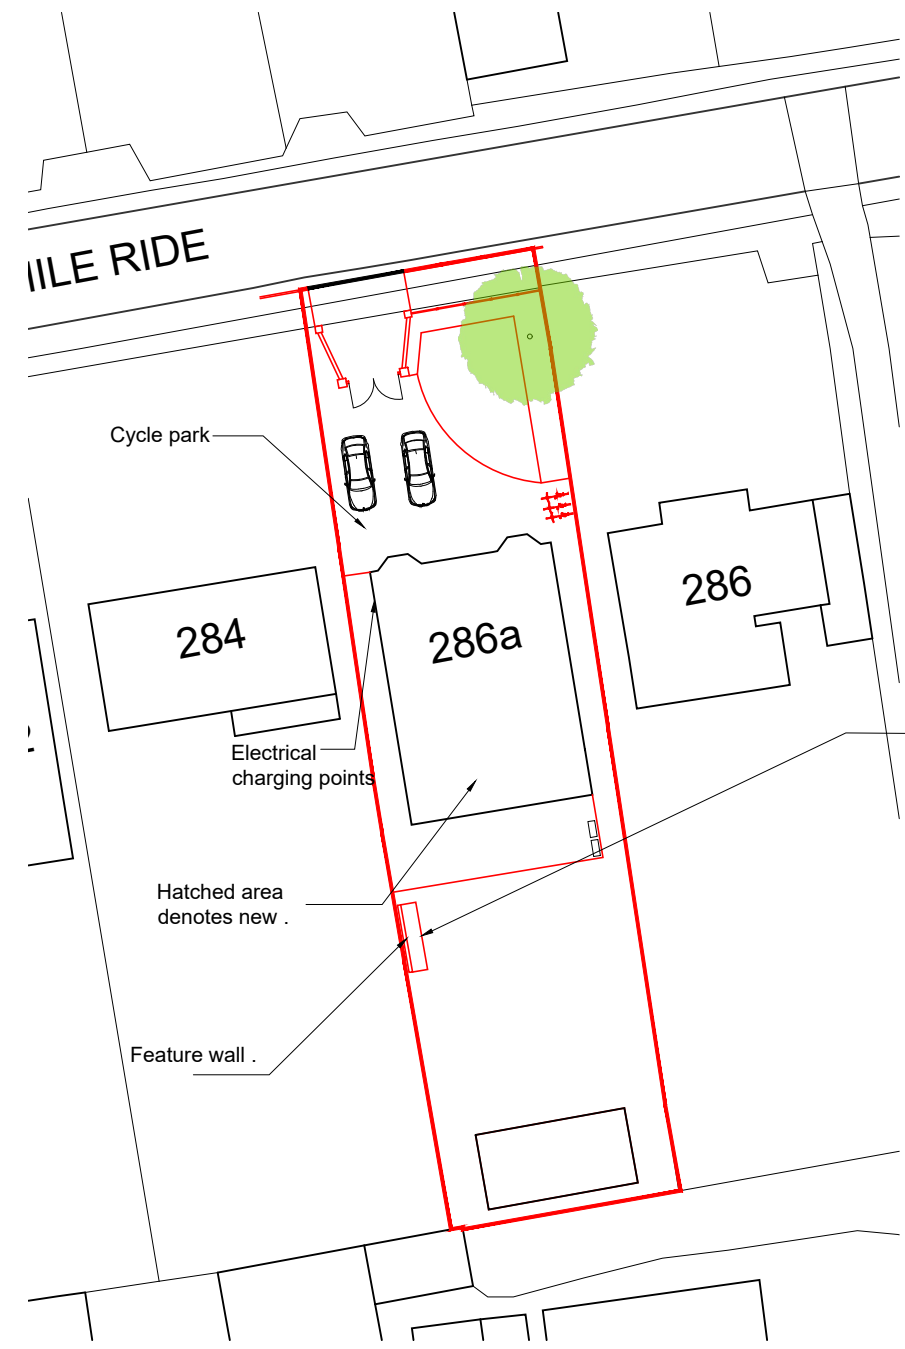


BLOCK PLAN
SCALE 1 : 500

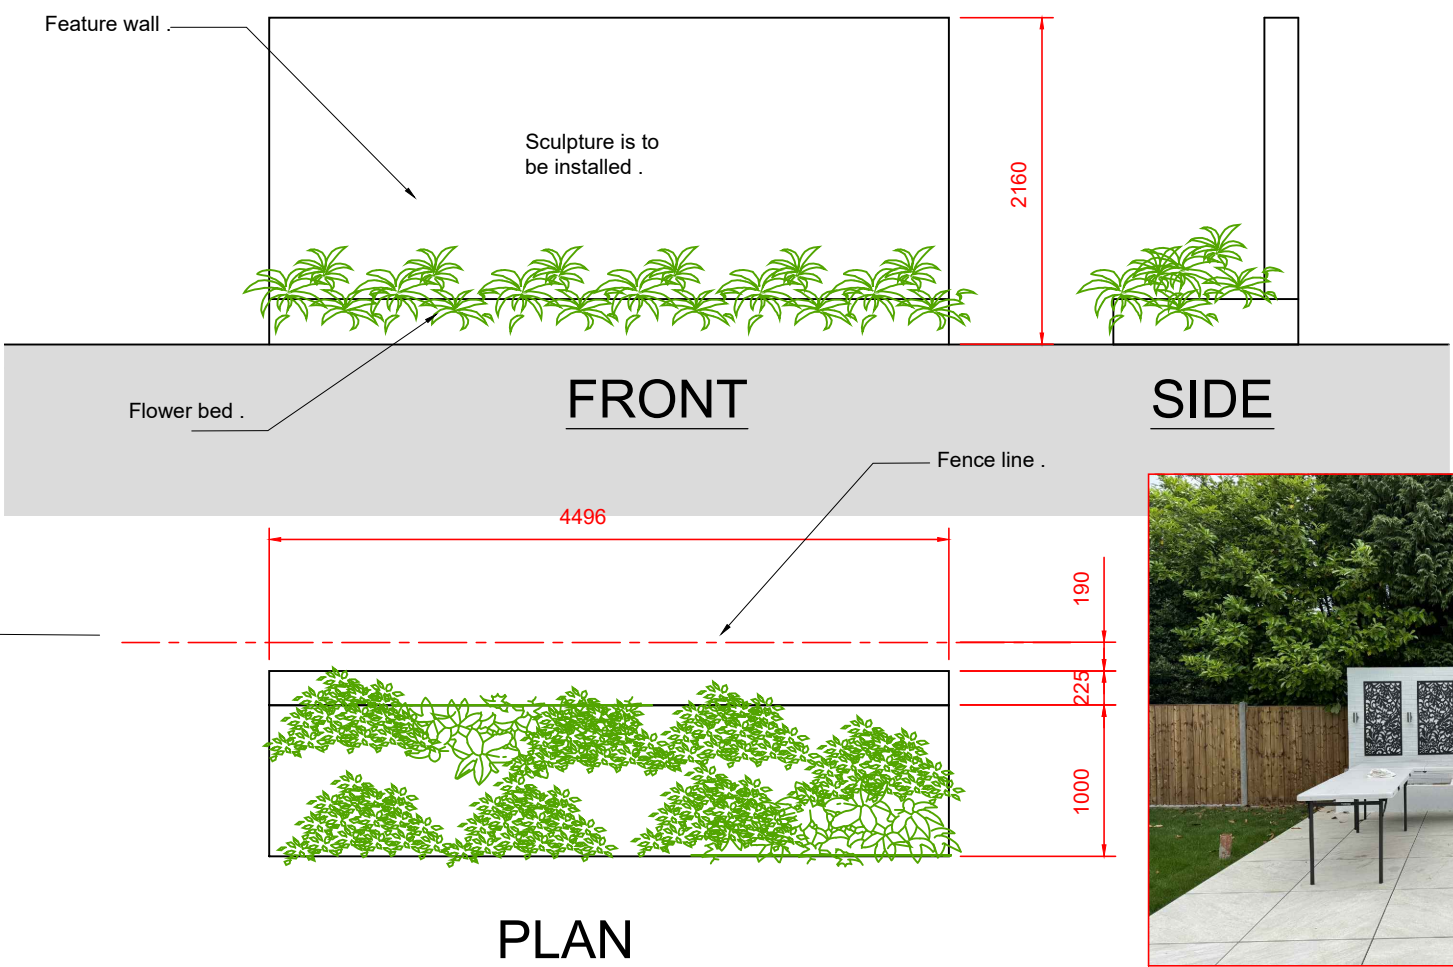

PLAN

FEATURE WALL
SCALE 1 : 50

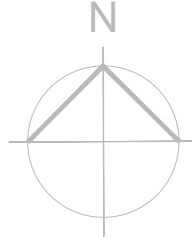

SK Design Consultants
22 Netley close
Caversham
Reading RG4 6SR
Tel : 07821111602



Client:
Mr BALA VERABATLU

Project:
NEW DETACHED HOUSE

Location:
**286A NINE MILE RIDE , FINCHAMPSTEAD
WOKINGHAM RG40 3NT**

Drawing Title:
FEATURE WALL

Date: JUN 2024 Sheet Size: A3 Drawn: SK

Drawing No: **B1334-04** Revision: