


NOTES


© SK Design consultants - THIS DRAWING AND DESIGN REMAINS THE COPYRIGHT AND INTELLECTUAL PROPERTY OF SK CONSULTANTS AND SHALL NOT BE COPIED IN ANY FORMAT WITHOUT APPROVAL.

THIS DRAWING IS TO BE READ IN CONJUNCTION WITH ALL OTHER DRAWINGS AND DOCUMENTS PROVIDED. THE CONTRACTOR MUST CHECK ALL DIMENSIONS ON SITE BEFORE PLACING ORDERS FOR MATERIALS OR SHOP FABRICATIONS OR COMMENCING WORKS ON SITE. ANY DISCREPANCIES SHOULD BE NOTIFIED BEFORE PROCEEDING.

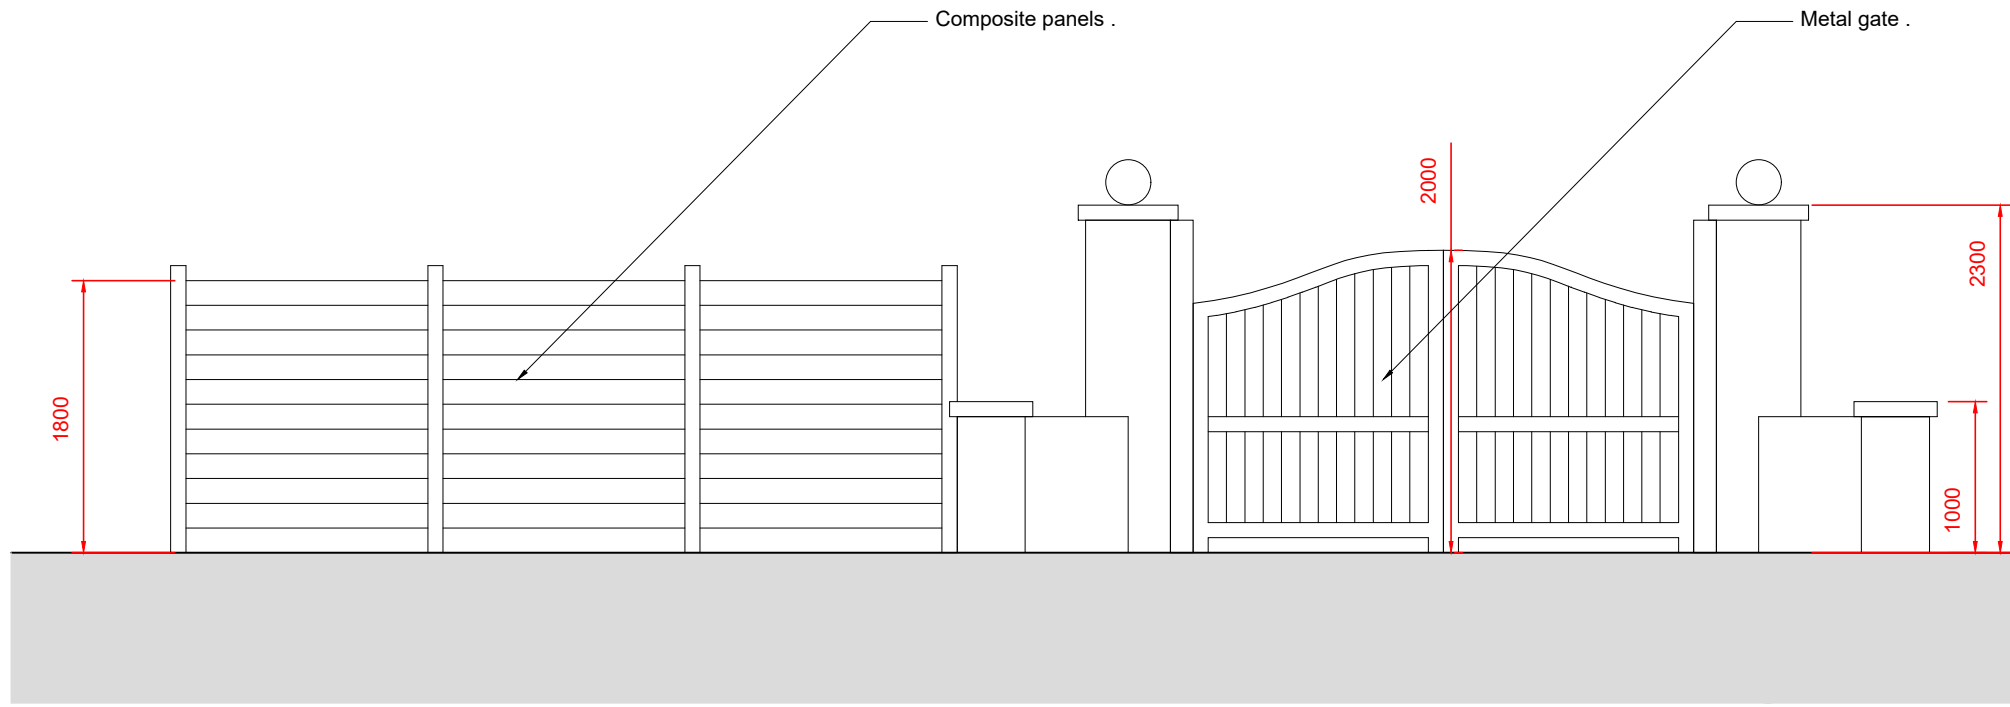

COMPOUND WALL ELEVATION

SCALE 1 : 50

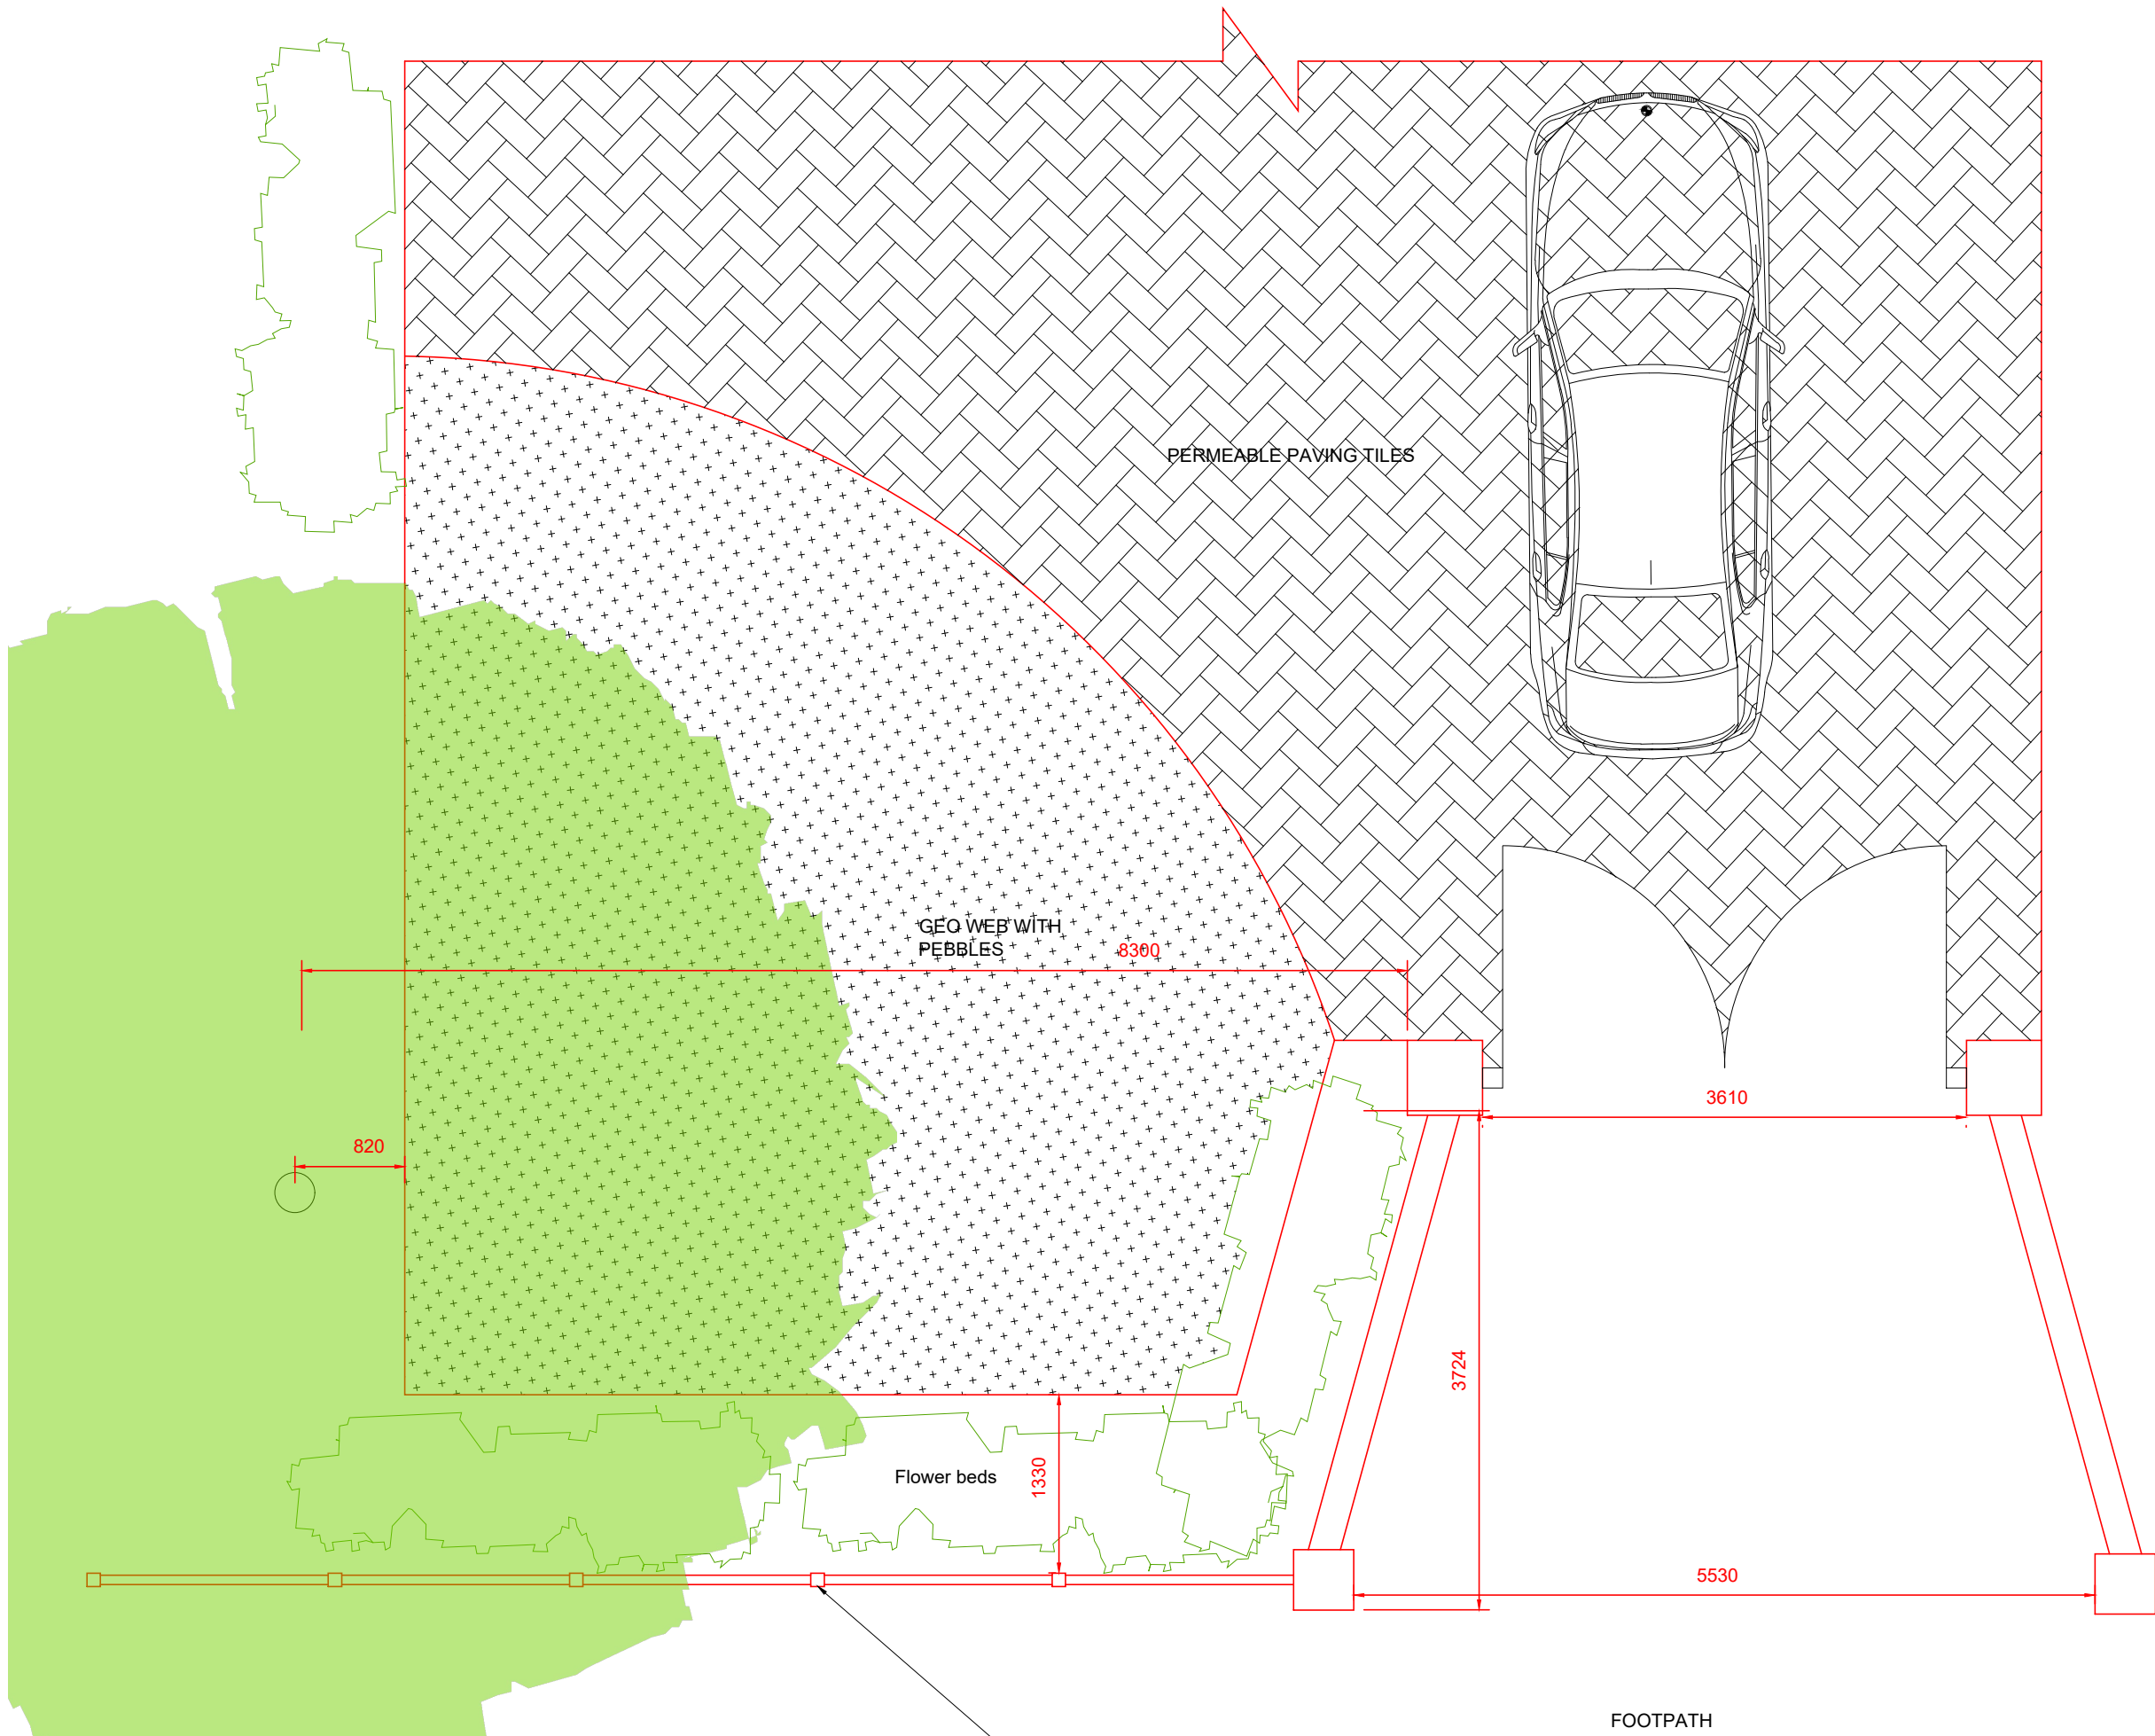


FOOTPATH

NINE MILE RIDE

6430

PROPOSED NEW DROP THE KERB.

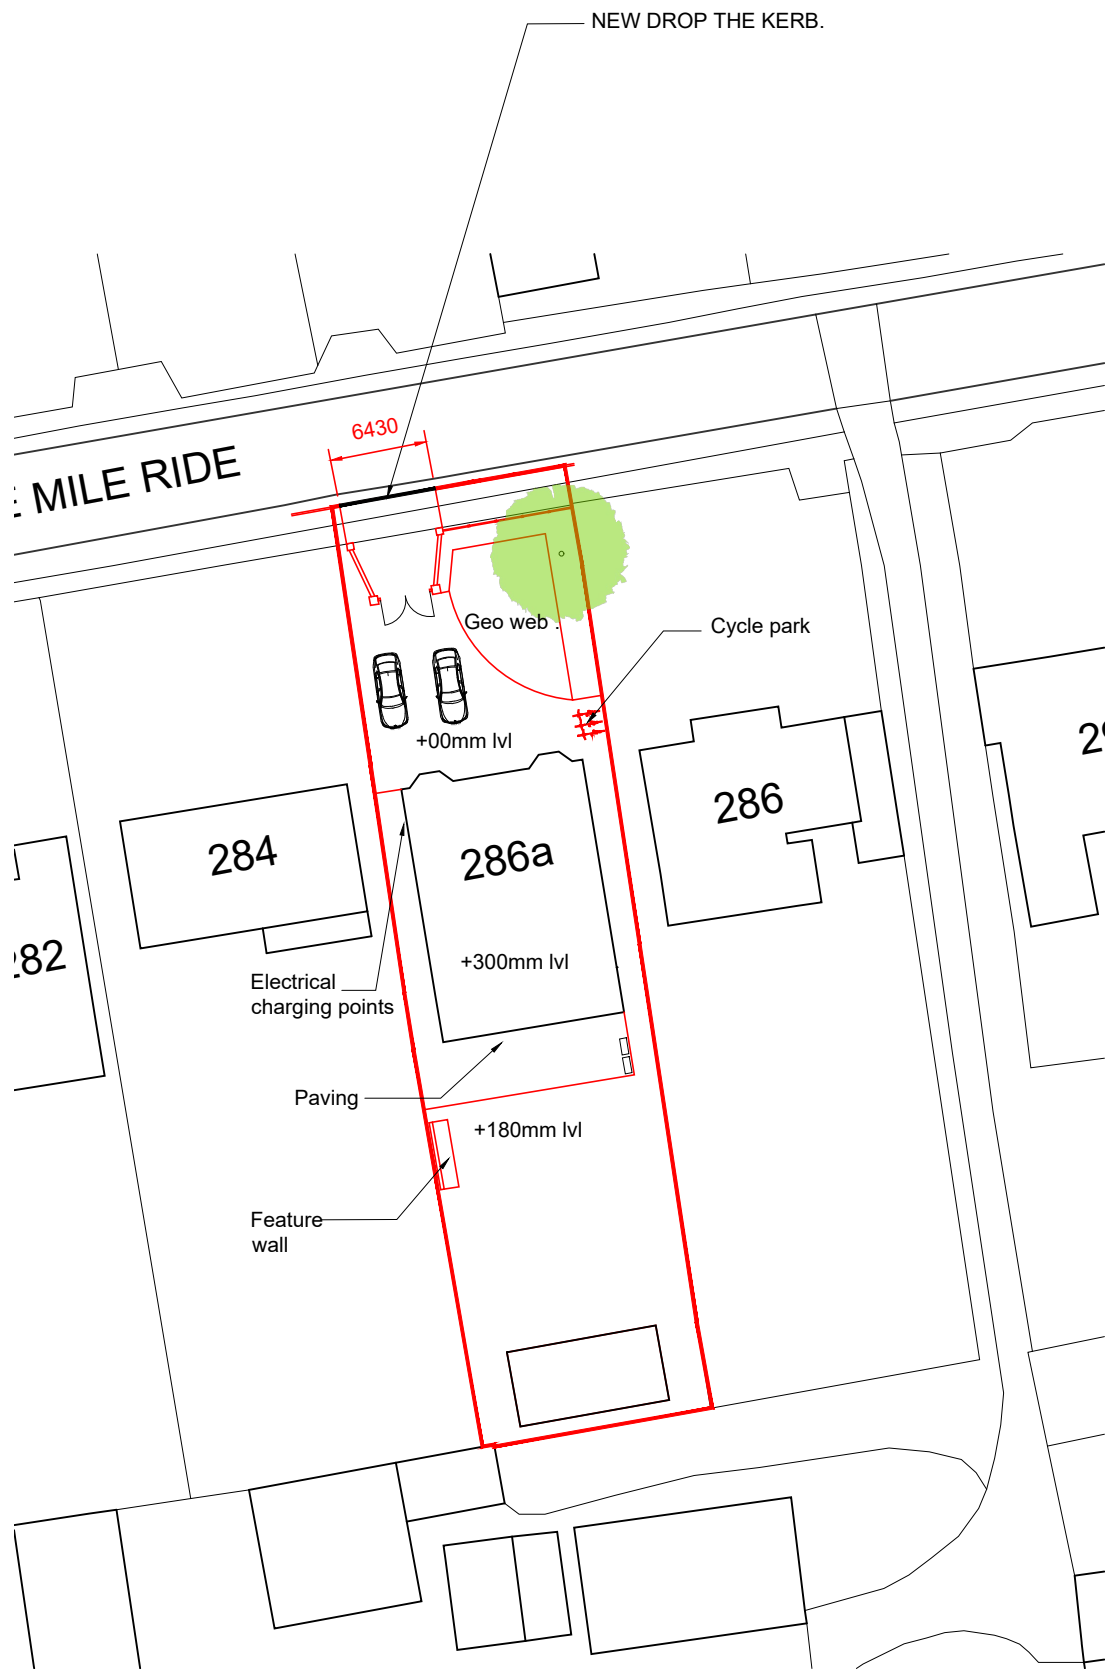

BLOCK PLAN

SCALE 1 : 50

10m 50m

COMPOUND WALL PLAN

SCALE 1 : 50

0m 5m



SK Design Consultants
22 Netley close
Caversham
Reading RG4 6SR
Tel : 07821111602

Client:
Mr BALA VERABATLU

Project:
NEW DETACHED HOUSE

Location:
286A NINE MILE RIDE , FINCHAMPSTEAD
WOKINGHAM RG40 3NT

Drawing Title:
PROPOSED PLANS AND ELEVATIONS

Date:
JUN 2024

Sheet Size:
A1

Drawn:
SK

Drawing No:

B1334-05

Revision:

.