




PLAN

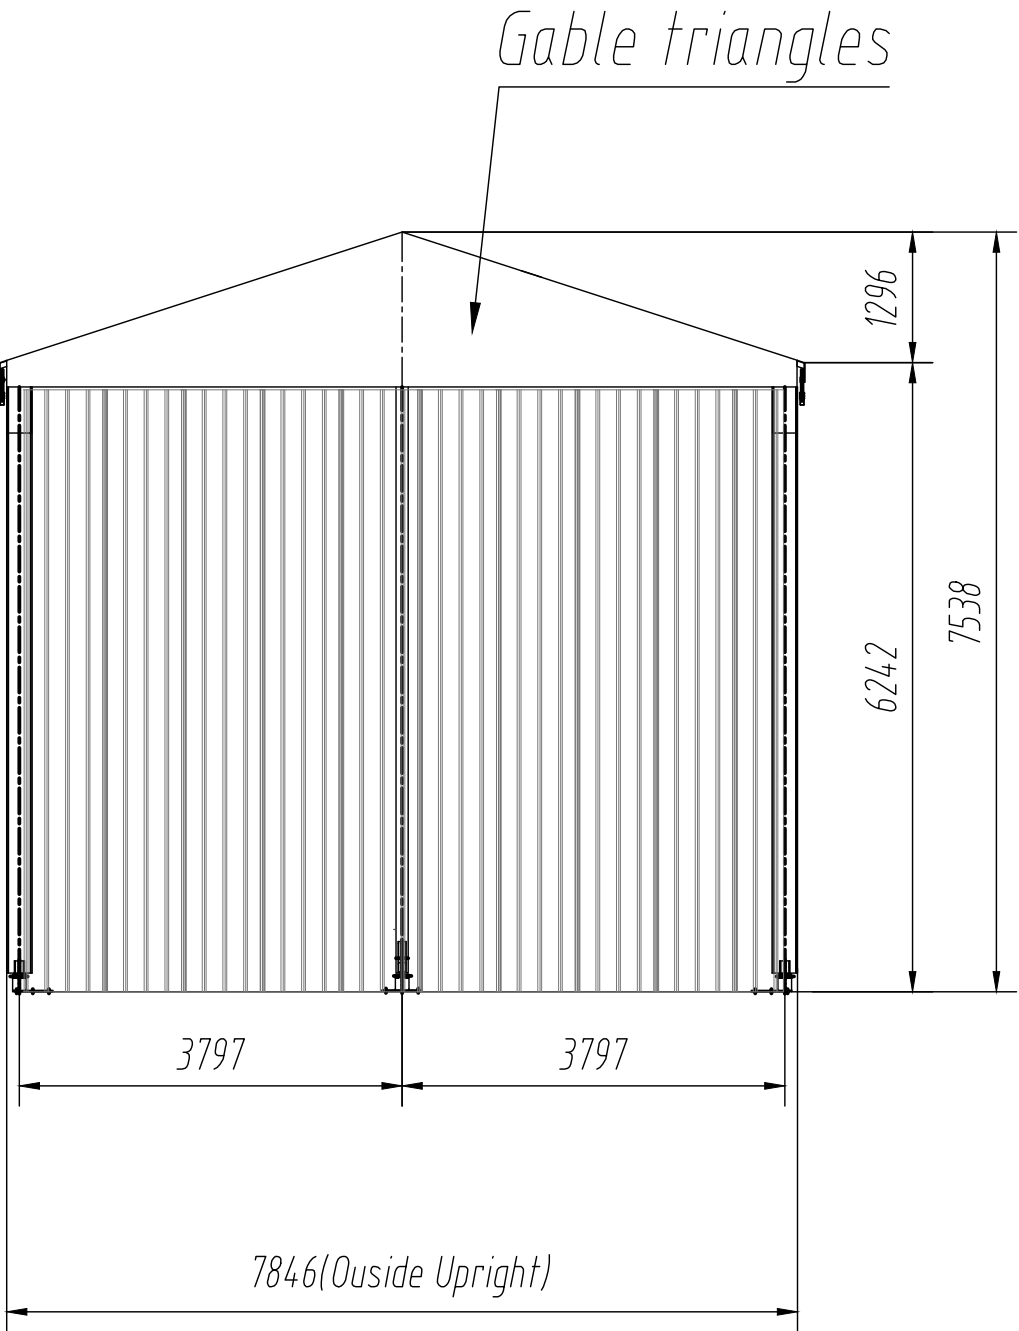


EAST (side) ELEVATION

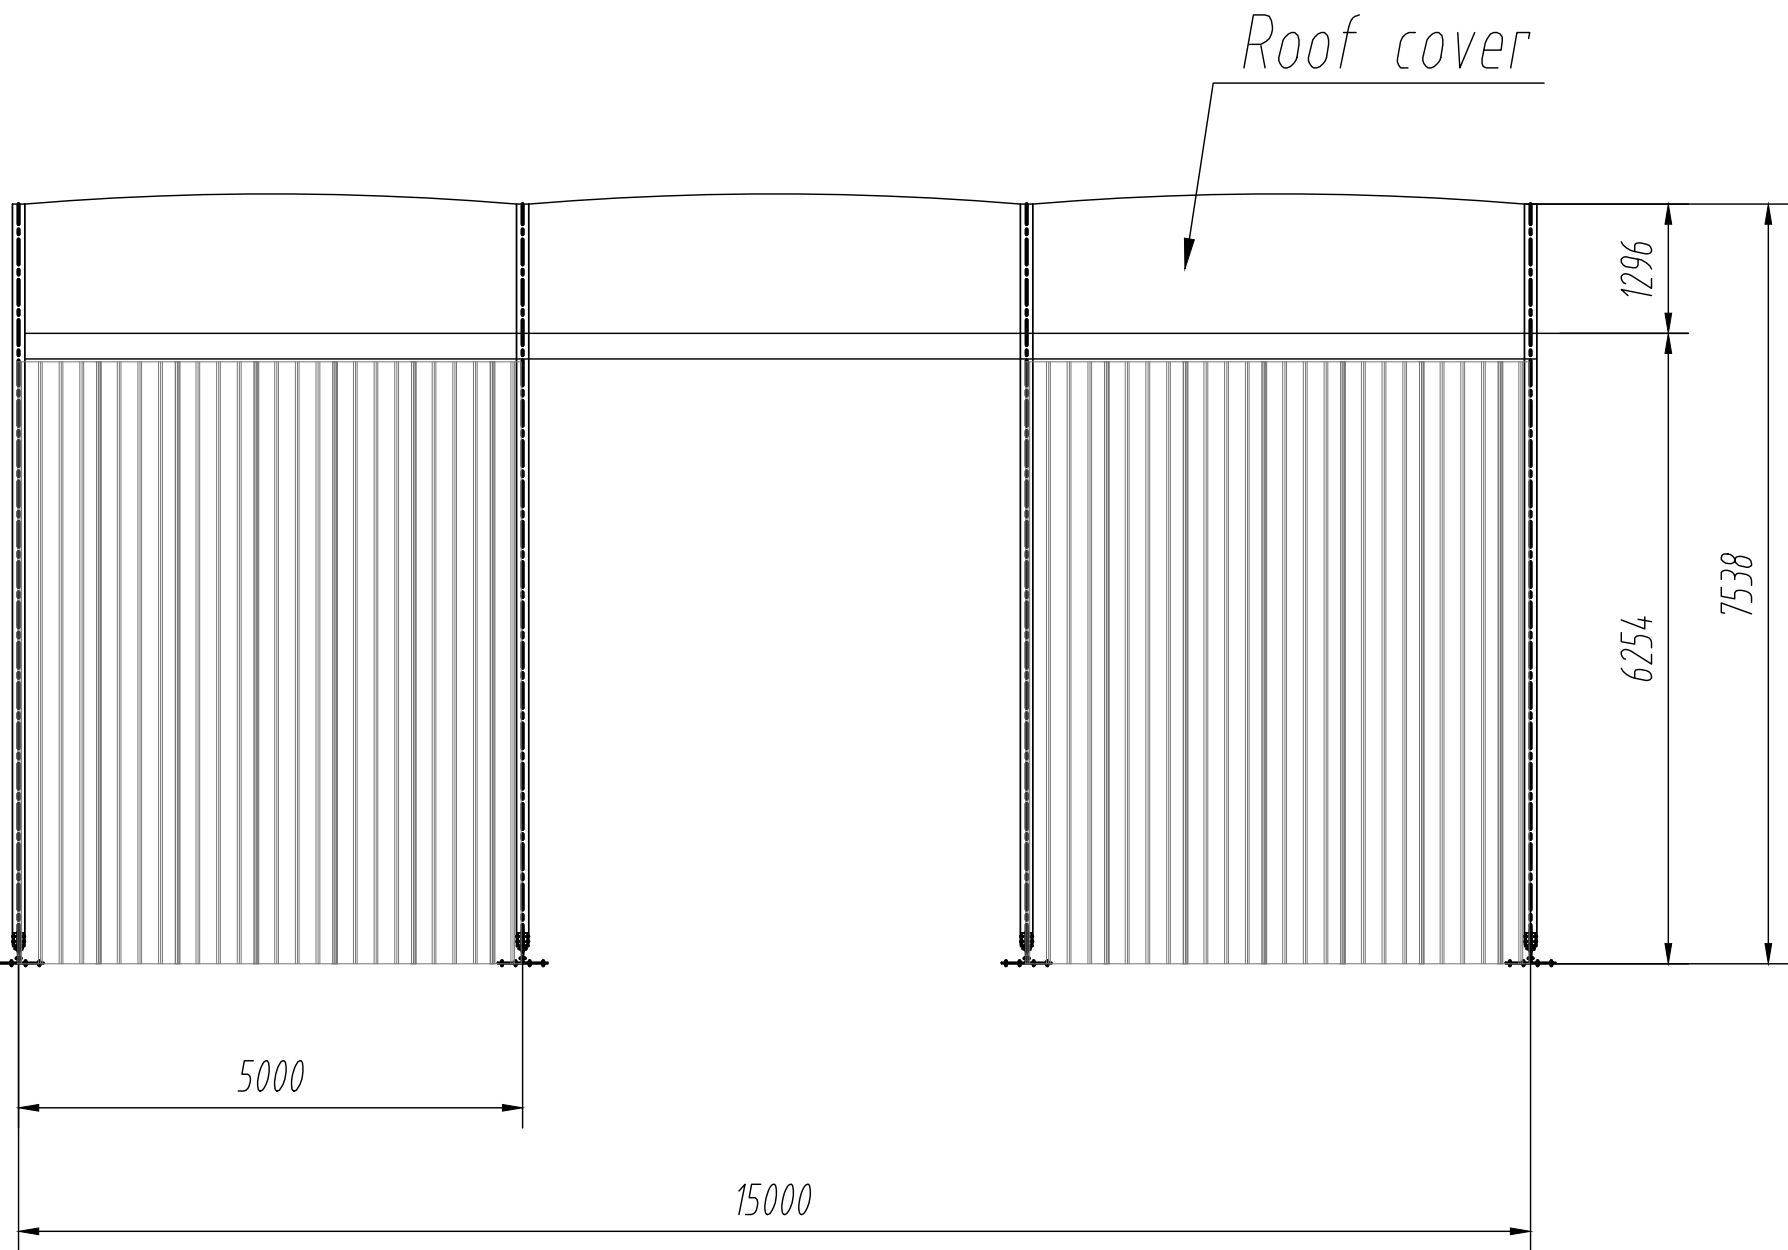

SOUTH (front) ELEVATION

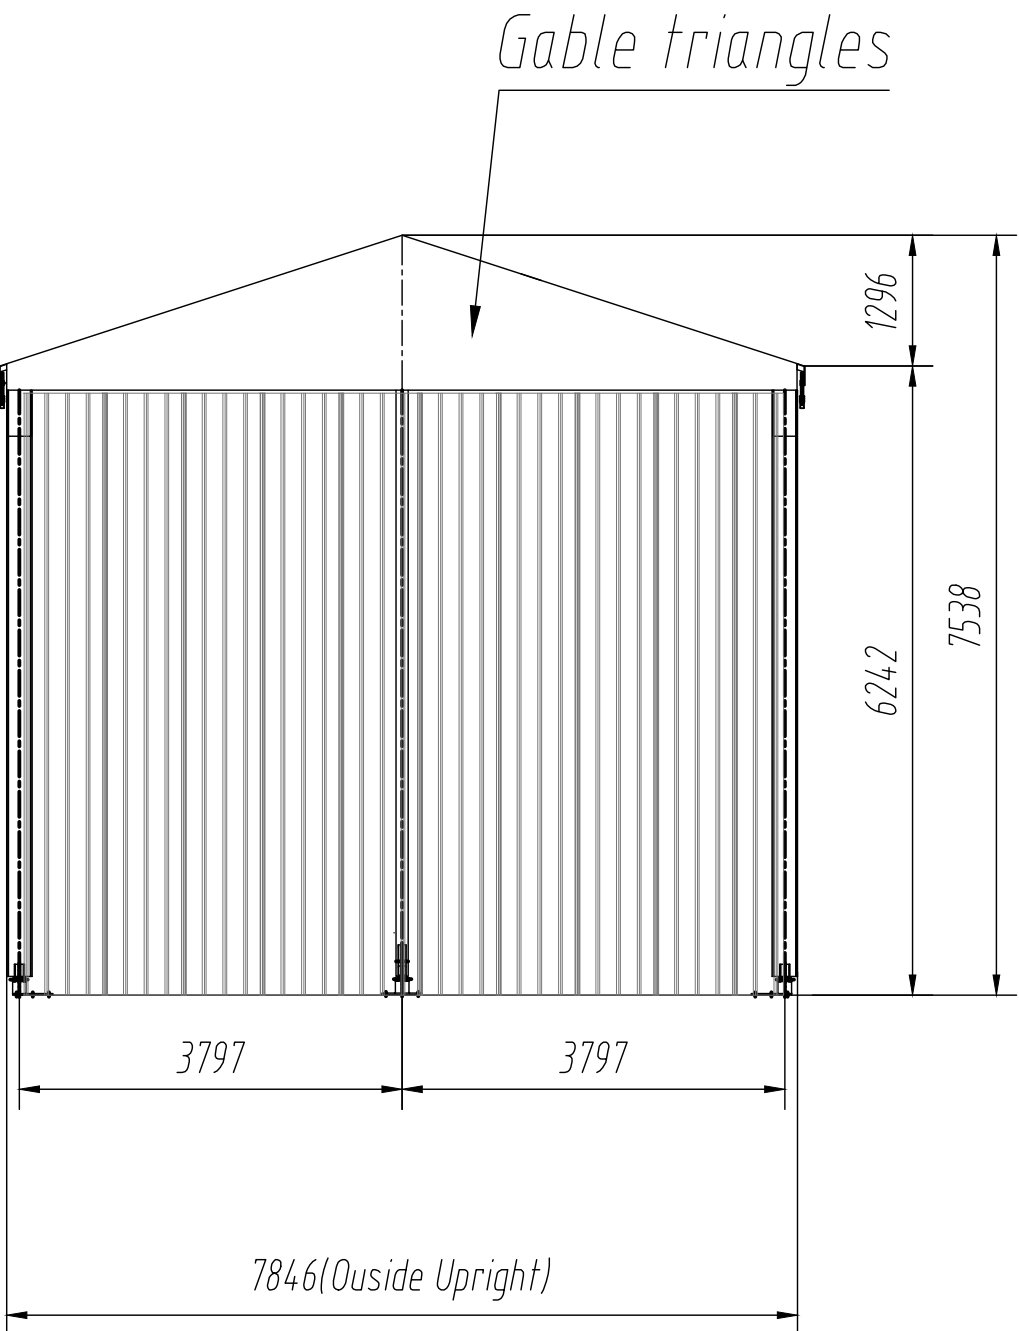

WEST (side) ELEVATION

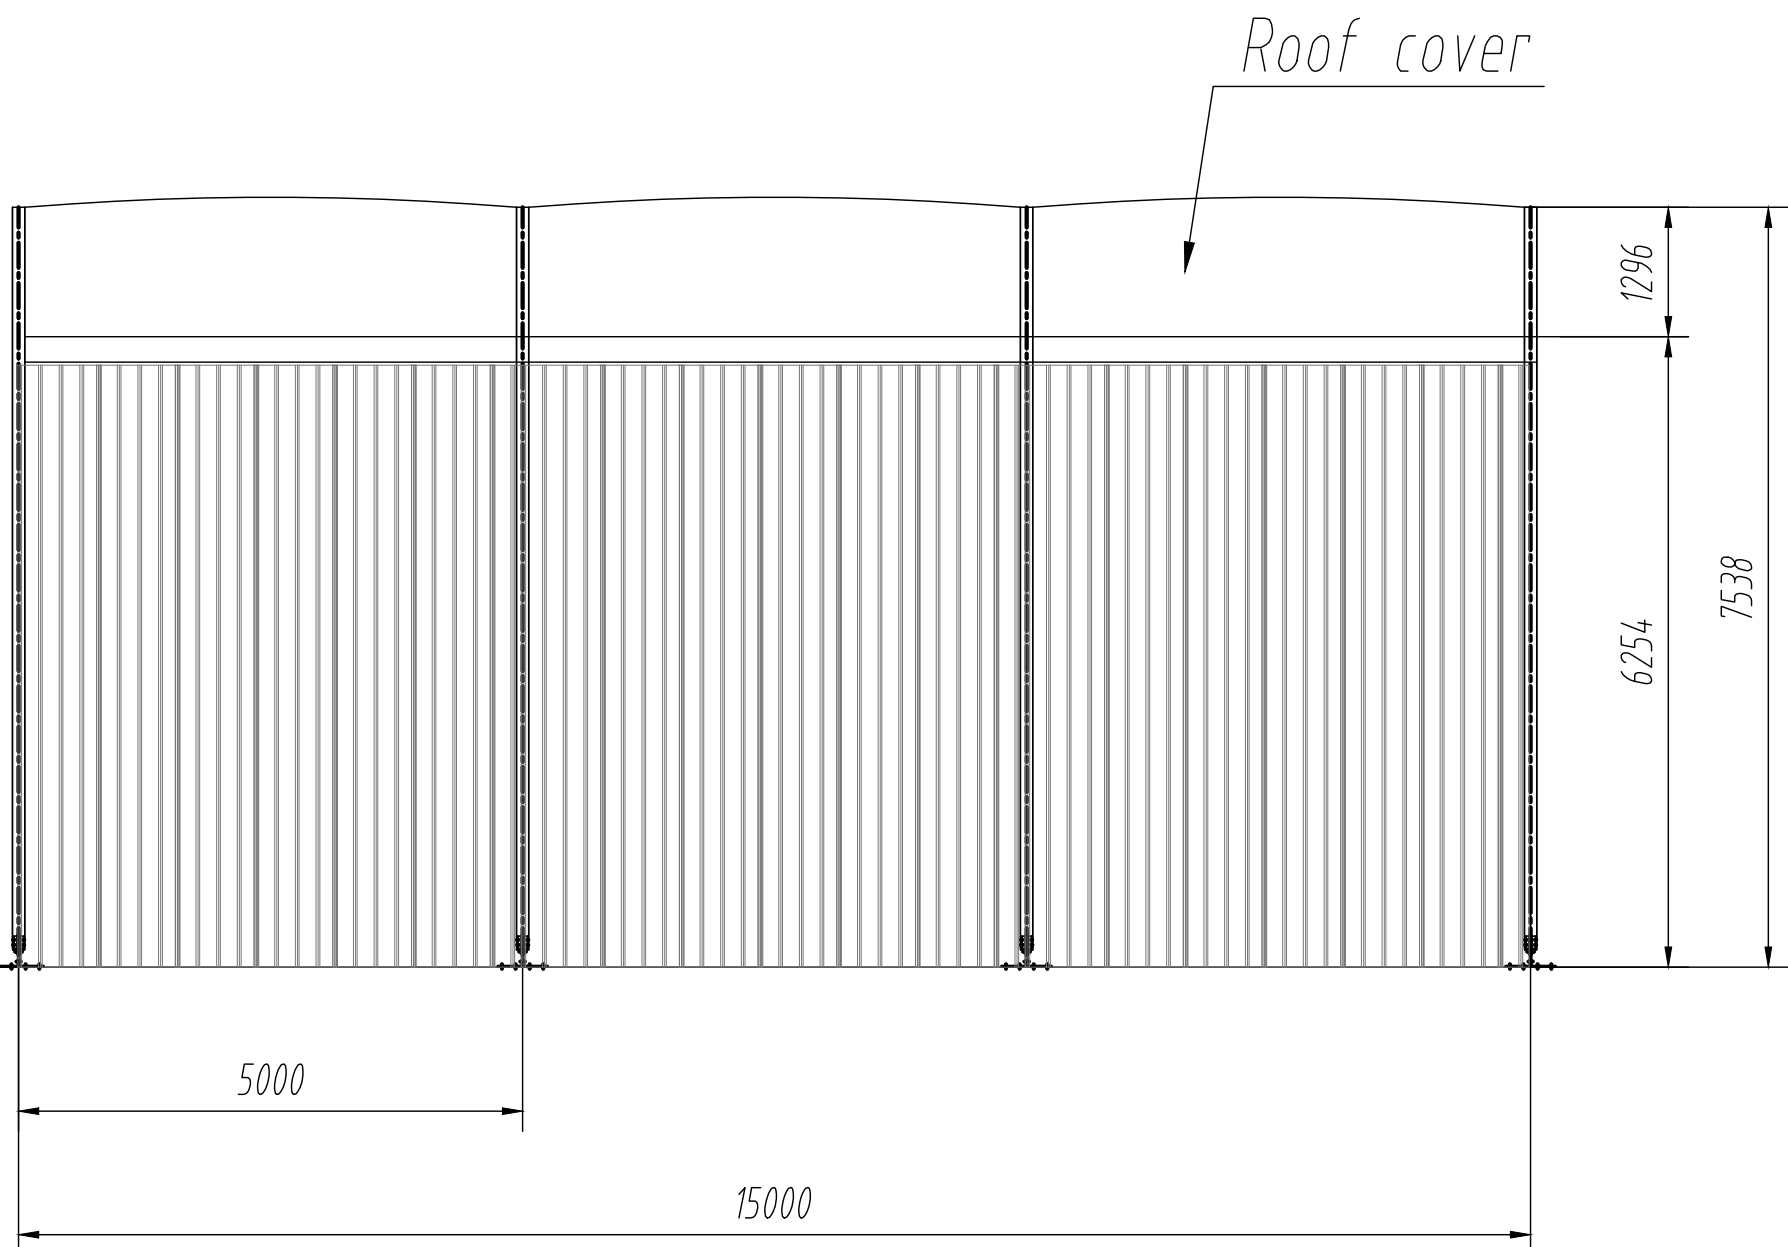

NORTH (rear) ELEVATION

The new storage building is a lightweight metal/ aluminium structure with an open doorway, painted metal walls and thermo translucent roof coverings and gables. The building will provide an additional covered storage area for building materials. The roof material is white in colour, the walls are painted white.