


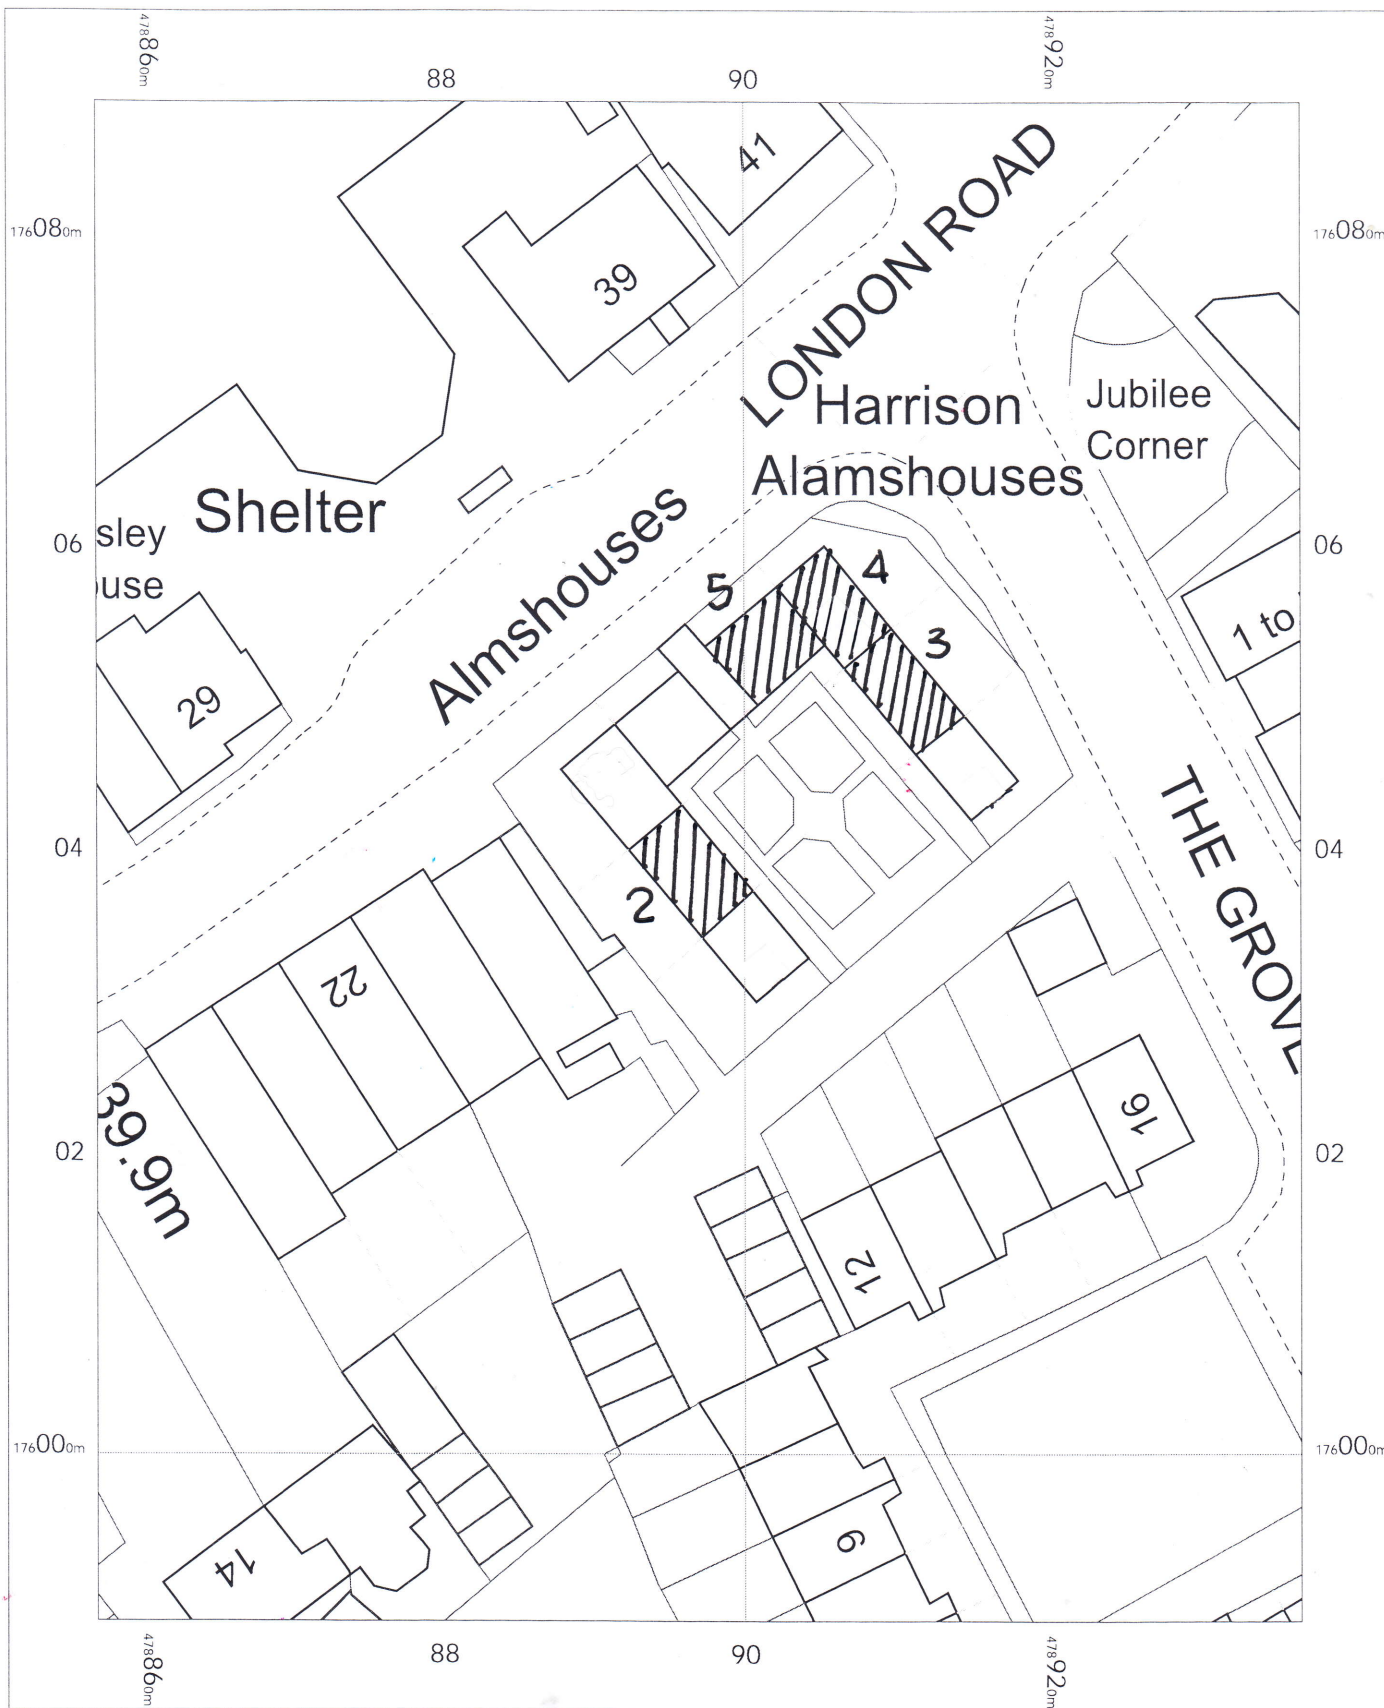

2 Harrison Almshouses
 London Road,
 Reading,
 Twyford,
 Wokingham
 RG10 9EX

OS MasterMap 1250/2500/10000 scale
 Tuesday, November 4, 2025, ID: CM-01248864
www.centremapslive.co.uk

1:500 scale print at A4, Centre: 478897 E, 176039 N

©Crown Copyright Ordnance Survey. Licence no.
 AC0000849896

