

Studio Charrette will not be responsible for any principal designer duties under CDM 2015.
No site work is to be carried out until permissions are in place. Site searches to carried out before any works to site.
All structural elemental/associated calculations to be confirmed and provided by structural engineer.

NOTES:

This drawing is not a working drawing, and is only for the purpose of the following:-

A- Planning Submission


The main contractor is responsible for informing the lead designer of any discrepancy on, or between, this drawing and any other relevant document.

All existing walls, foundations and lintels or other structural items are to be confirmed load bearing and adequate for increased loading where relevant prior to work commencing.


Any existing walls to be removed are to be confirmed non - loadbearing prior to removal.

Boundaries, angles, and dimensions are to be checked by the main contractor prior to work commencing.

Written dimesions only to be used from this drawing. If in doubt consult the lead designer for clarification.

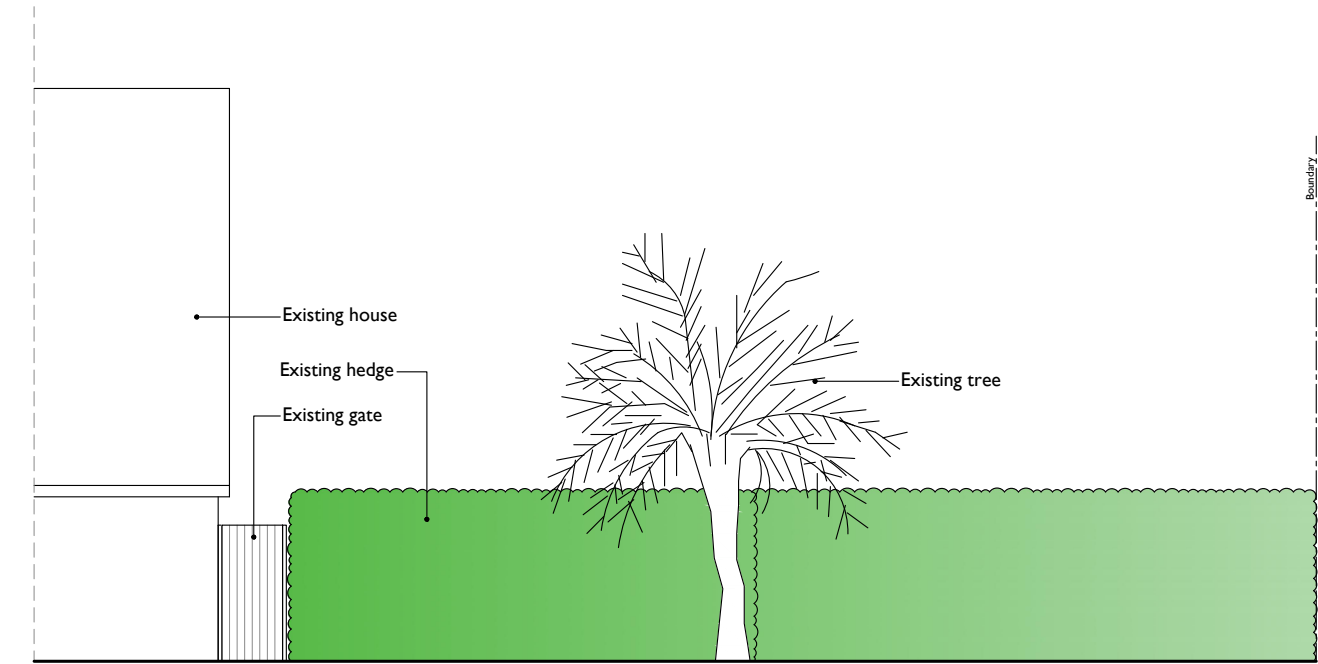

Existing boundary wall elevation
1:100 at A3
0m 1m 2m 5m

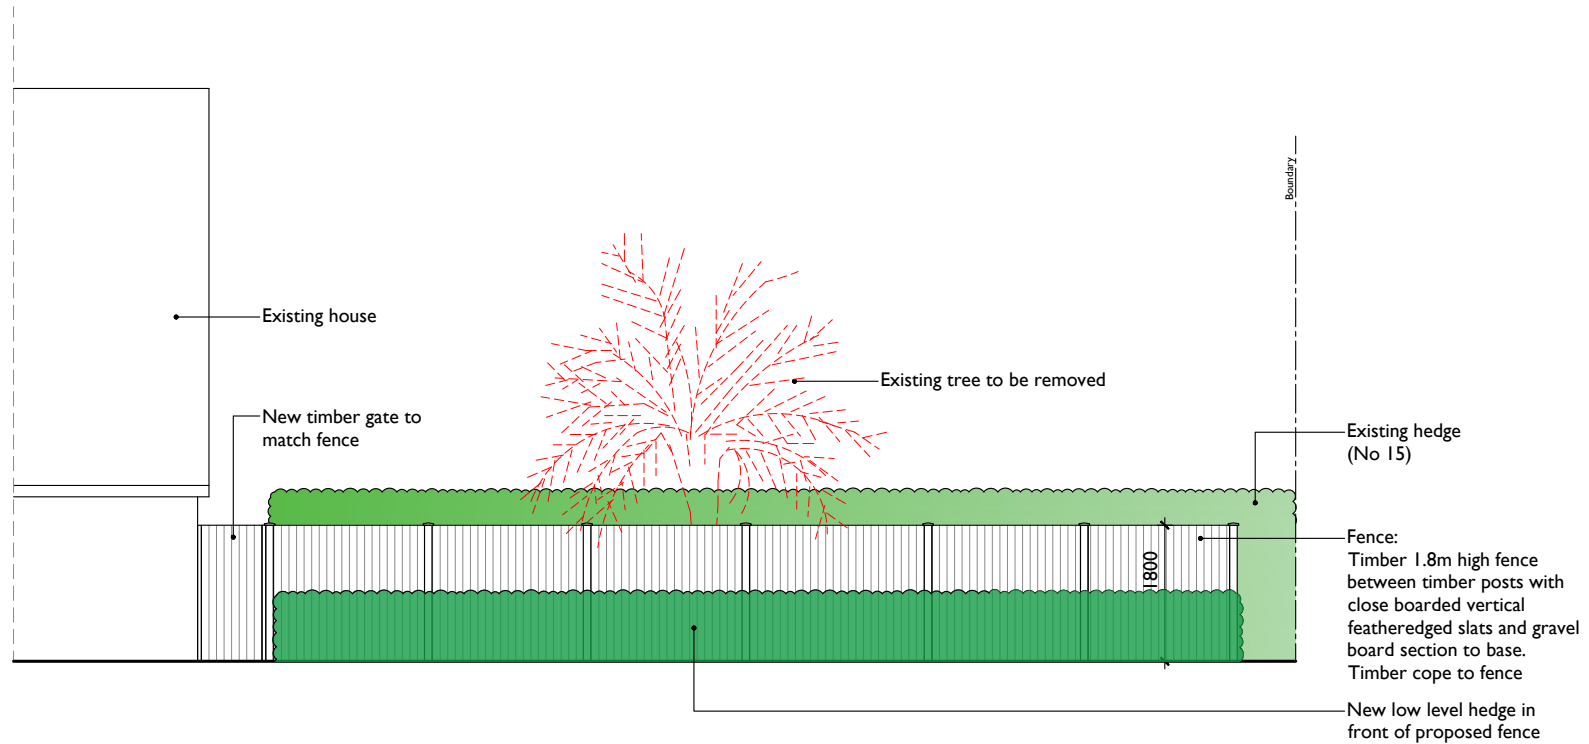

Proposed boundary wall elevation
1:100 at A3
0m 1m 2m 5m

SC

STUDIO
CHARRETTE

At: The Clubhouse, 50 Grosvenor Hill, London, W1K 3GT
Tel: +44 (0)20 7493 8888
www.studiocharrette.co.uk

Client
Angelo Giannitto

Project Title
14 Snowdrop Grove, Winnersh,
Wokingham, RG41 5UP

Drawing Title
Existing and proposed boundary wall elevation.

Drawing No.	Rev
P5	E
Scale @ A3	Date
1 : 100	09/2023
Created By	OK
Check By	SC
Building Control	
Client	
Search	
Information	

This drawing and the associated design rights and all other intellectual property rights in it belong to Studio Charrette Ltd. No license or assignment of any such rights is granted hereunder. This drawing is not to be copied or distributed in any form without written permission.