



SITE LOCATION PLAN
1:1250

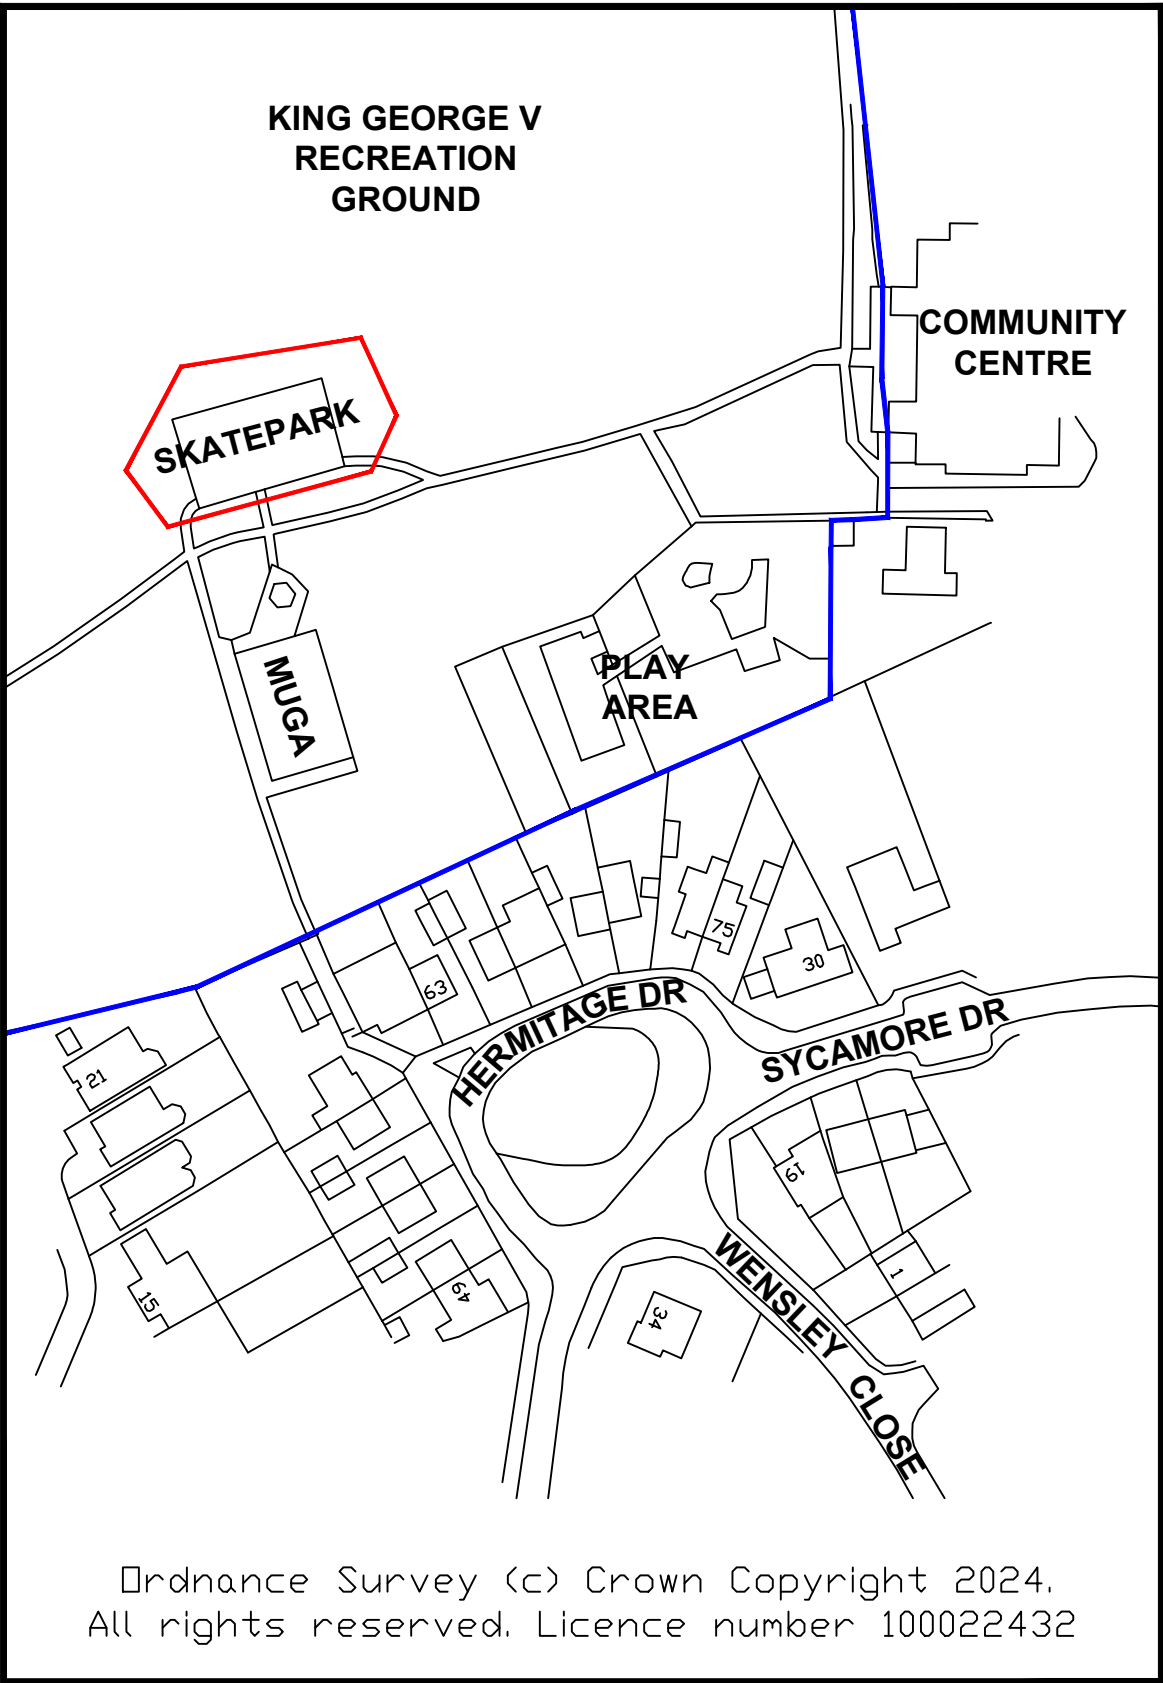


Ordnance Survey (c) Crown Copyright 2024.
All rights reserved. Licence number 100022432

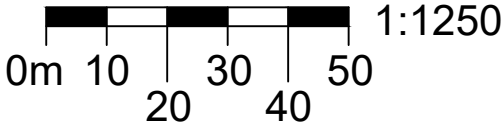

Ownership Boundary

Application Boundary

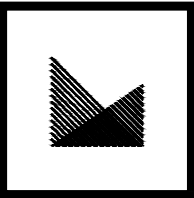Notes		
1. ALL DIMENSIONS IN METRIC UNITS UNLESS OTHERWISE STATED.		
* * *		
Rev	Description	Date
 MAVERICK SKATE PARKS OFFICE +44 (0) 1202 607475 www.maverickskateparks.co.uk Registered in England as Maverick Industries Ltd No.6202977 REGISTERED OFFICE - Unit G2, Arena Business Centre, Holyrood Close, Poole, Dorset BH17 7FP		
Project	TWYFORD SKATEPARK	
Title	SITE LOCATION PLAN	
Status	PLANNING	
Drawn	MW	Date 11.10.2024 Status PD
Check	SR	Date 11.10.2024 Checked ✓
Drwg No.	001	Rev * Scale 1:1250@A3