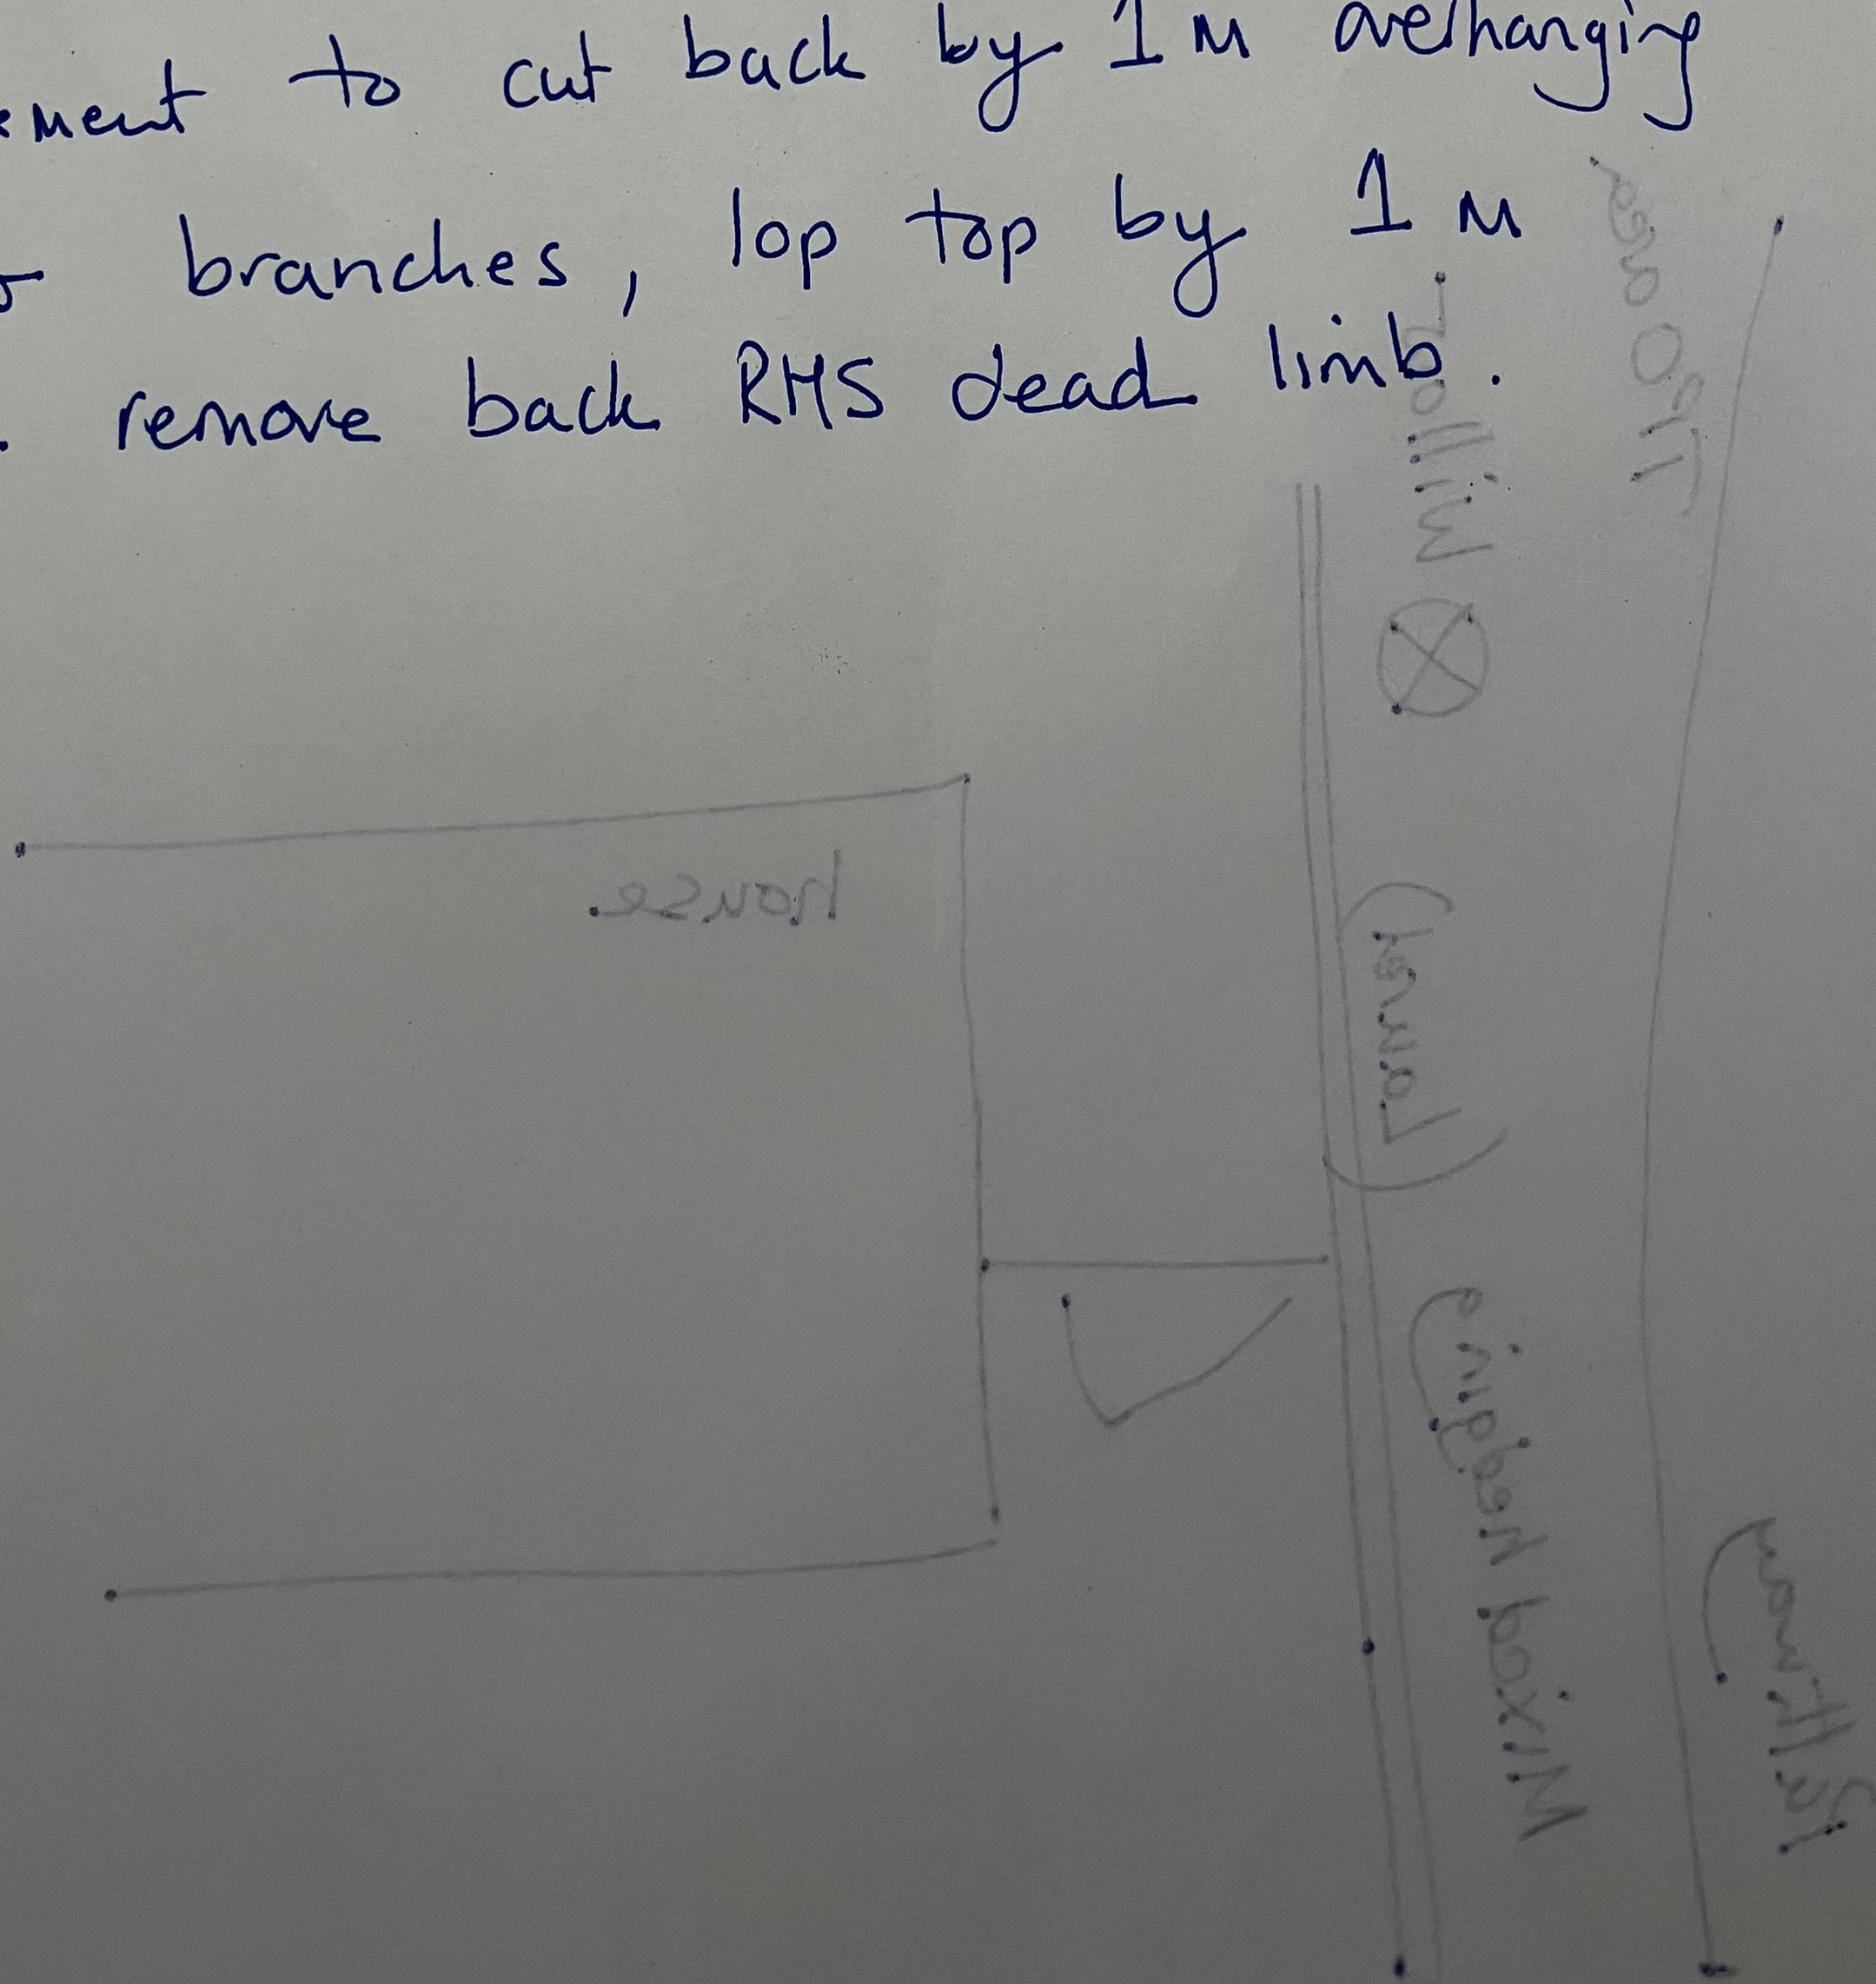Requirement to cut back by 1 m overhanging Willow branches, lop top by 1 m and remove back RHS dead limb.