

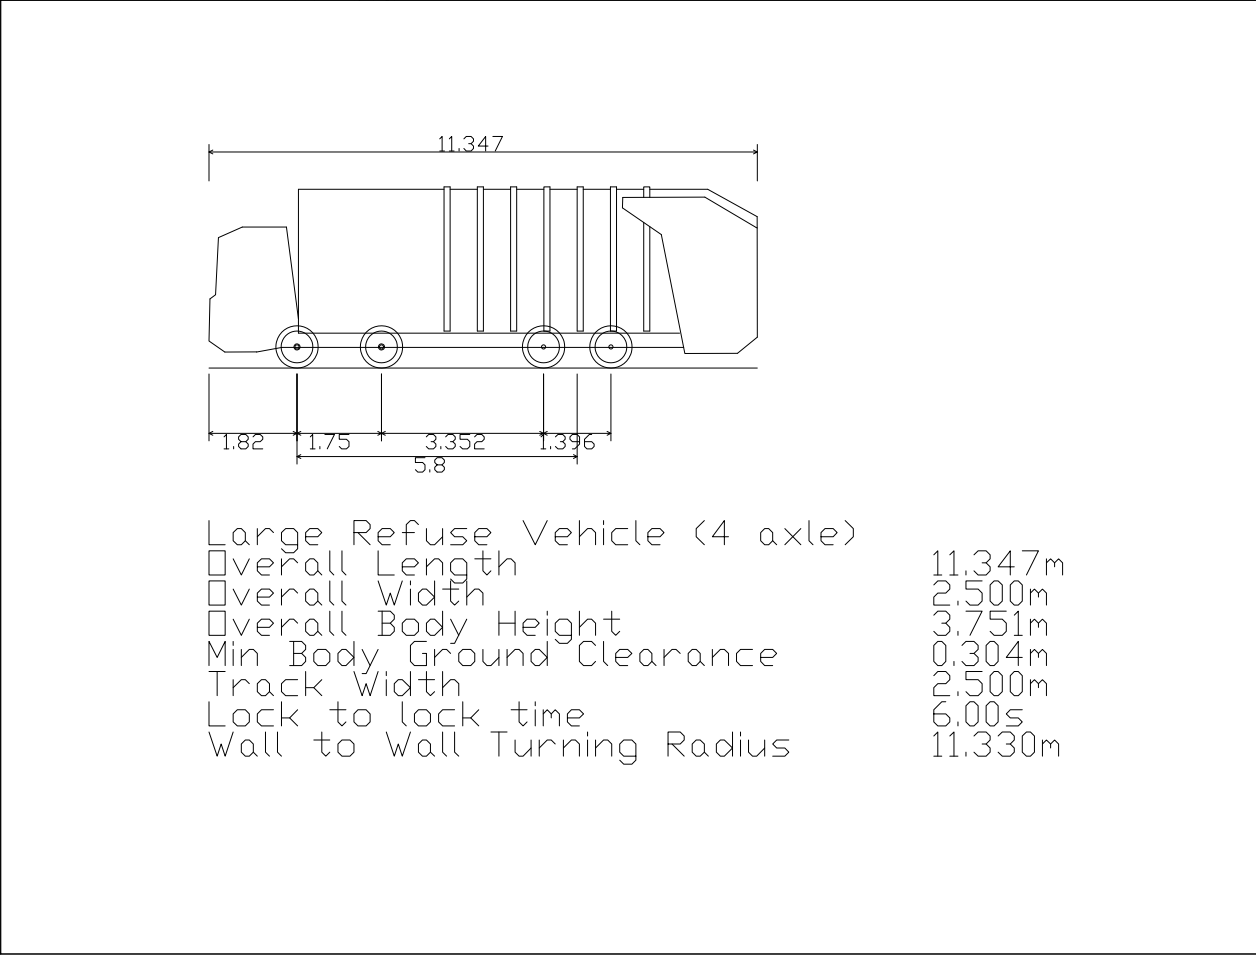
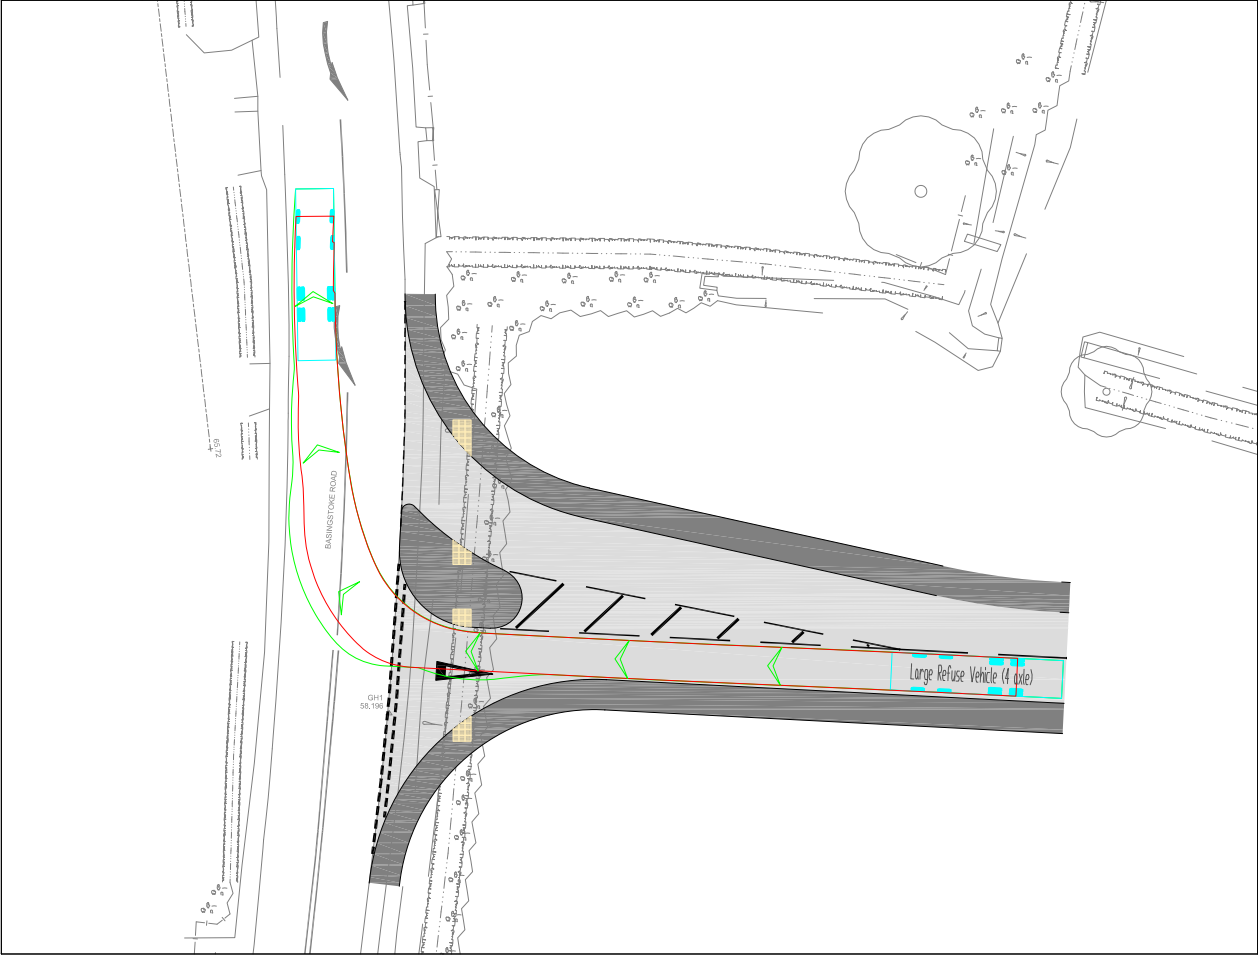


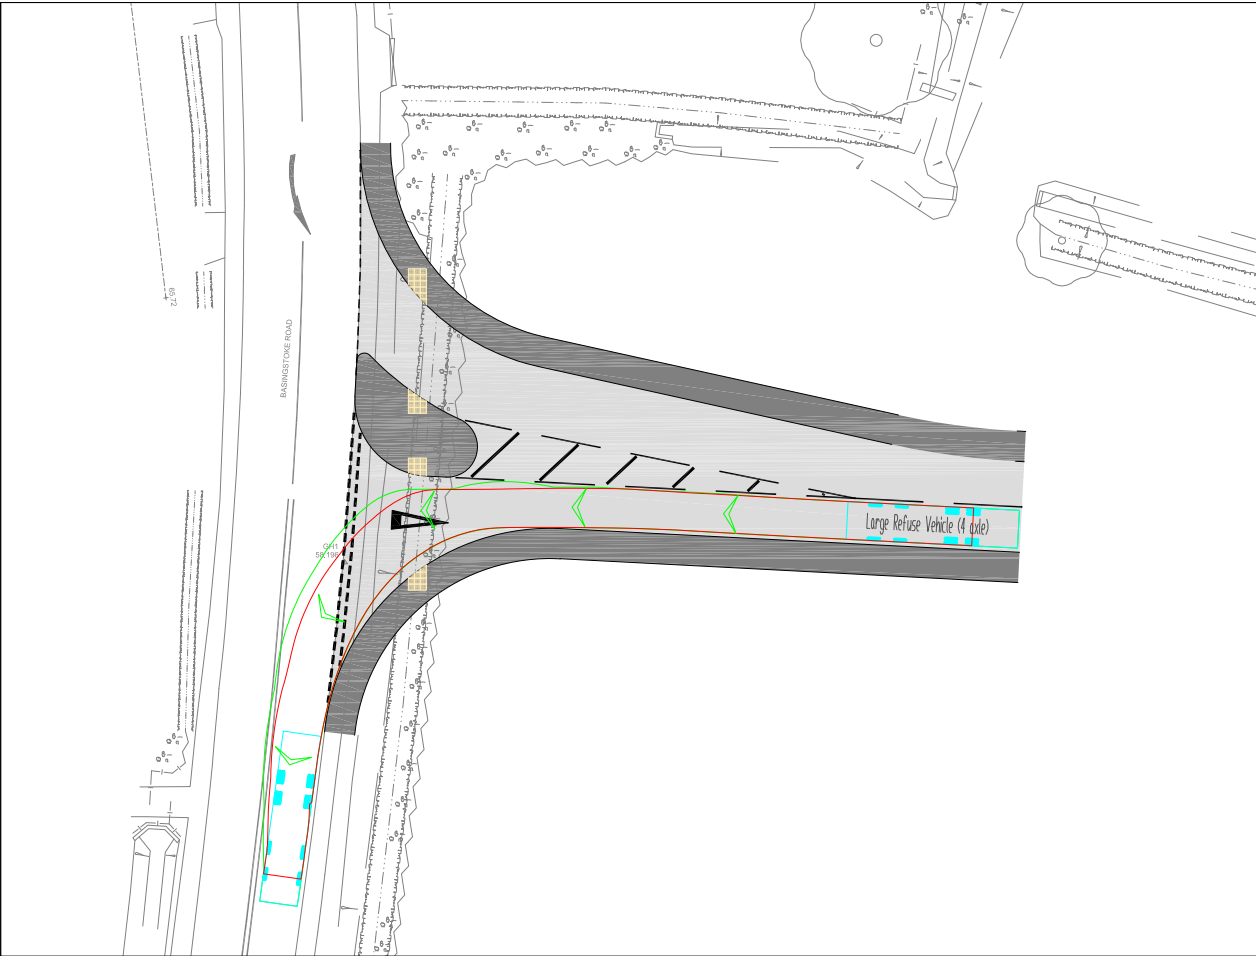

1. THIS DRAWING IS NOT TO BE SCALED FOR CONSTRUCTION PURPOSES.
2. THE CONTRACTOR SHALL CHECK ALL DIMENSIONS AND LEVELS ON SITE.

A	DRAWING UPDATED IN LINE WITH CLIENT REQUIREMENTS	19.03.24	JP	GM
---	--	----------	----	----

REV	DESCRIPTION	DATE	BY	AUTH
-----	-------------	------	----	------

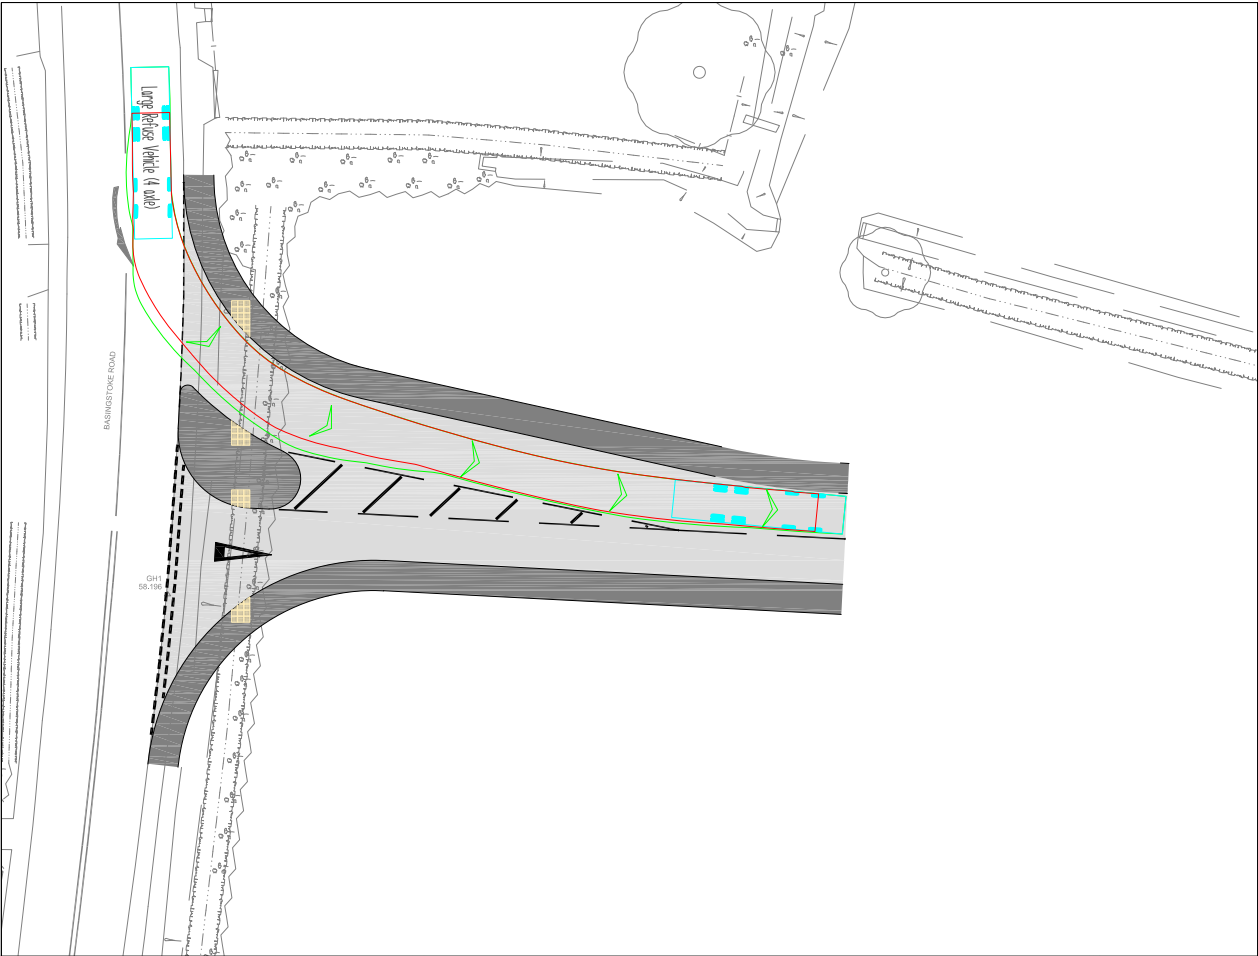

Hub Transport Planning Ltd
Floor 1B
4 Temple Row
Birmingham
B2 5HG
T : 0121 454 5530

CLIENT
RICHBOROUGH

PROJECT
SPENCERS WOOD

TITLE
**PROPOSED SITE ACCESS PRIORITY
JUNCTION SWEEP PATHS 01**

DRAWN CR	AUTHORISED JP	SCALE 1:500	SHEET SIZE A3	DATE 06.02.24
PROJECT NO. T23591		DRAWING NO. 005		REV A