


1. THIS DRAWING IS NOT TO BE SCALED FOR CONSTRUCTION PURPOSES.
2. THE CONTRACTOR SHALL CHECK ALL DIMENSIONS AND LEVELS ON SITE.

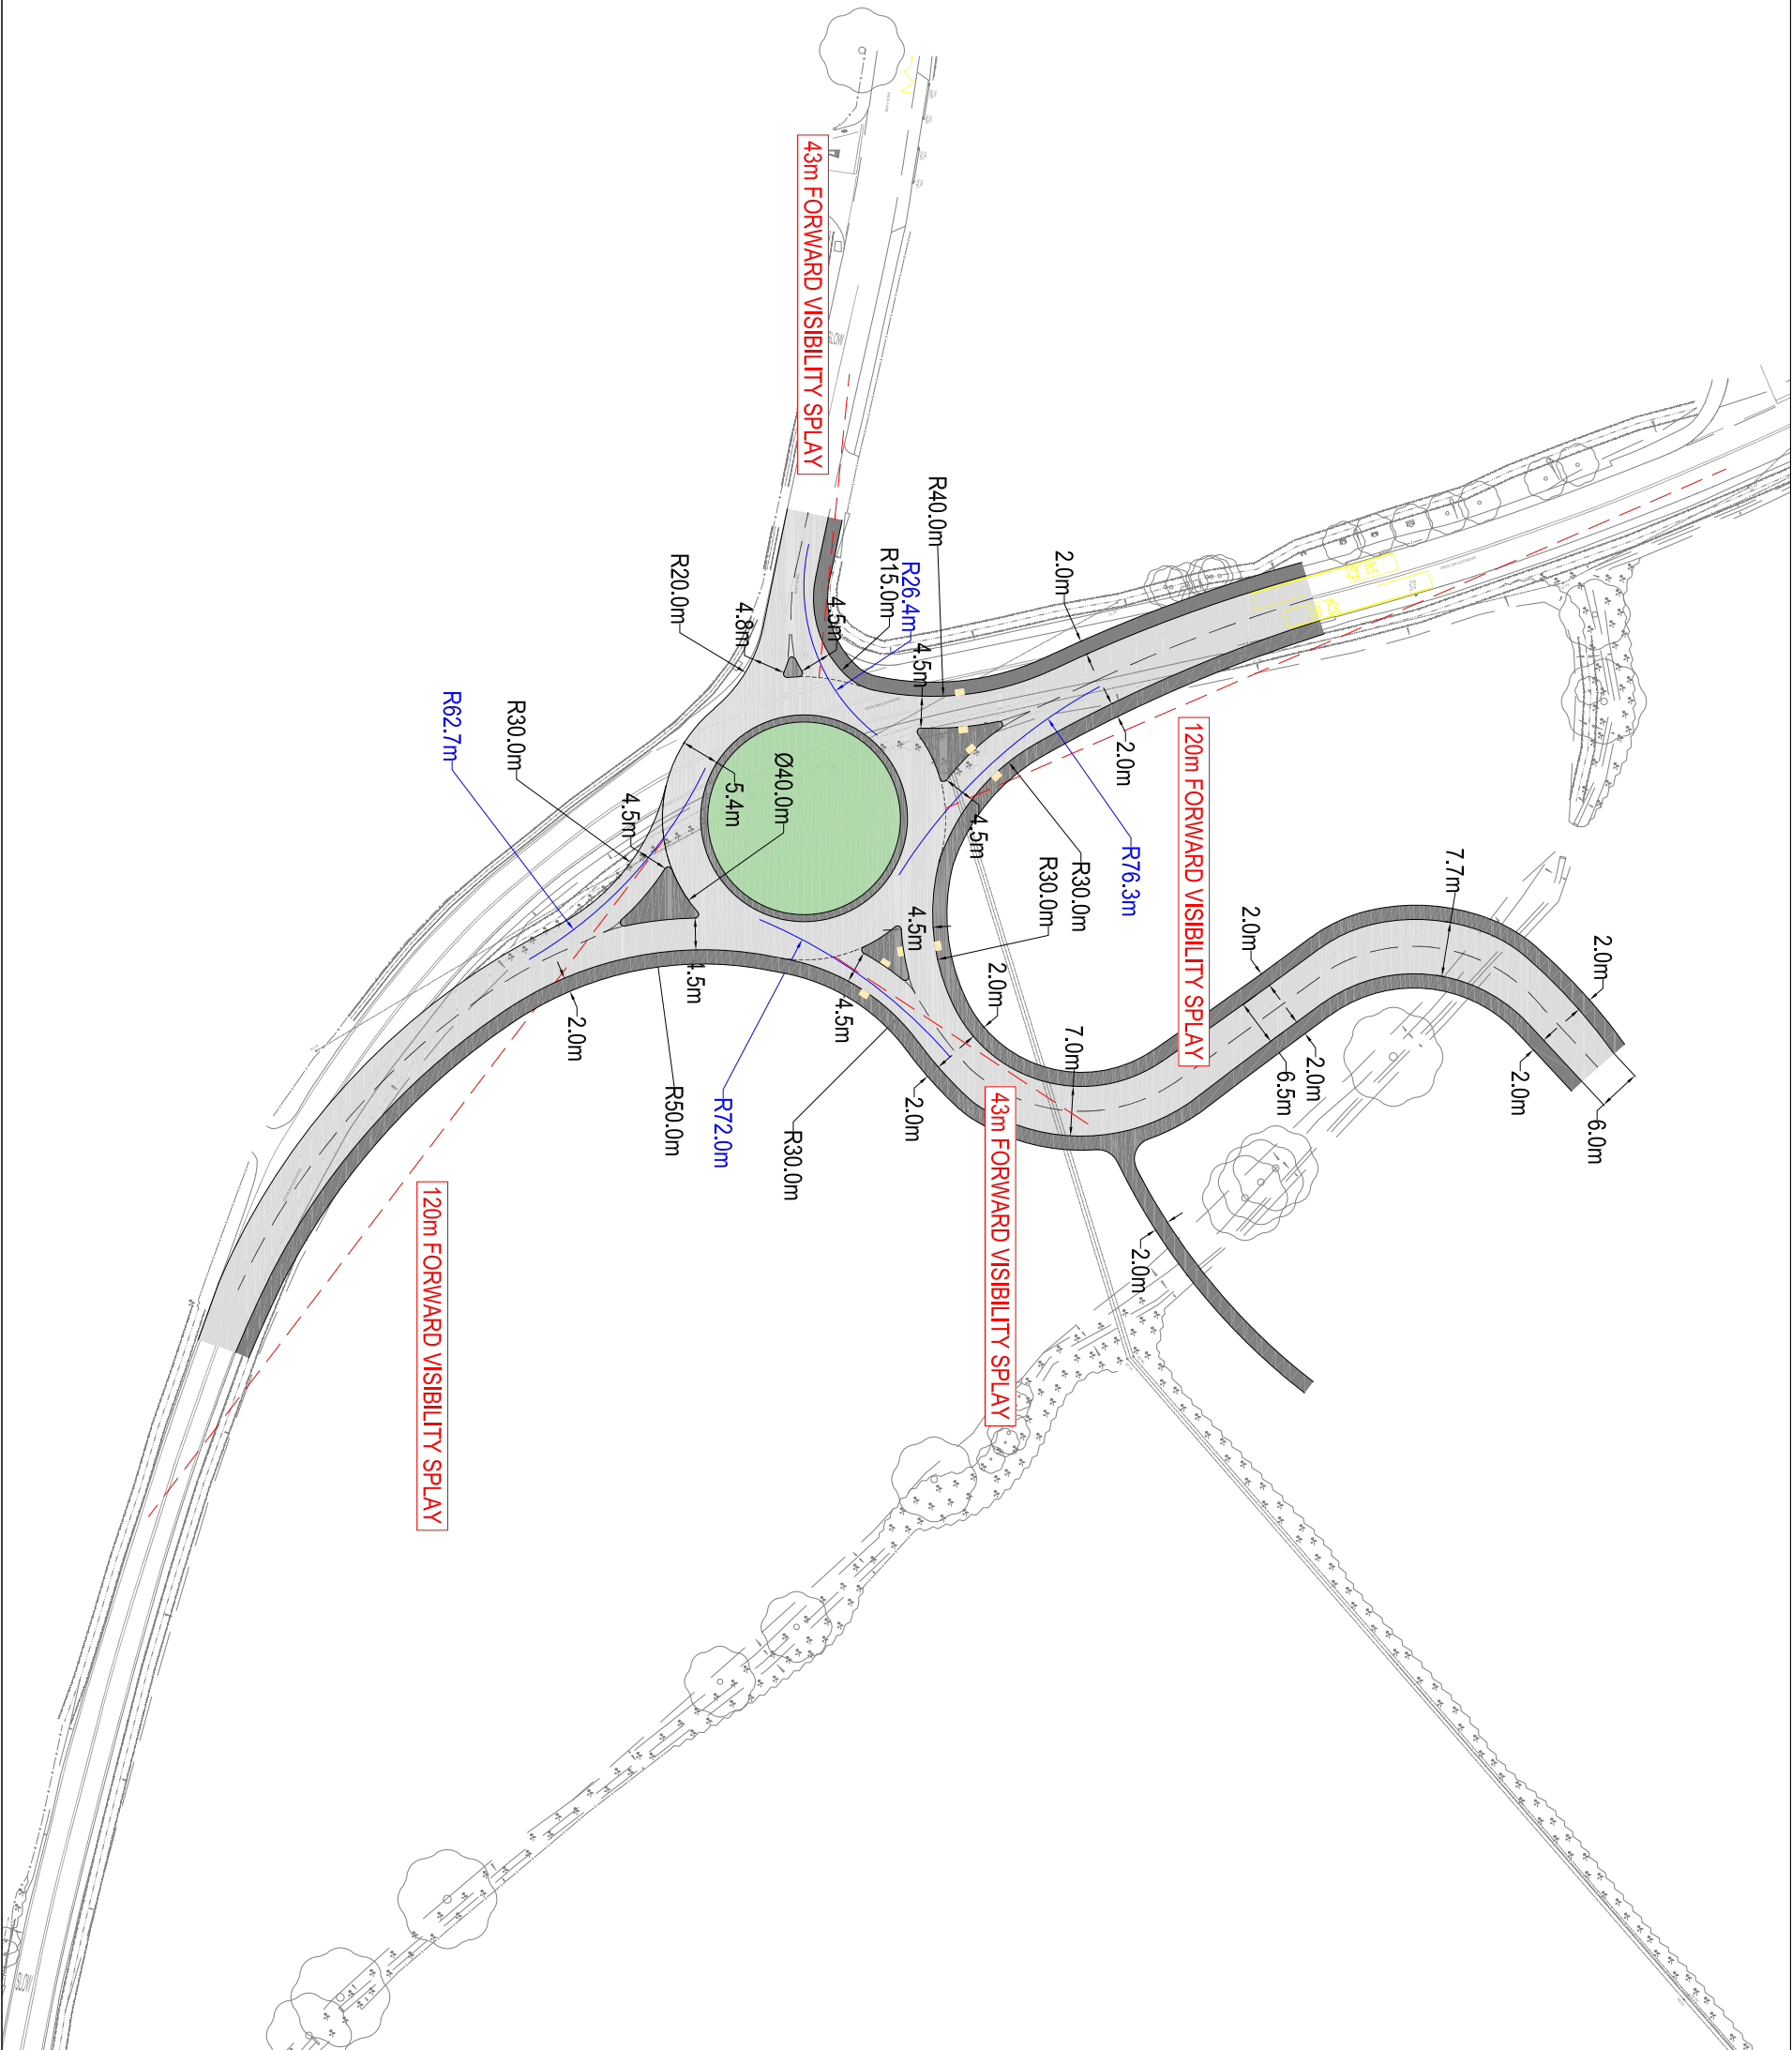

1. THIS DRAWING IS NOT TO BE SCALED FOR CONSTRUCTION PURPOSES.

2. THE CONTRACTOR SHALL CHECK ALL DIMENSIONS AND LEVELS ON SITE.
