



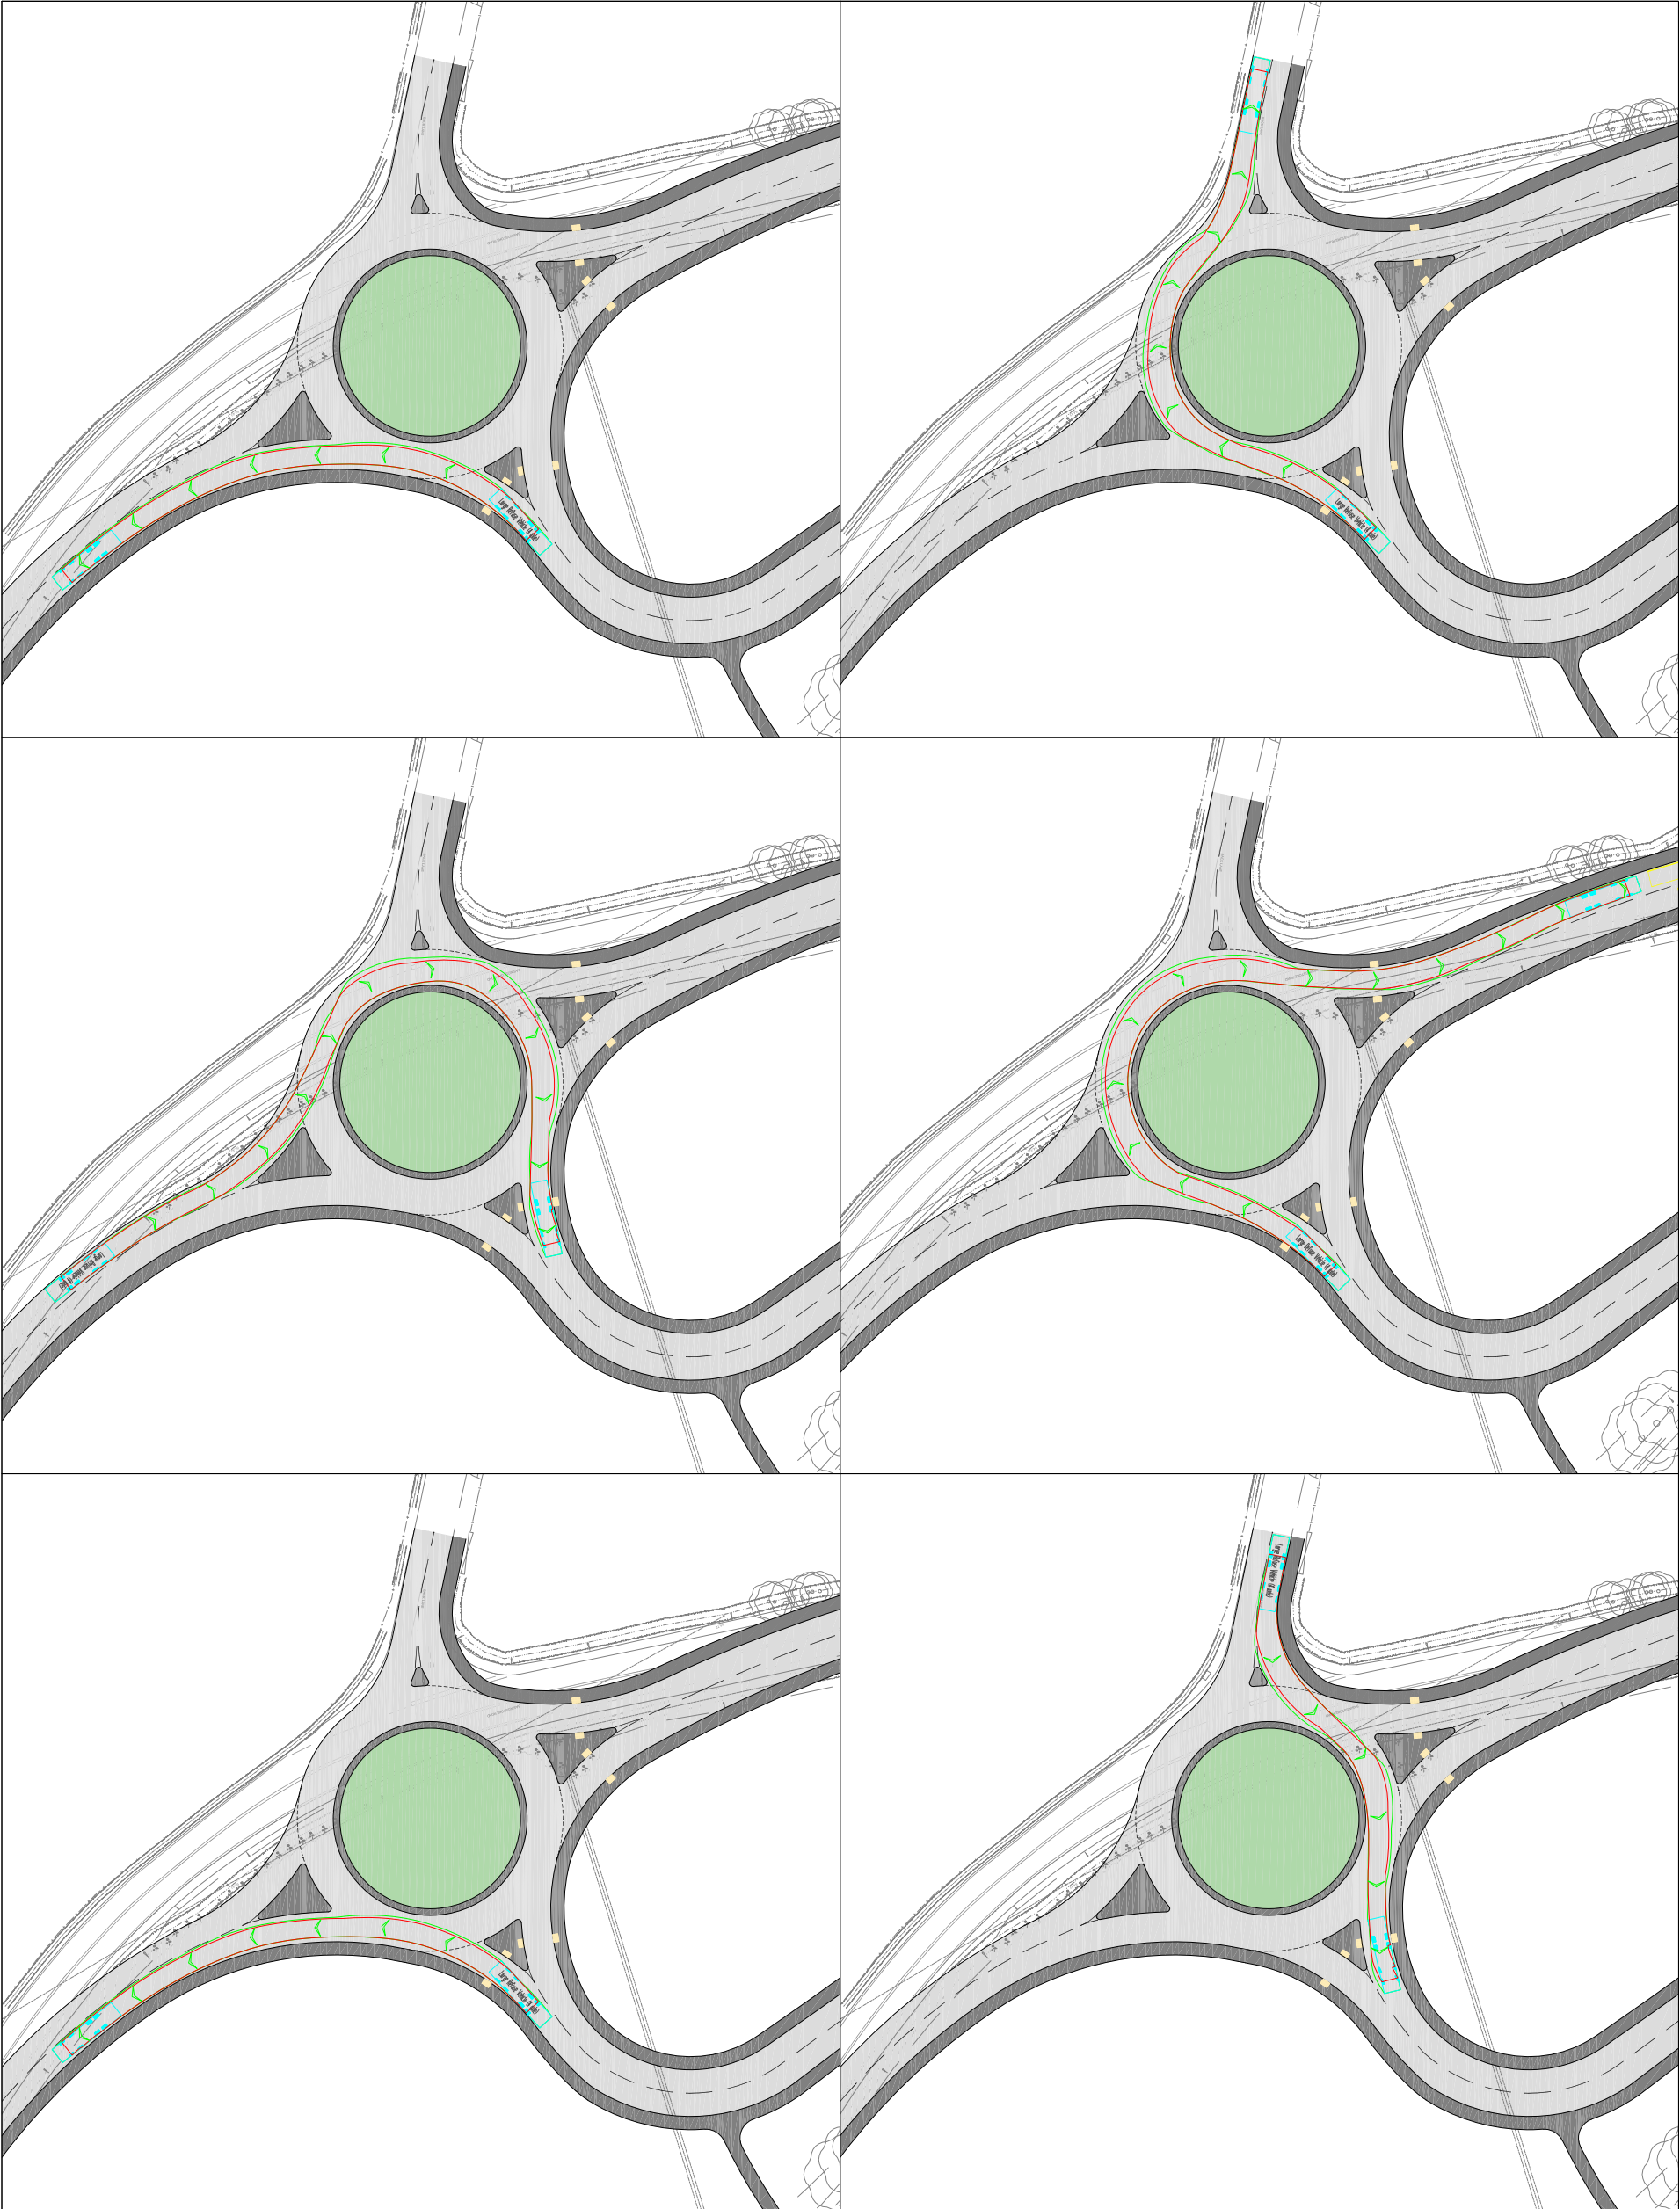

1. THIS DRAWING IS NOT TO BE SCALED FOR CONSTRUCTION PURPOSES.
2. THE CONTRACTOR SHALL CHECK ALL DIMENSIONS AND LEVELS ON SITE.

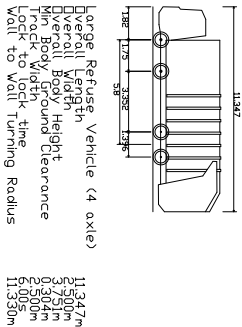

A	DRAWING UPDATED IN LINE WITH CLIENT REQUIREMENTS	19.03.24	JP	GM
REV	DESCRIPTION	DATE	BY	AUTH

hub
TRANSPORT PLANNING LTD

Hub Transport Planning Ltd
Floor 1B
4 Temple Row
Birmingham
B2 5HG
T : 0121 454 5530

CLIENT
RICHBOROUGH

PROJECT
SPENCERS WOOD

TITLE
**PROPOSED SITE ACCESS
ROUNDABOUT SWEEP PATHS 01**

DRAWN	AUTHORISED	SCALE	SHEET SIZE	DATE
CR	JP	1:1000	A3	06.02.24
PROJECT NO.	DRAWING NO.	REV		
T23591	002	A		