


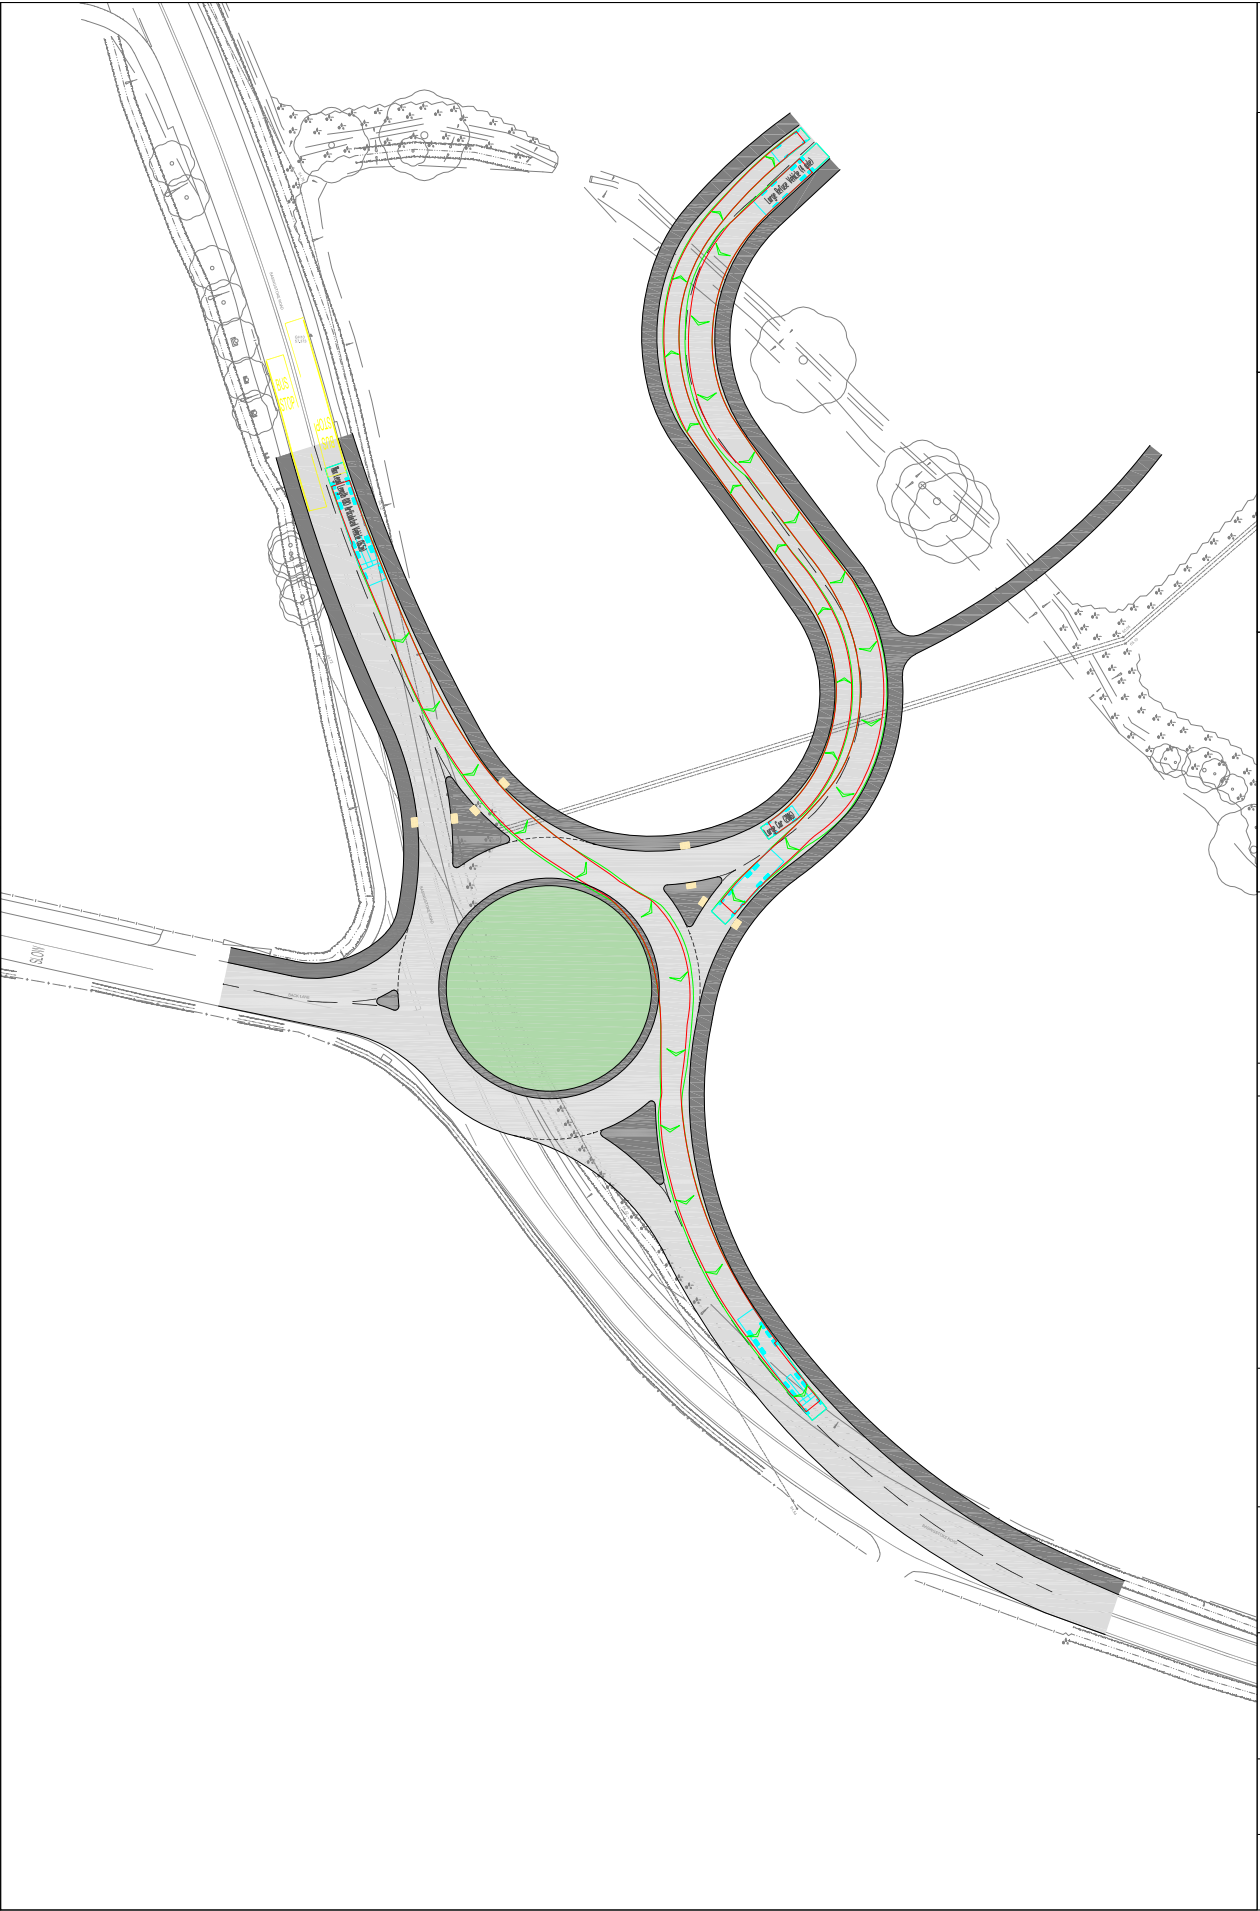


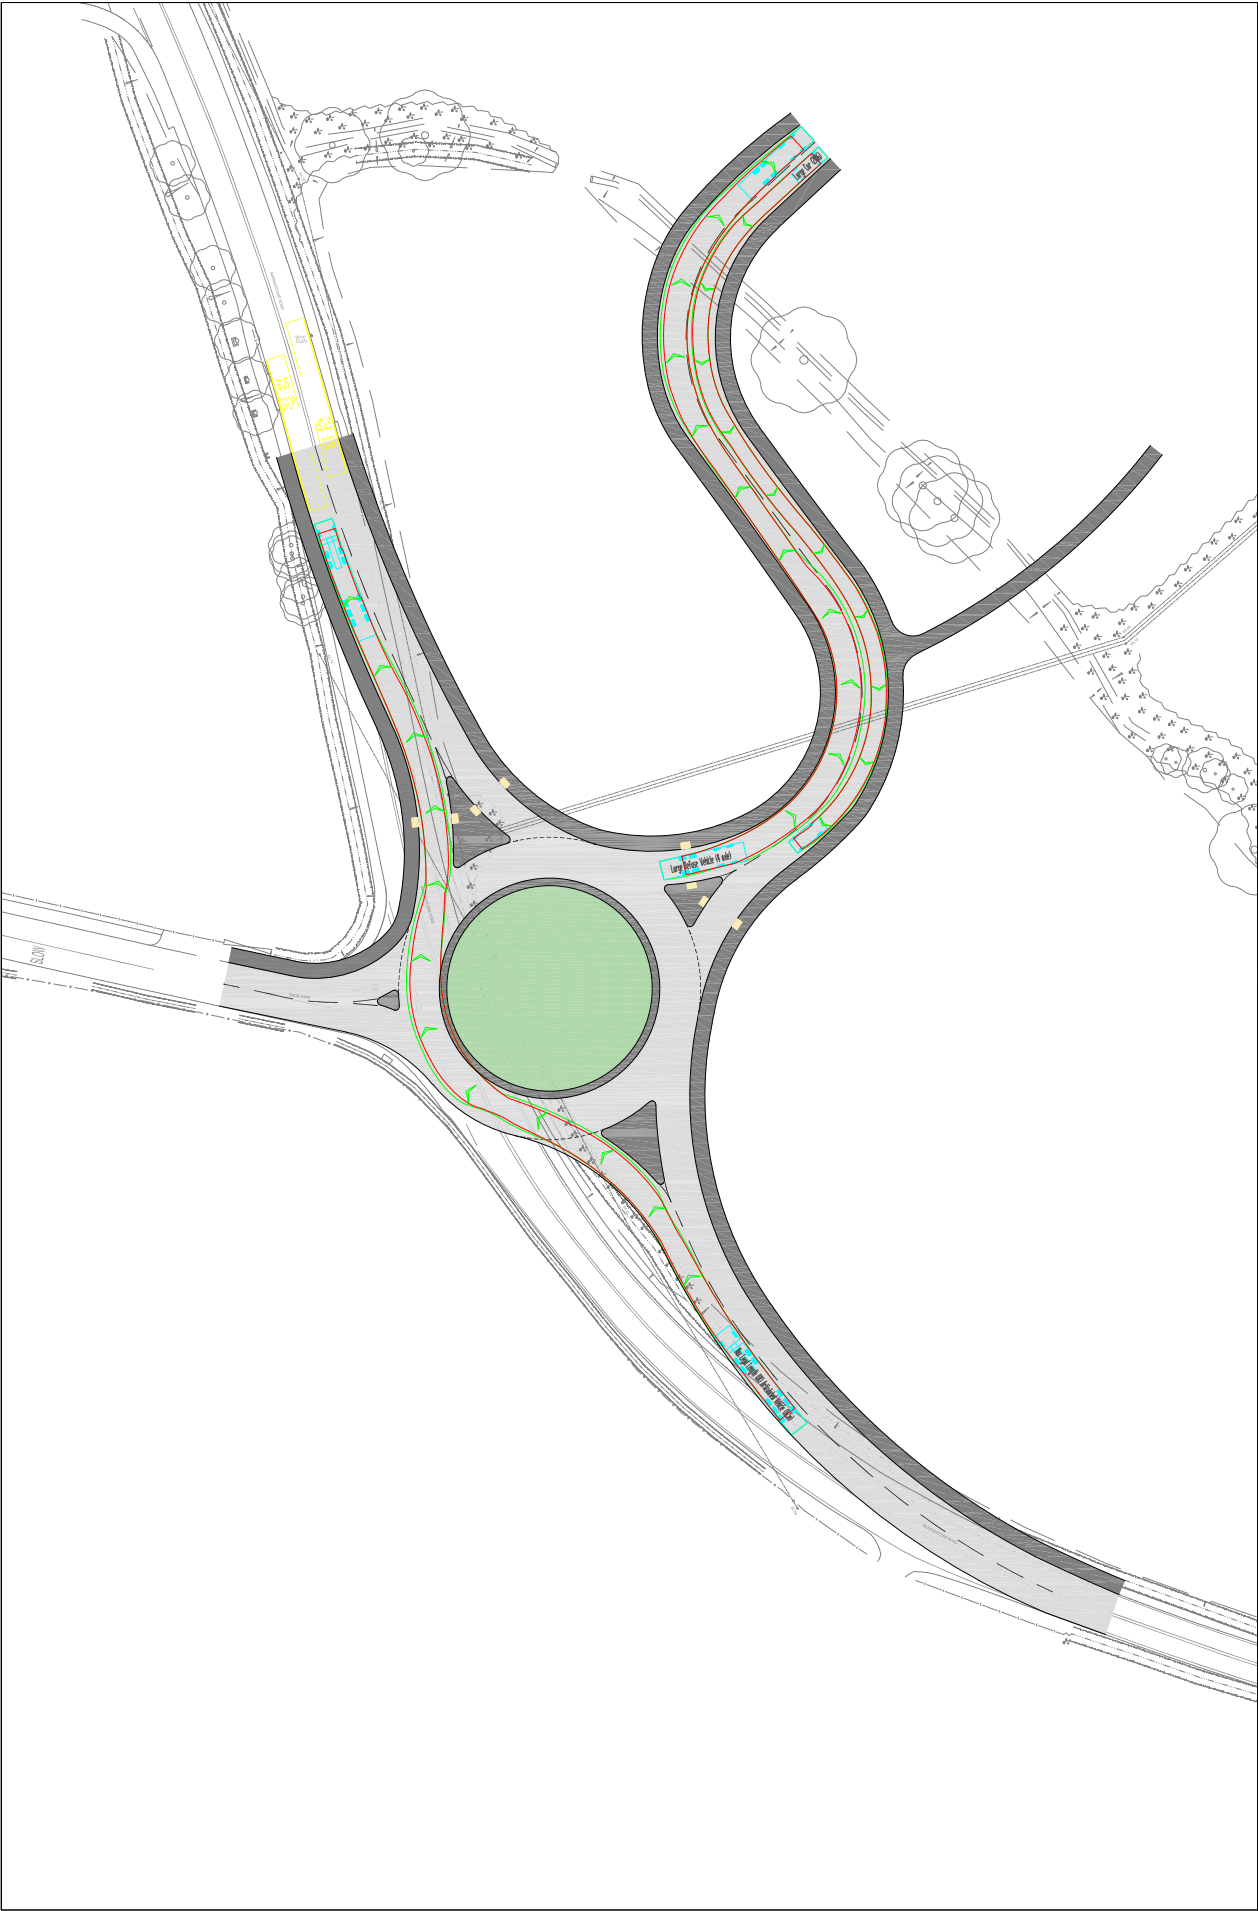

1. THIS DRAWING IS NOT TO BE SCALED FOR CONSTRUCTION PURPOSES.
2. THE CONTRACTOR SHALL CHECK ALL DIMENSIONS AND LEVELS ON SITE.

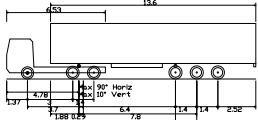

Max Legal Length (UK) Articulated Vehicle (16.5m)
Overall Length 16.50m
Overall Width 2.50m
Overall Body Height 3.68m
Min Body Ground Clearance 0.41m
Max Track Width 2.50m
Lock to lock time 6.05m
Kerb to Kerb Turning Radius 6.53m

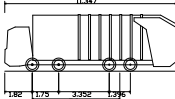

Large Refuse Vehicle (4 axle)
Overall Length 11.347m
Overall Width 2.50m
Overall Body Height 3.75m
Min Body Ground Clearance 0.41m
Max Track Width 2.50m
Lock to lock time 6.05m
Wall to Wall Turning Radius 11.330m



Large Car (2006)
Overall Length 5.079m
Overall Width 1.825m
Overall Body Height 1.51m
Min Body Ground Clearance 0.310m
Max Track Width 1.831m
Lock to lock time 4.005m
Kerb to Kerb Turning Radius 5.900m

A	DRAWING UPDATED IN LINE WITH CLIENT REQUIREMENTS	19.03.24	JP	GM
---	--	----------	----	----

REV	DESCRIPTION	DATE	BY	AUTH
-----	-------------	------	----	------



Hub Transport Planning Ltd
Floor 1B
4 Temple Row
Birmingham
B2 5HG
T : 0121 454 5530

CLIENT
RICHBOROUGH

PROJECT
SPENCERS WOOD

TITLE
**PROPOSED SITE ACCESS
ROUNDAABOUT SWEEP PATHS 02**

DRAWN CR	AUTHORISED JP	SCALE 1:1000	SHEET SIZE A3	DATE 06.02.24
PROJECT NO. T23591		DRAWING NO. 003		REV A