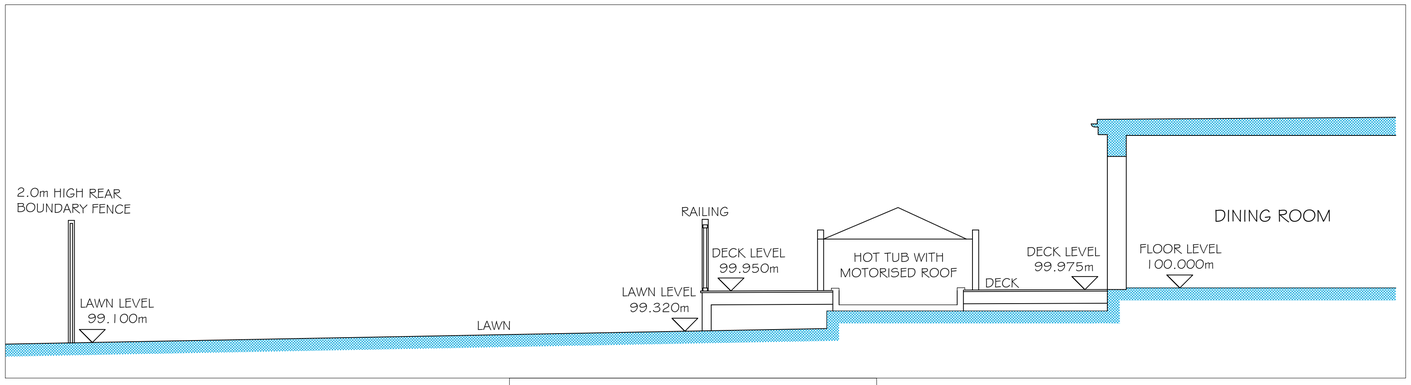

CURRENT SITE SECTION BB 1:50

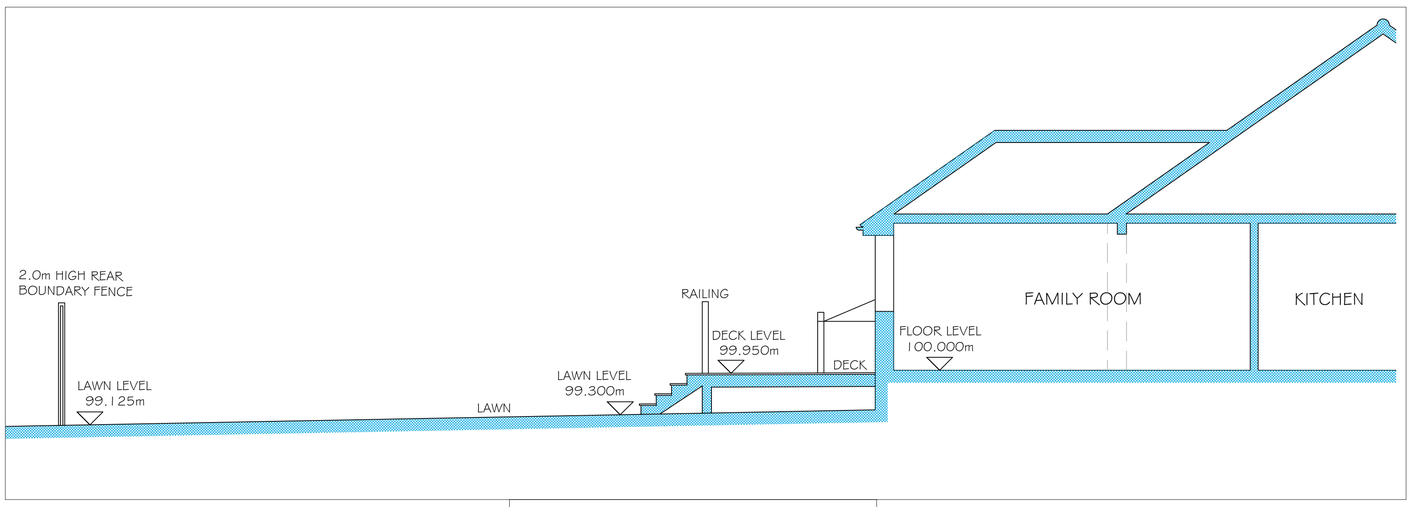

CURRENT SITE SECTION CC 1:50

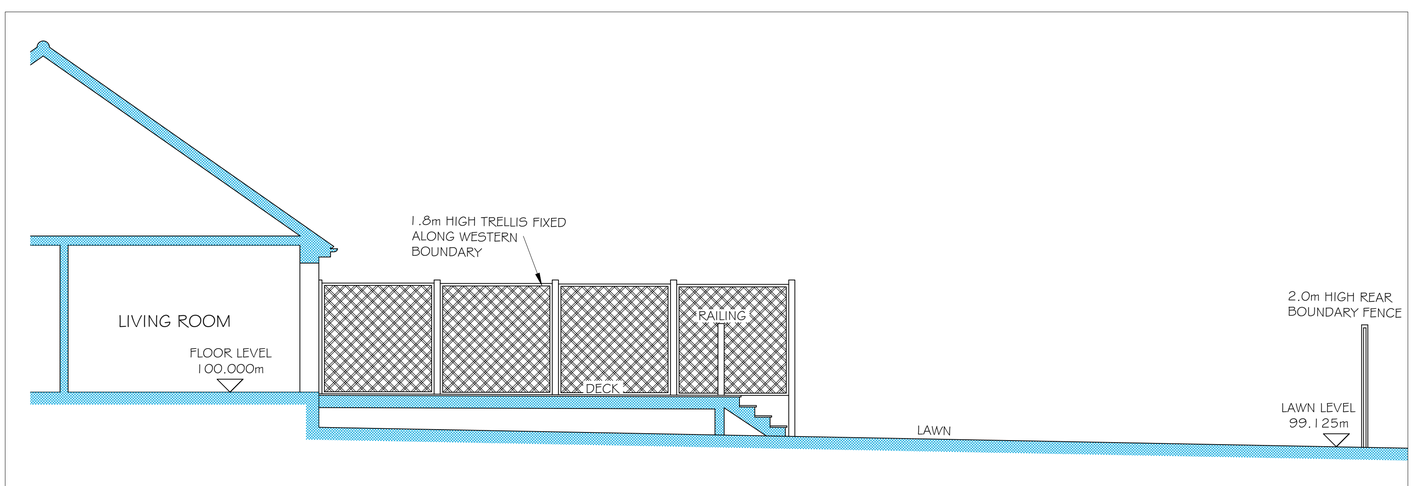

CURRENT SITE SECTION DD 1:50

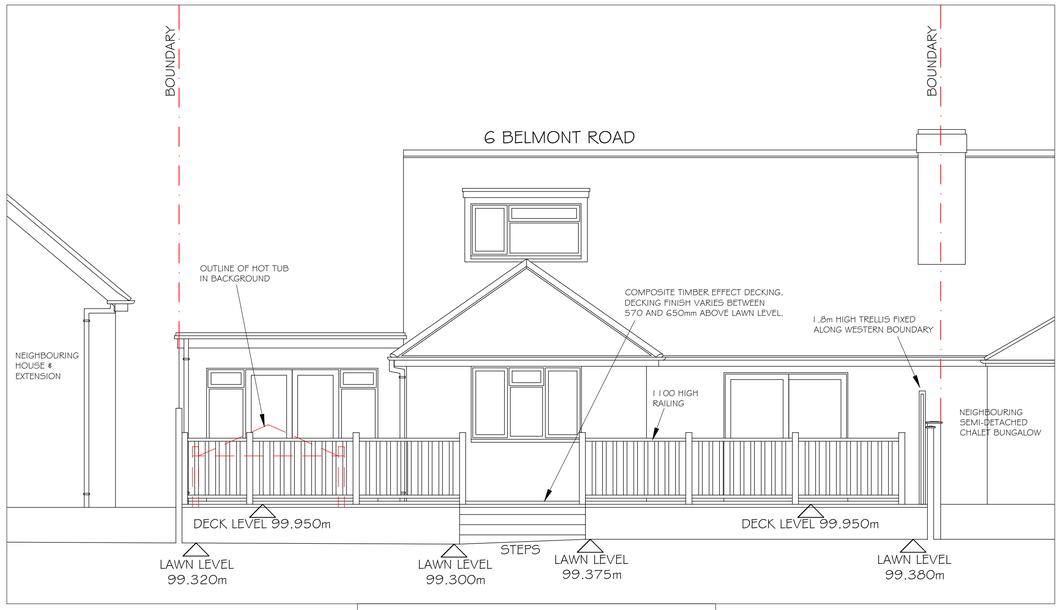

CURRENT REAR ELEVATION 1:50

1.0 0.5 0 1.0 2.0 3.0 4.0 5.0

SCALE IN METRES @ 1:50

REVISION A (03.11.26) - Trellis added to Rear Elevation. Section DD added to drawing.

ANTHONY LITCHFIELD
ARCHITECTURAL CONSULTANT

Mobile: 07702 246456
Email: litch.architectural@gmail.com

1 BRAMLEY COTTAGES, THE GREEN,
FROGMORE, CAMBERLEY,
SURREY, GU17 0NS.

Project: Proposed deck

Location: 6 Belmont Road, Crowthorne, RG45 6SB.

Client: Mr & Mrs J. Heslington

Drawing: Current Rear Elevation and Site Sections

Date: Oct 2025

Drawn: A.Litchfield

Scale: 1:50 @ A1

DRAWING NO: 1025-01/103/A