




FRONT ELEVATION

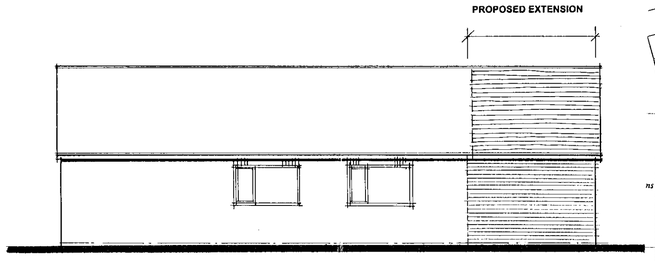


SIDE ELEVATION

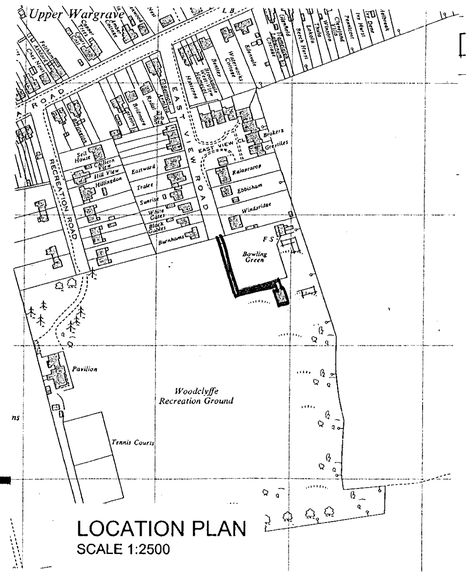


LOCATION PLAN
SCALE 1:2500

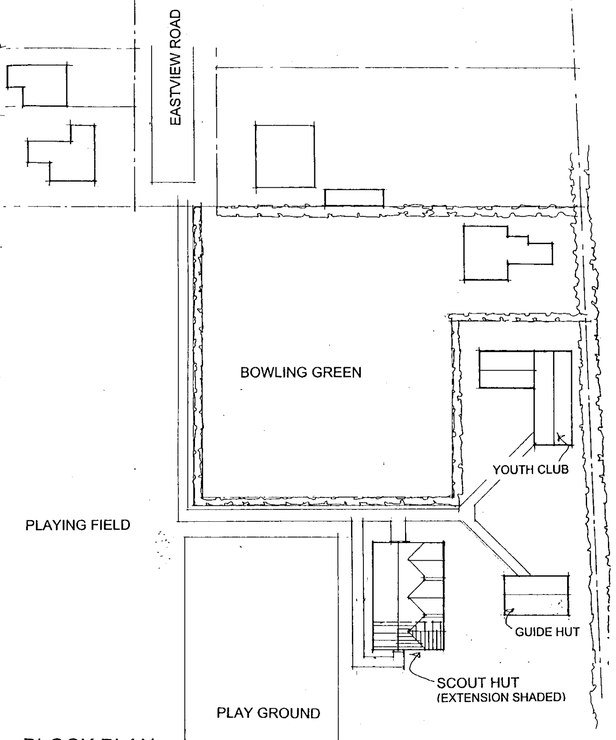

BLOCK PLAN
1:500

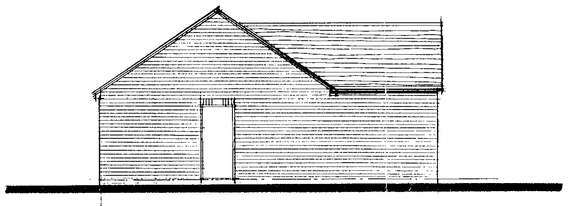


REAR ELEVATION

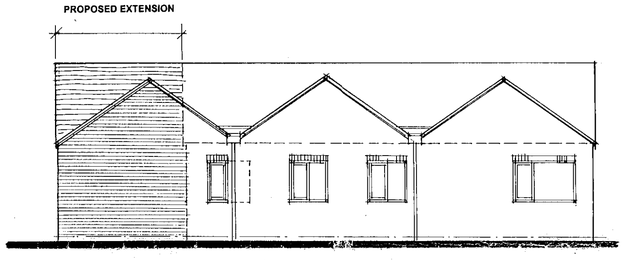

SIDE ELEVATION


CHILDRENS PLAY GROUND

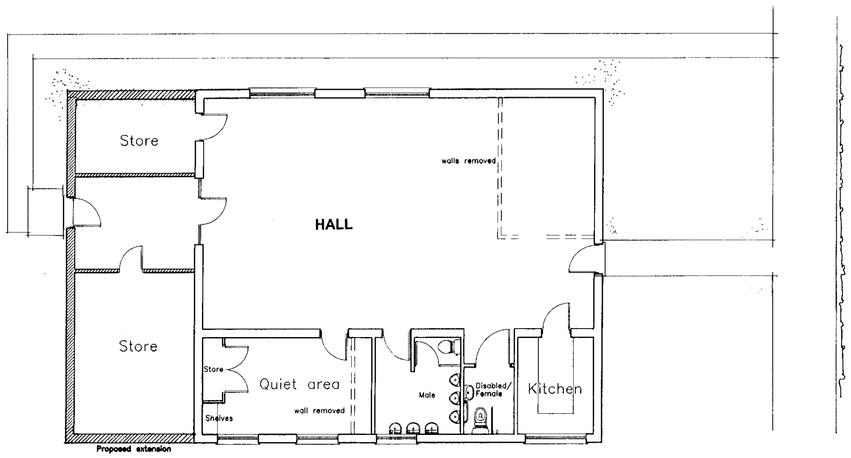

BOWLS CLUB

TO YOUTH CLUB
AND GUIDE HUT


FLOOR PLAN/ SITE PLAN

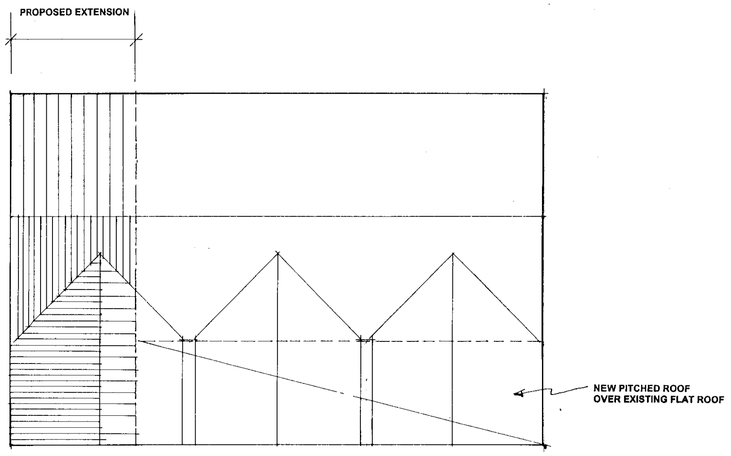

ROOF PLAN

05.JUL.2000* 1913

APPROVED

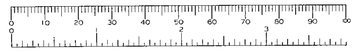

tpa
Terry Platt Architects
33A St Lukes Road Maidenhead
Berkshire SL6 7DN
Tel. 01628 412388
Fax: 01628 412390
Email tplattarch@aol.com

Client:
Wargrave Scout Troop

Job title:
Alterations and Extension to Wargrave Scout Hut

Drawing title:
Floor Plan & Elevations

Scale:	Date:	Drawn by:
1:100	June 00	CT

Drawing no: 850/03

Rev:

cp 20/3/02

The tpa Design Company Ltd architects landscape architects interior design project management planning supervisors