HM Land Registry

TITLE No. BK 18220

SU 7772 SECTION B

Scale 1 1250

WOKINGHAM DISTRICT

NATIONAL GRID PLAN

BERKSHIRE

B.C. 2/81

SU 7672 NE

SU 7772 NW
SU 7772 SW

FITZROY CRESCENT

COLEMANS MOOR ROAD

AUSTIN ROAD

HUDSON ROAD

CONSUL CLOSE

MILLBANK CRESCENT

Old Reference XXXVIII 1

© Crown Copyright 1974.

03.JUL.2000* 1889

concerned with the Matrimonial Homes Act 1983

Practice leaflets

No. 2 Official Searches of the Register

No. 13 Applications for Offic Copies

~~DO NOT SCALE FROM THIS DRAWING~~. VERIFY ALL DIMENSIONS BEFORE SETTING OUT, COMMENCING WORK OR MAKING ANY SHOP DRAWINGS. REPORT ANY DISCREPANCIES TO SUPERVISING OFFICER IMMEDIATELY.

© COPYRIGHT

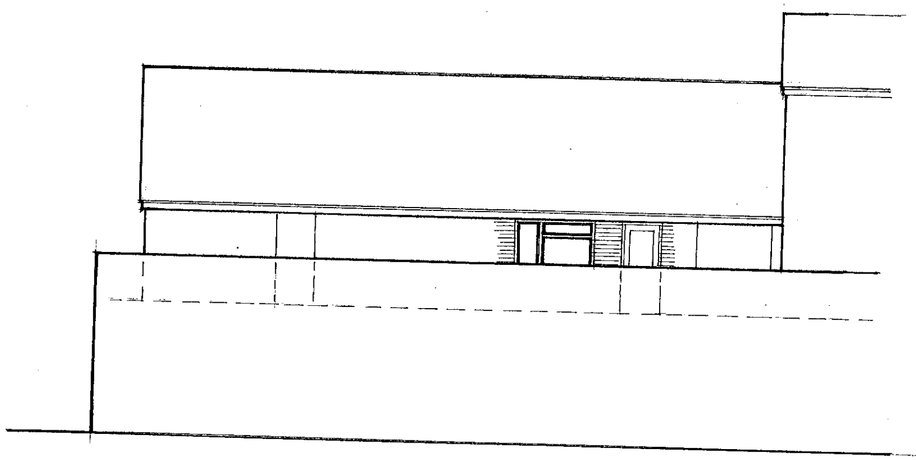

Back Elevation

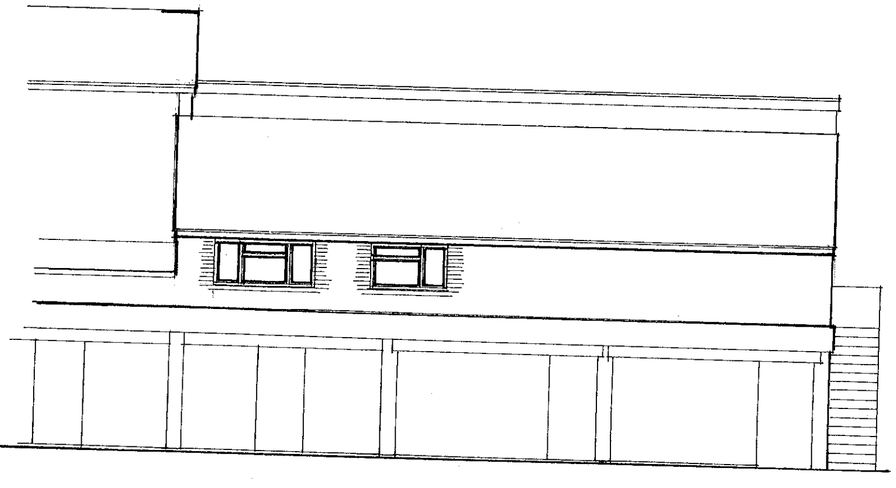

Hudson Road Elevation

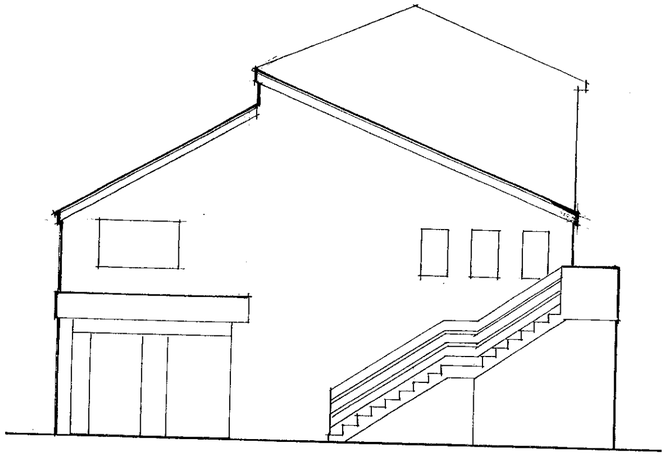

Side Elevation (no change)

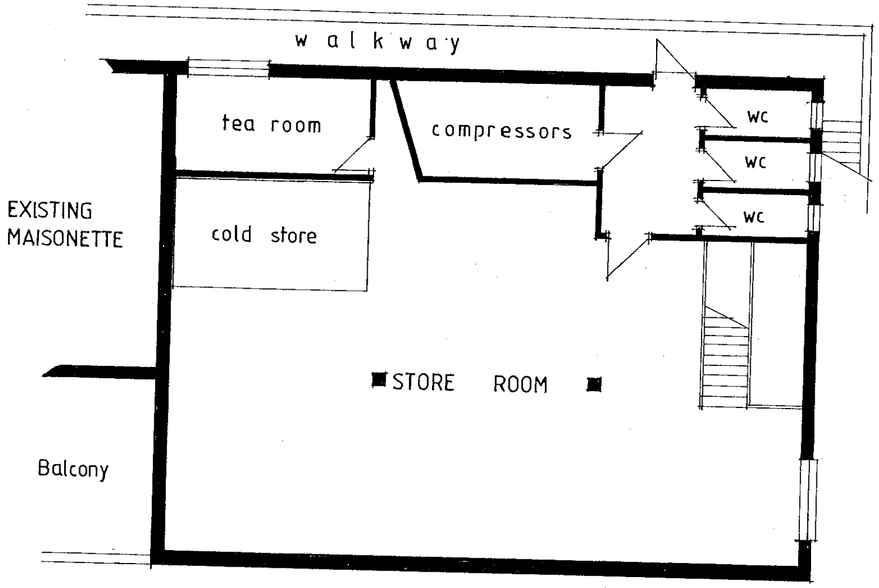

EXISTING FIRST FLOOR

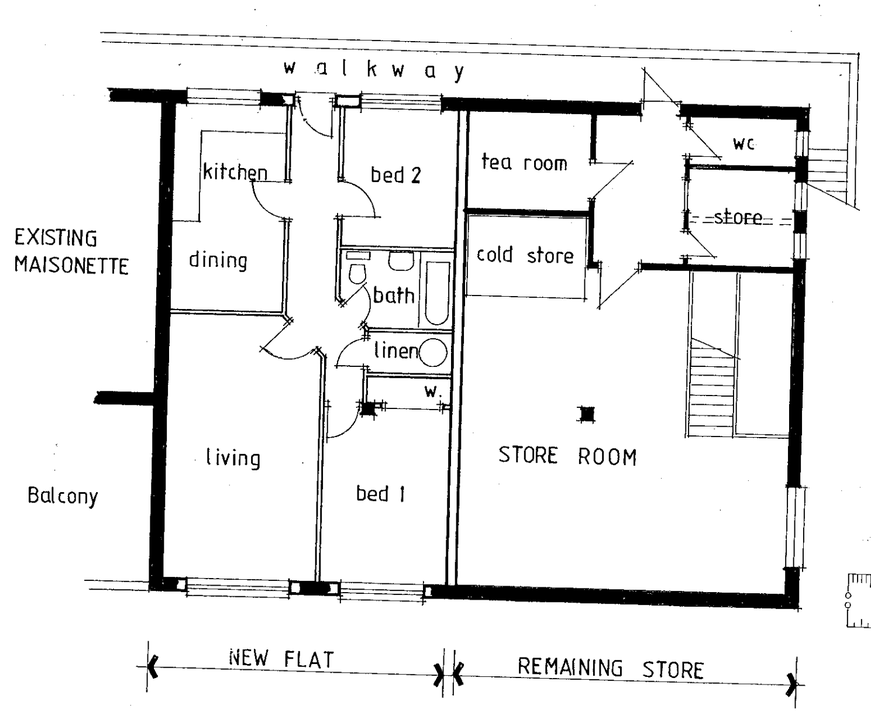

PROPOSED FIRST FLOOR



DMT
THE • DAY • TANNER

ARCHITECTURE & PLANNING PARTNERSHIP

11-13 DUKES RIDE
CROWTHORNE
BERKSHIRE
RG11 6LZ
01344 · 777143

5a PROSPECT ST
CAVERSHAM
READING
RG4 8JA
0118 · 946 1242

CLIENT Straits Investment Co.

JOB 2 Hudson Road, Woodley

DRG PROPOSED FIRST FLOOR FLAT

SCALE 1/100 DRAWN DATE jun 00

1497/01

TPR 151

03.JUL.2000* 1889

NATIONAL GRID PLAN SU 7772 SECTION B

BERKSHIRE

Scale 1 1250

WOKINGHAM DISTRICT

APPROVED

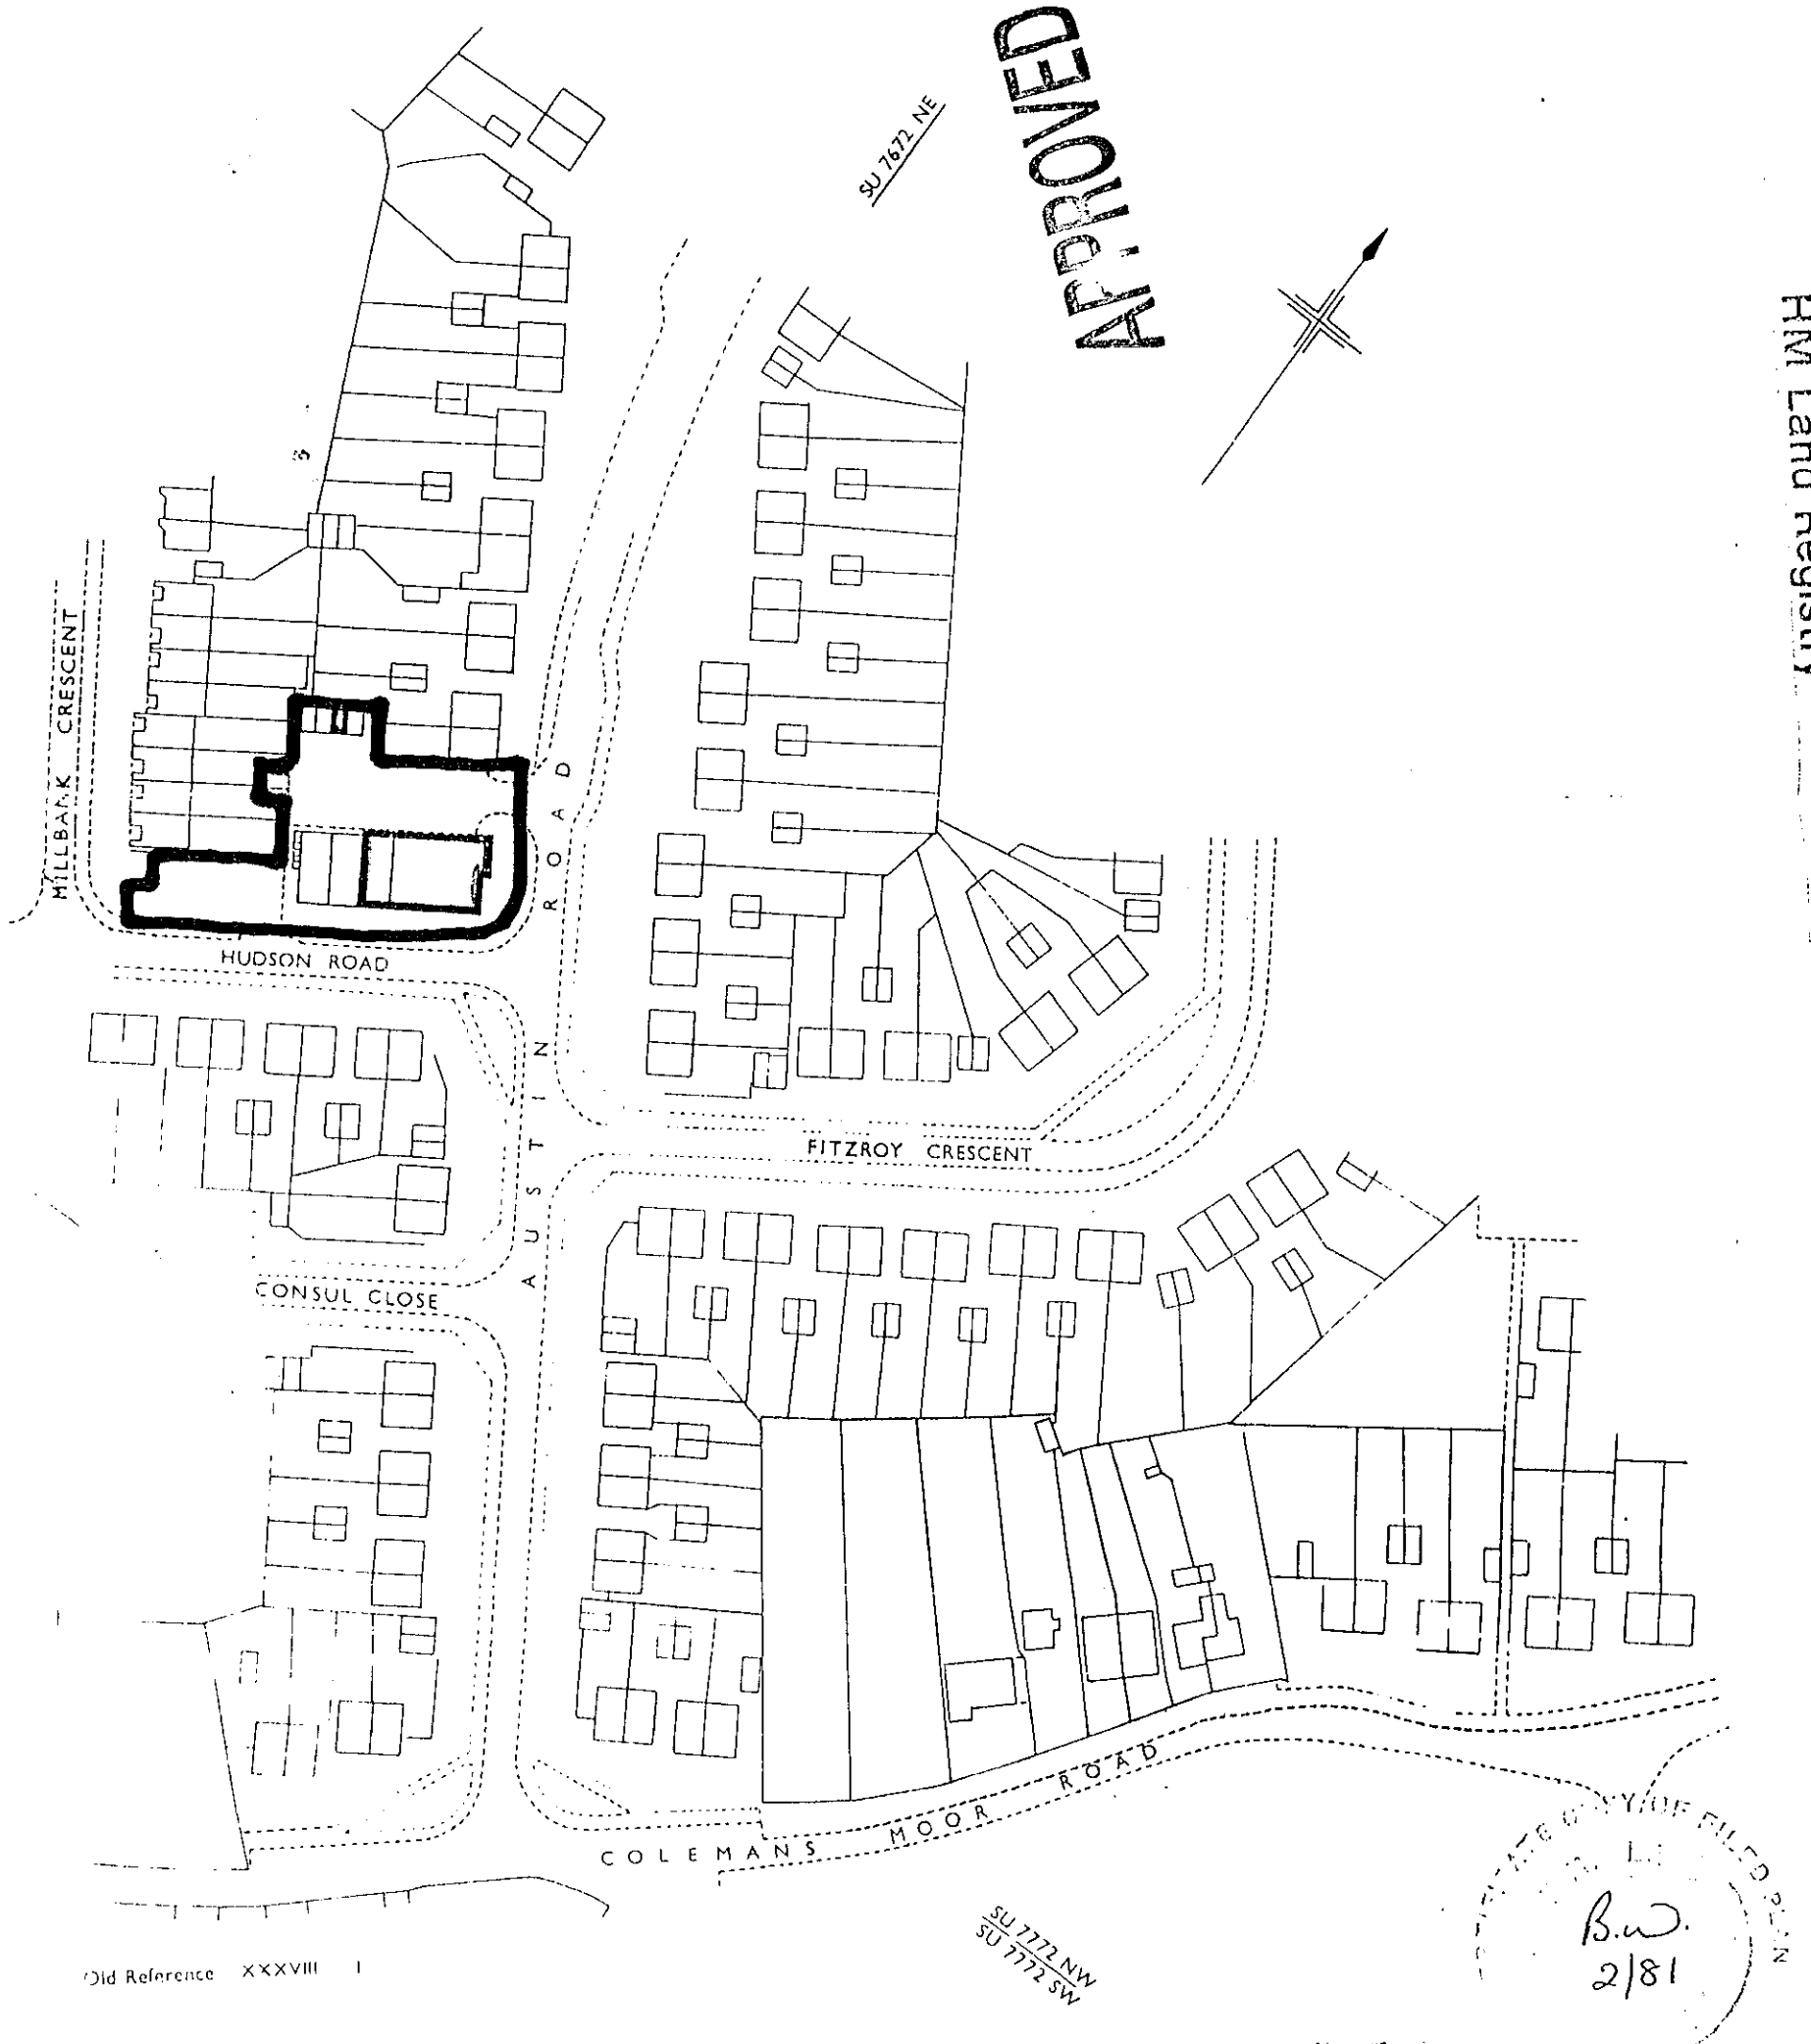

Old Reference XXXVIII 1

Crown Copyright 1974.

HM Land Registry

B.W. 2/81

TITLE No. BK 182720

concerned with the Matrimonial Homes Act 1983

Practice leaflets
No. 2 Official Searches of the Register
No. 13 Applications for Office Copies

~~DO NOT SCALE FROM THIS DRAWING~~. VERIFY ALL DIMENSIONS BEFORE SETTING OUT. COMMENCING WORK OR MAKING ANY SHOP DRAWINGS. REPORT ANY DISCREPANCIES TO SUPERVISING OFFICER IMMEDIATELY.

© COPYRIGHT

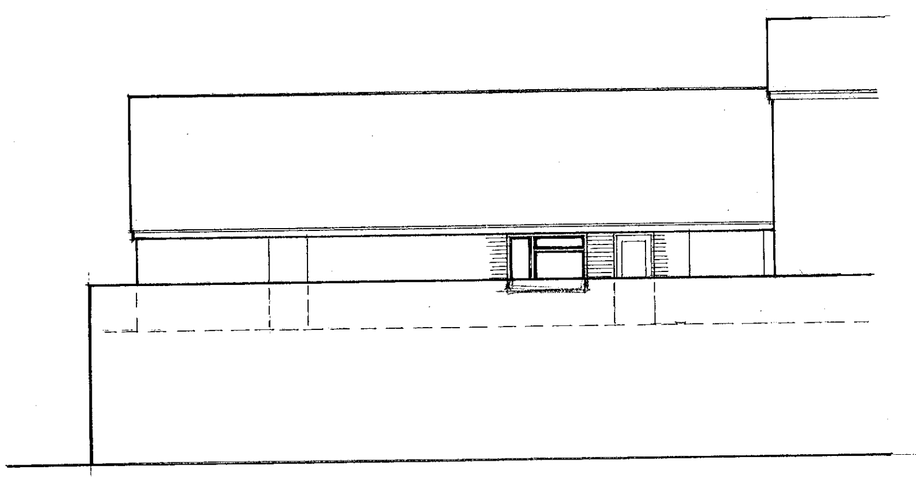

Back Elevation

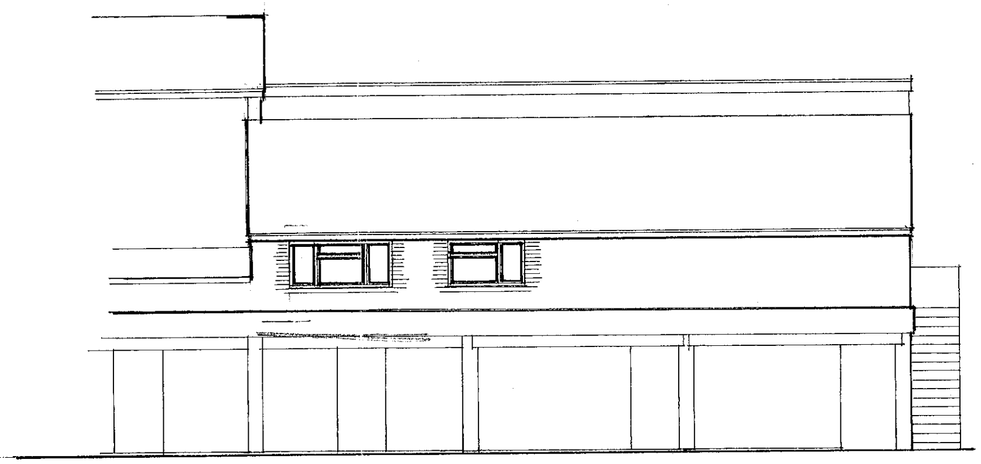

Hudson Road Elevation

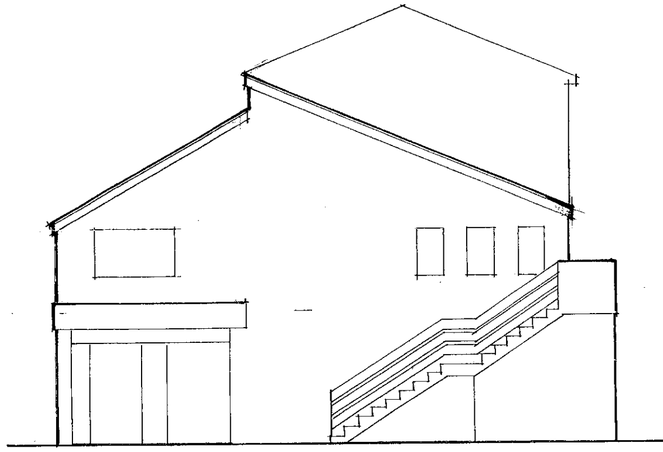

Side Elevation (no change)

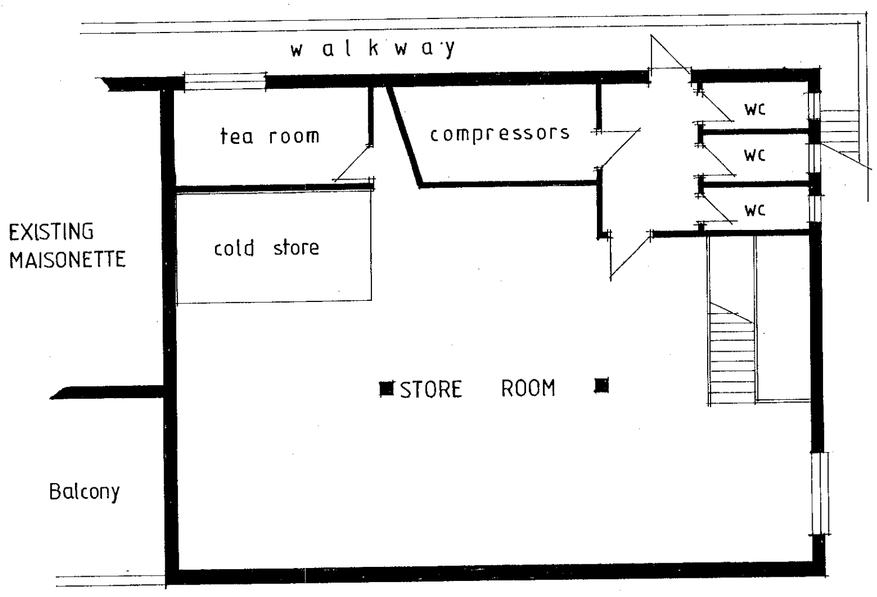

EXISTING FIRST FLOOR

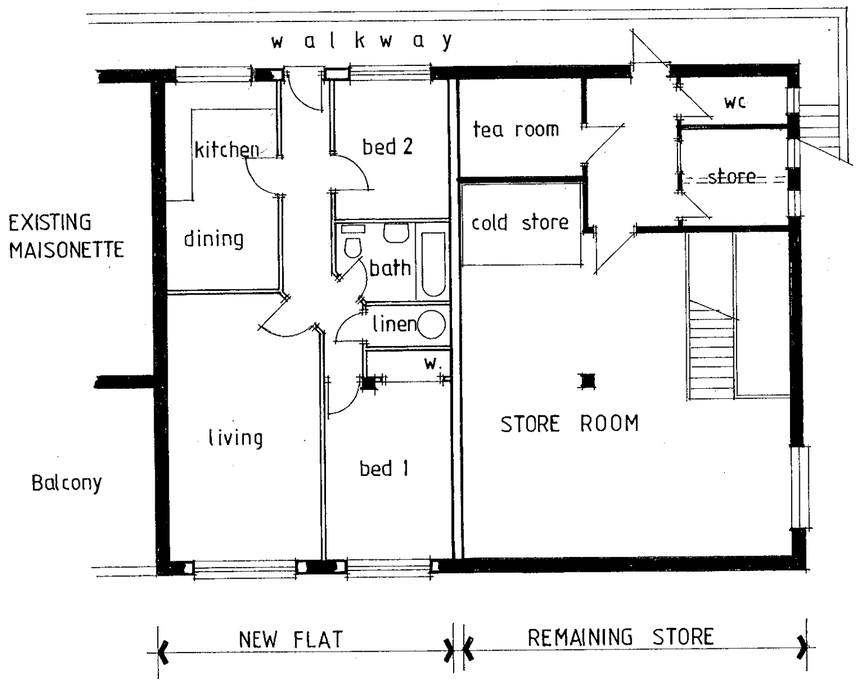

PROPOSED FIRST FLOOR

03.JUL.2000 1689

APPROVED

DMT
THE • DAY • TANNER

ARCHITECTURE & PLANNING PARTNERSHIP

11-13 DUKES RIDE, CROWTHORNE, BERKSHIRE RG11 6LZ, 01344 · 777143
5a PROSPECT ST, CAVERSHAM, READING RG4 8JA, 0118 · 946 1242

CLIENT Straits Investment Co.

JOB 2 Hudson Road, Woodley

DRG PROPOSED FIRST FLOOR FLAT

1497/01

SCALE 1/100 DRAWN DATE jun 00

TPR 151

28/6/01

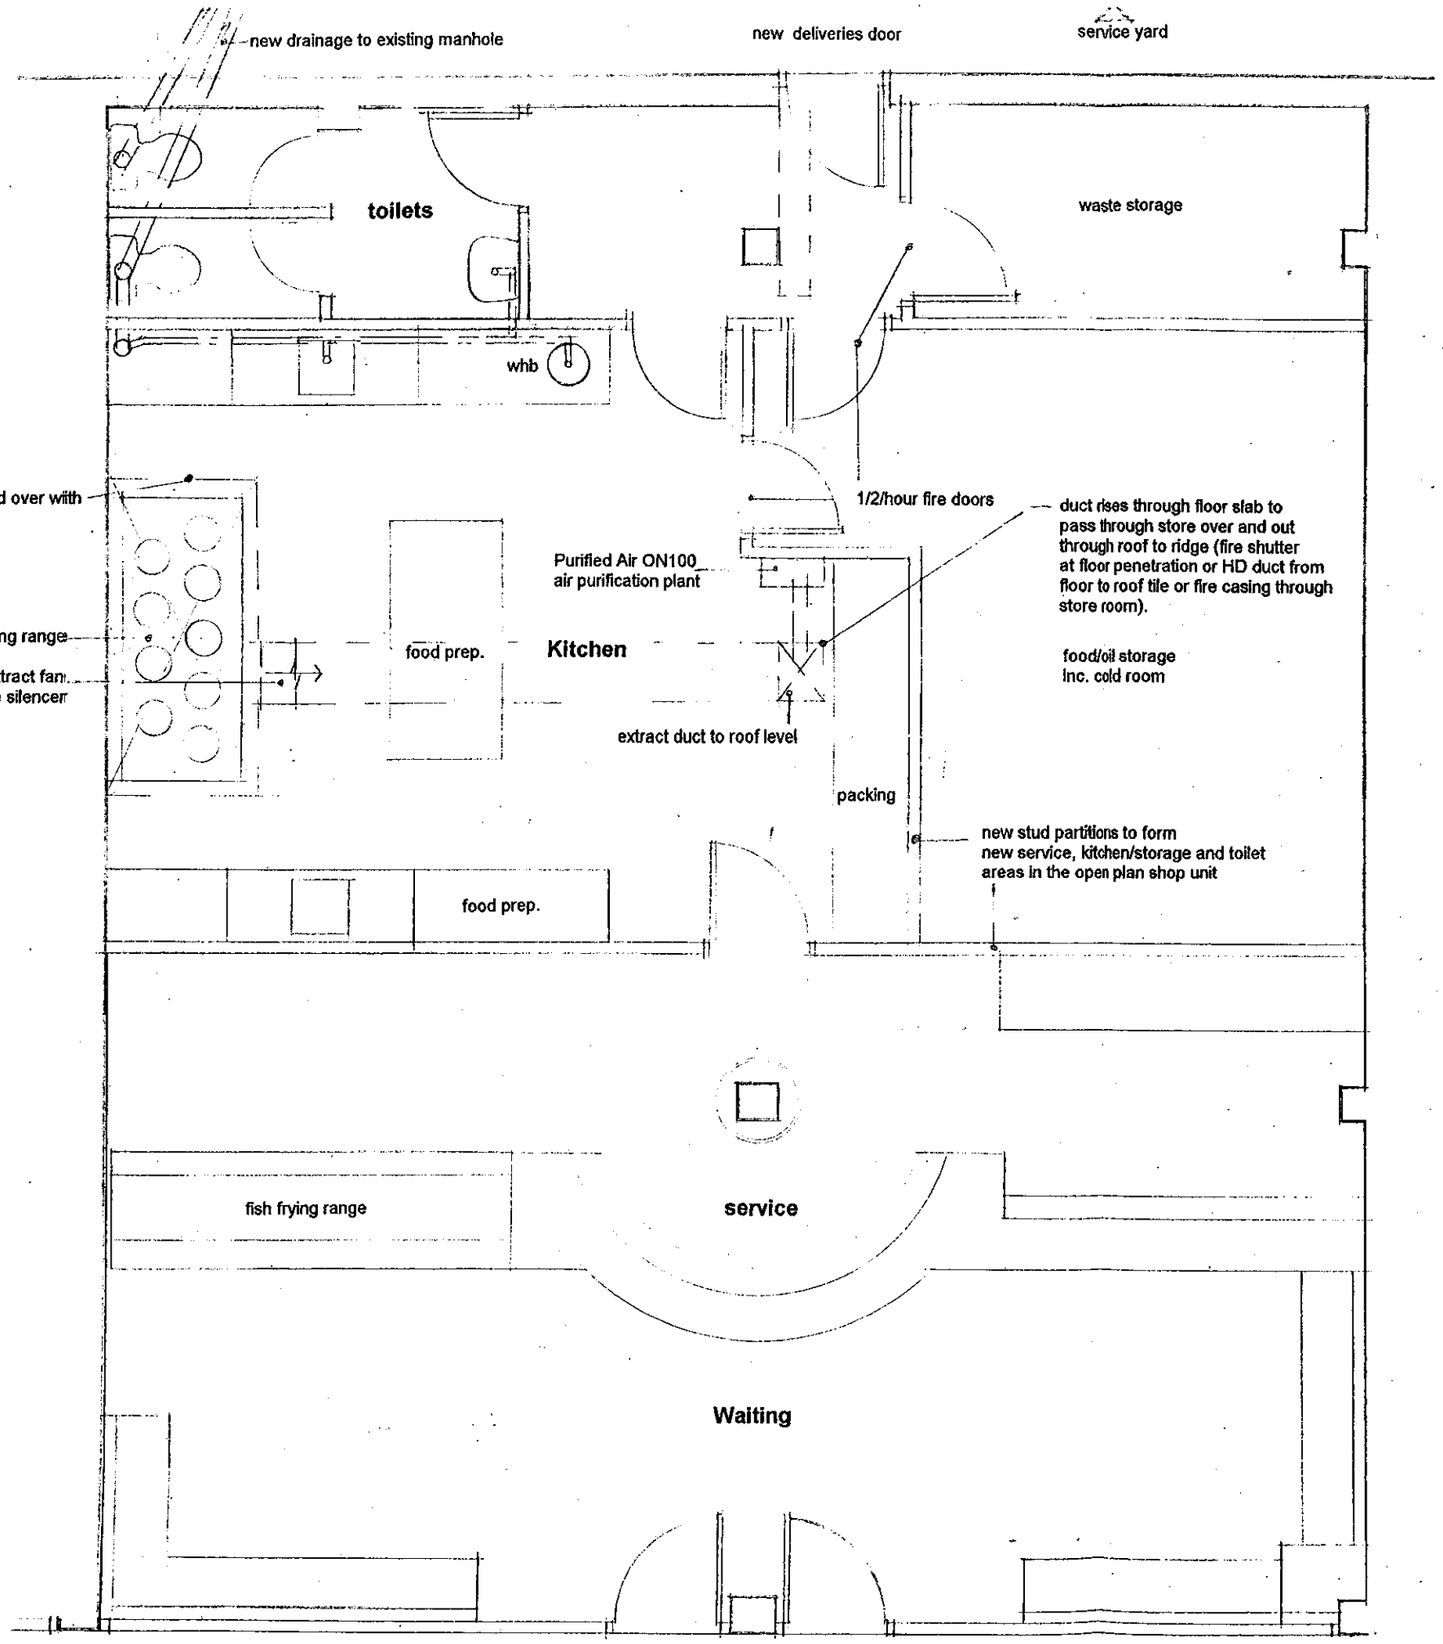

PLAN 1: 50

Hudson Road

07 OCT 1999* 70571

NOTE:
Environmental assessments for noise are to be carried out in accordance with BS 4142
Extract noise baffles are to be designed to achieve 10dB below the background noise levels with tonal correction.

REFUSED

2 HUDSON ROAD,WOODLEY
CHANGE OF USE TO A3 TAKE AWAY
PLAN

drg.no. 273/1
scale: 1:50
date: 23.8.99

Glen Beard CHARTERED ARCHITECT
Studio Gate, Pearson Road, Sonning, Berkshire. RG4 0UL Tel 0118 9272712

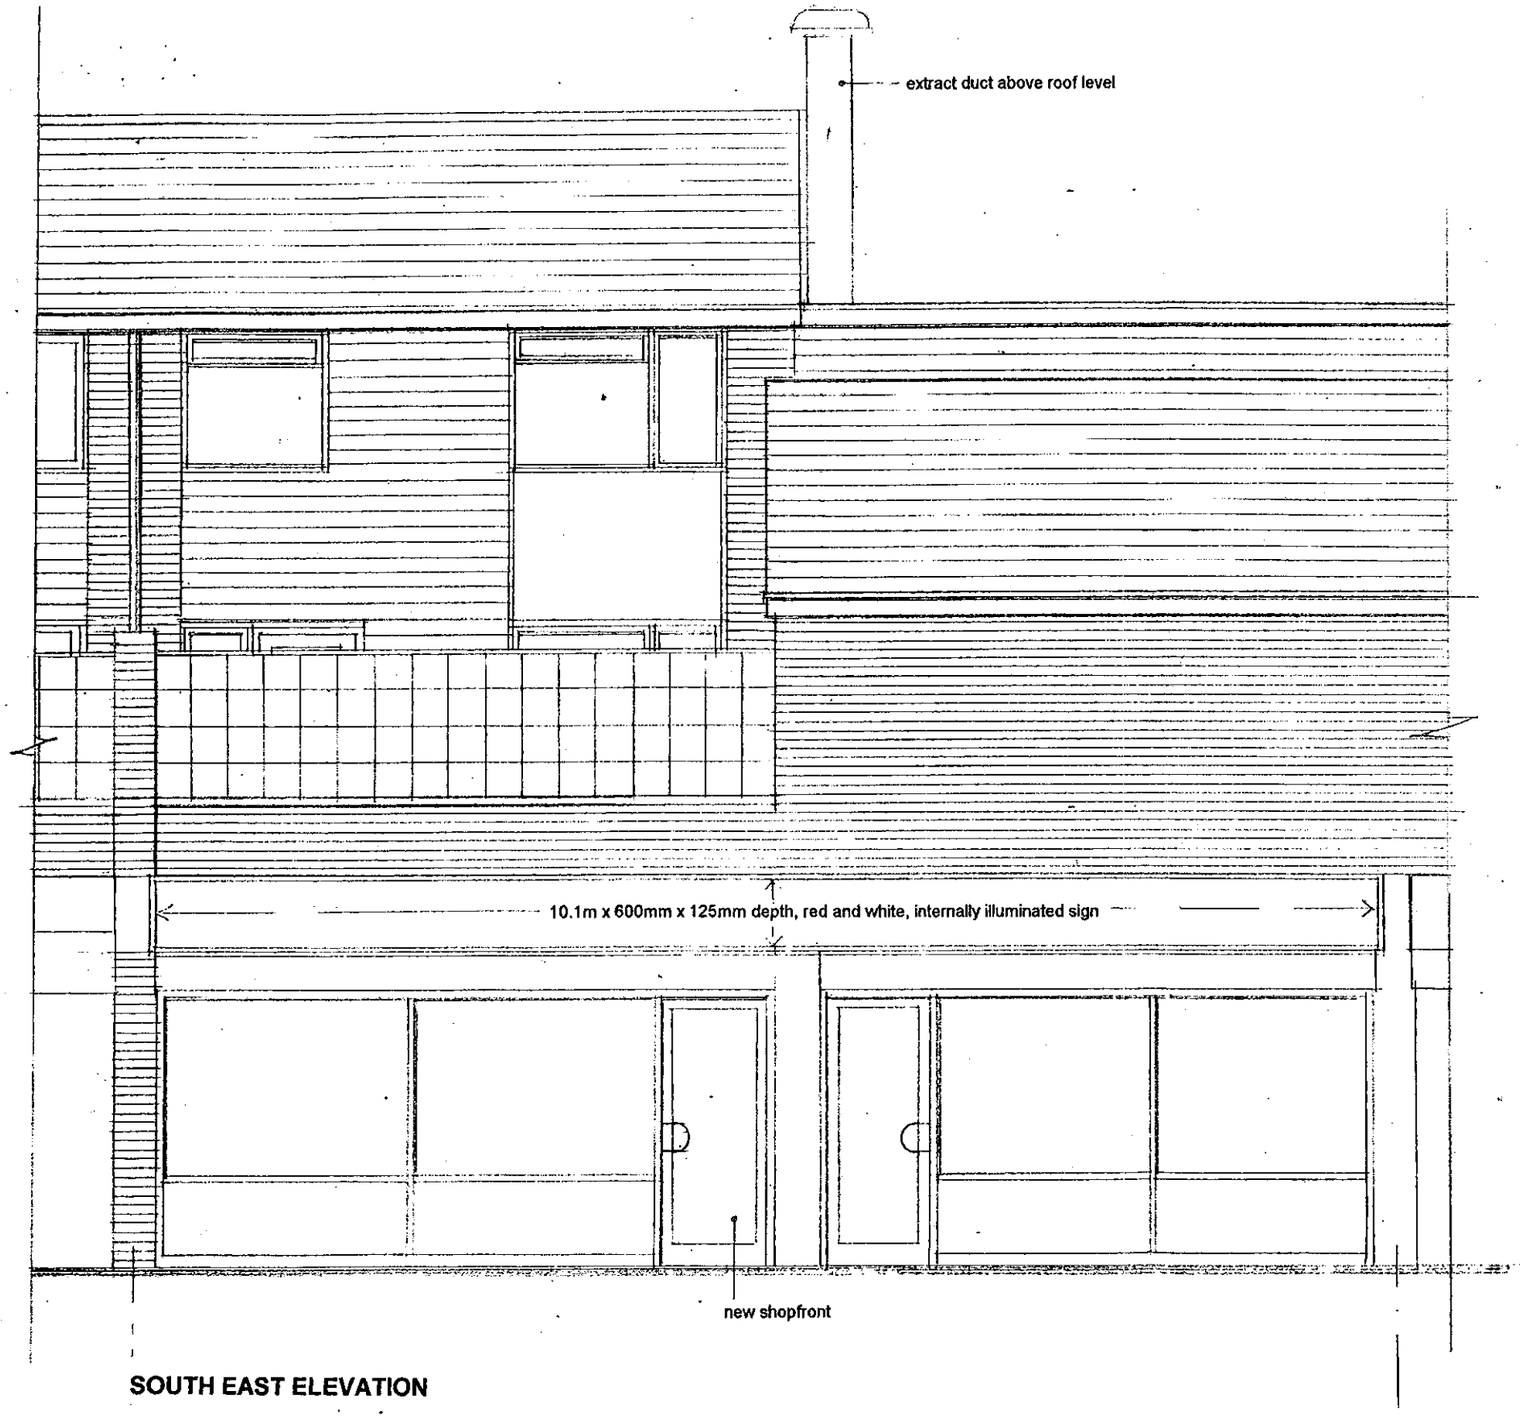

SOUTH EAST ELEVATION

07 OCT.1999* 70571

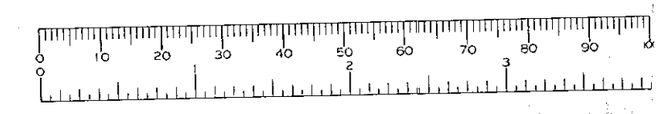

REFUSED

2 HUDSON ROAD,WOODLEY
CHANGE OF USE TO A3 TAKE AWAY
FRONT - SOUTH EAST ELEVATION

drg.no. 273/2
scale: 1:50
date: 23.8.99

Glen Beard CHARTERED ARCHITECT
Glen Beard BSc (Hons) Dipl Arch (Birmingham) RIBA
Studio Gate, Pearson Road, Sonning, Berkshire. RG4 0UL