DO NOT THINK - ASK

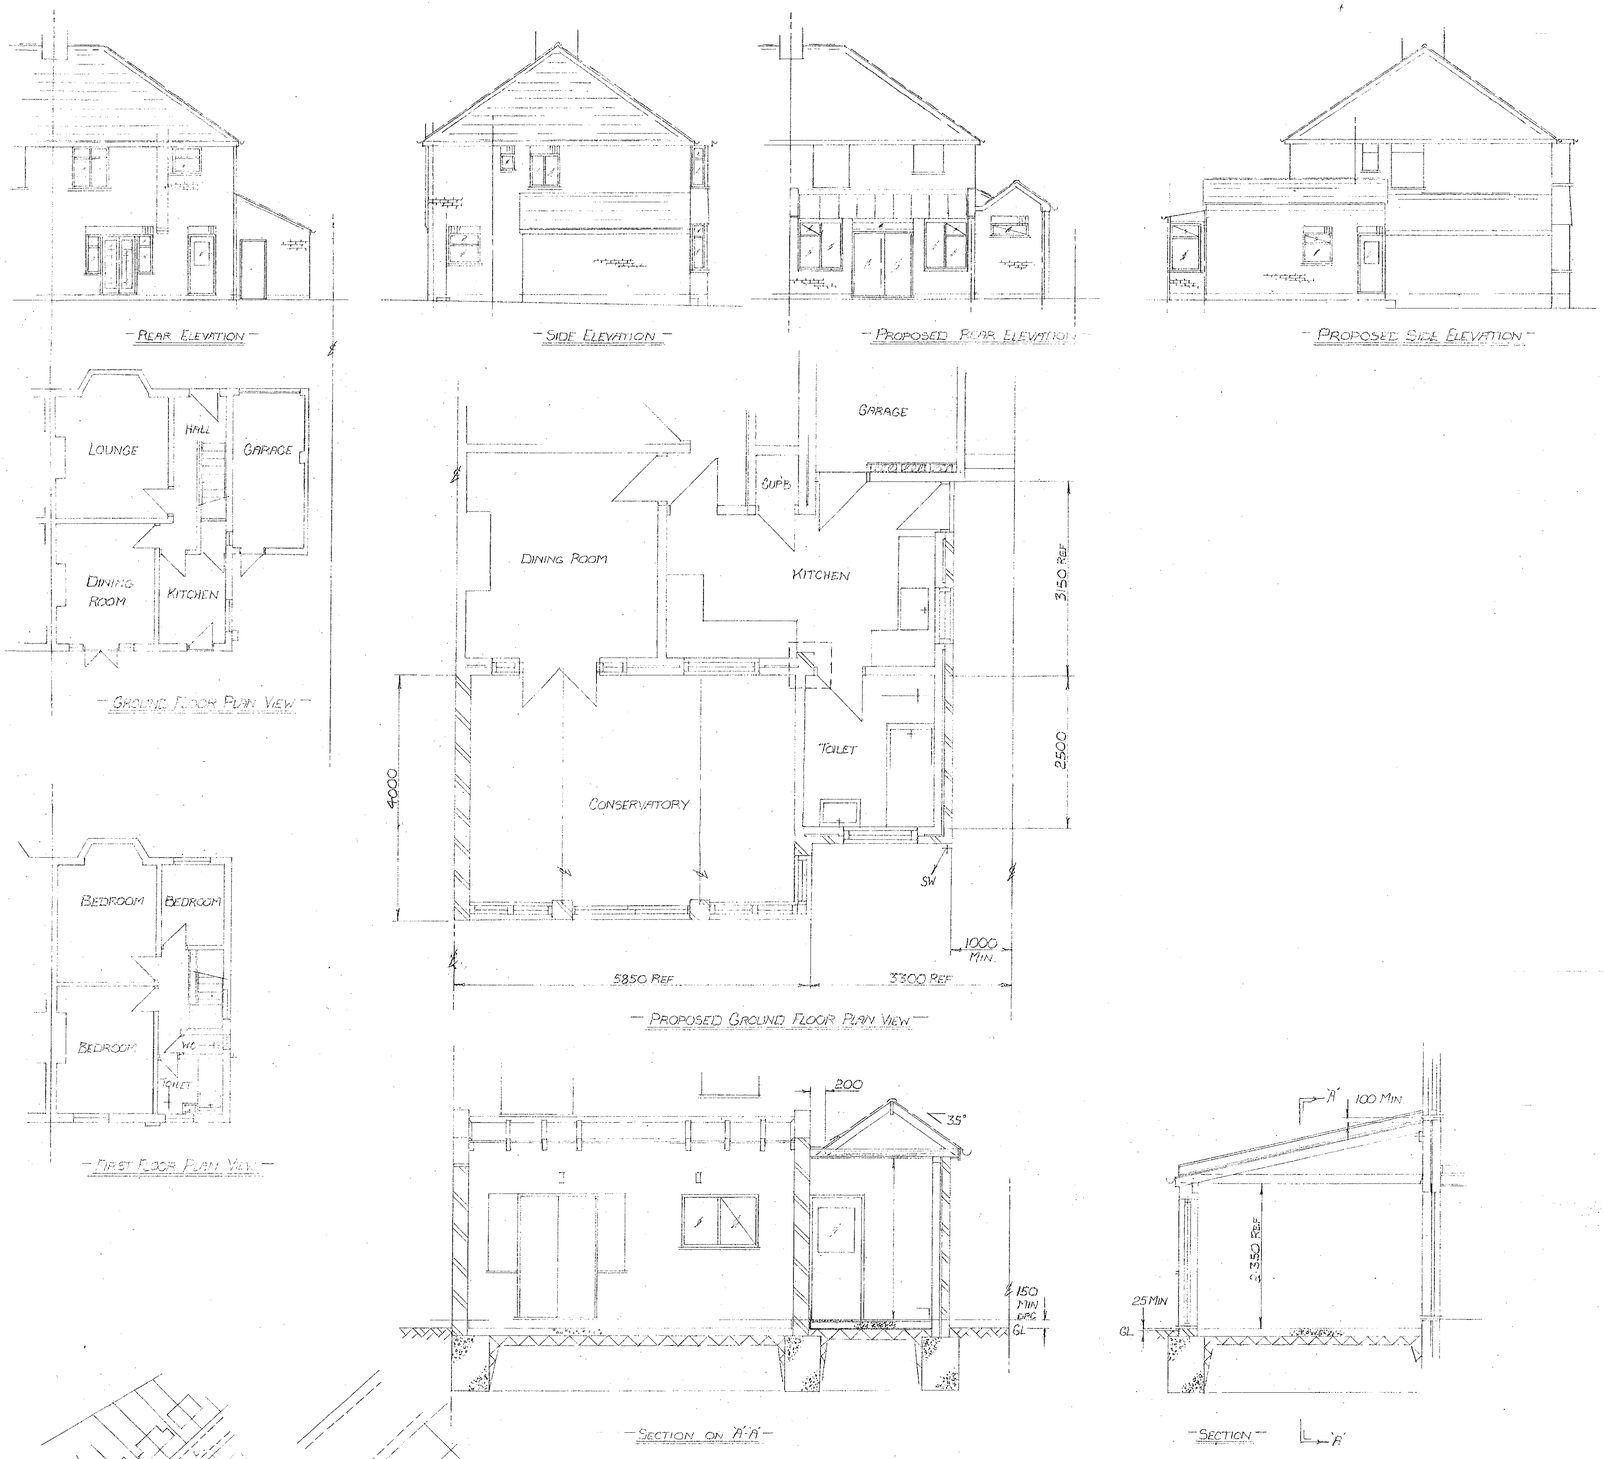

22.JUN.2000* 1824

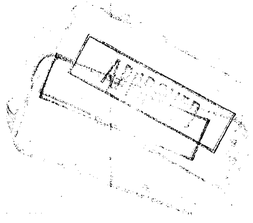

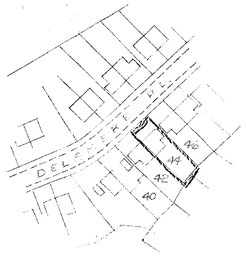

LOCATION PLAN
SCALE: 1-1250

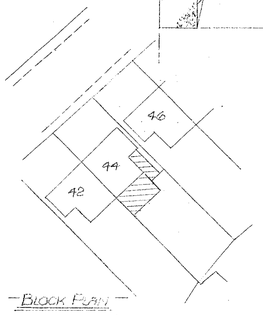

BLOCK PLAN
SCALE: 1-500

SCALE: 1-50 & 100

PROPOSED EXTENSION TO 44, DELAMERE ROAD, EARLEY, READING

MR & MRS. MEHAHAL

DRAWN: CHM 1-11-99 MADDOX, 15, KESWICK CLOSE, TILEHURST, READING. RG30 4SD TEL: 0118-9615605

SL 115-99
NOV

CD 15/11/00