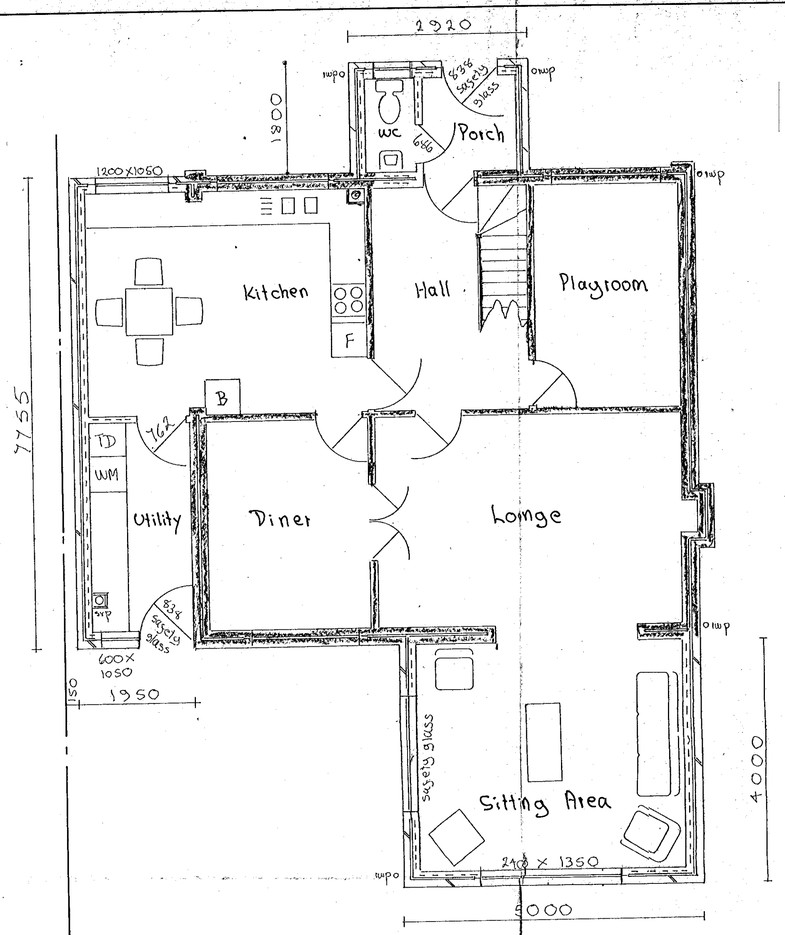

Proposed Ground Floor Plan.

Proposed First Floor Plan.

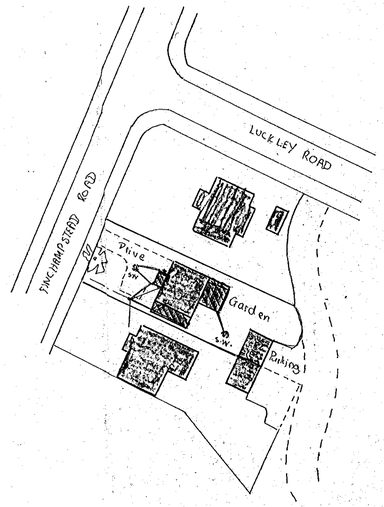

Site Plan.

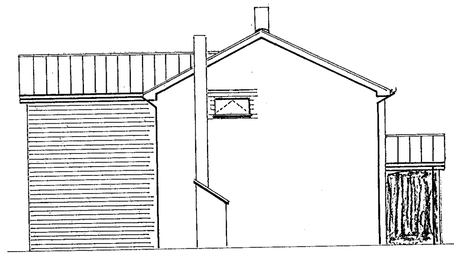

North East Elevation

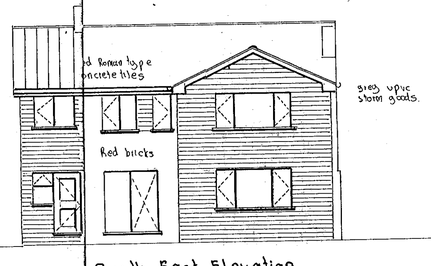

South East Elevation

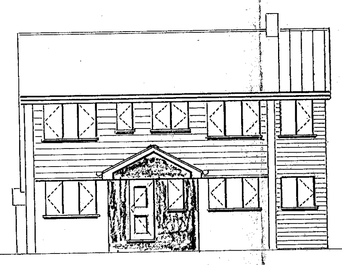

North West Elevation

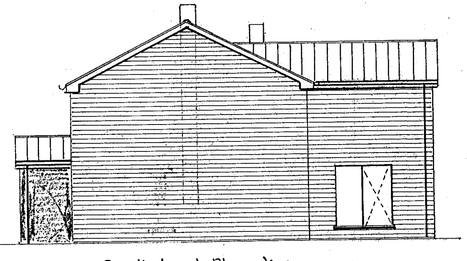

South West Elevation

NOTES
All dimensions must be checked on site and not scaled from this drawing.
For existing survey see Drg No 6/00/4826

A		
Date		Revisions

© copyright

JOHN WOODS
A.M.I.B.C.O
Associate of the Chartered Institute of Building.
Building Consultant
Plan Drawing • Bill of Quantities • Estimating
Building Supervision • Valuations for Groundwork and Civil Engineering
HEATH COPSE, WOLVERTON ROAD, BAUGHURST HANTS. RG26 5JH.
TELE:0118 981 2766 FAX: 0118 981 2766

Client
C. Pople Esq.

Job Title
168 Finchampstead Road, Wokingham Berkshire RG40 3EY

Drawing Title
Extensions to Front Side & Rear of House

Scale 1:50. 1:100. 1:500 Metric

Date 20.6.00 Drawn by JWoods

Drg No. 6/00/4827 Rev.

Supersedes 6/00/4827 Rev. A1

03.JUL.2000* 1898

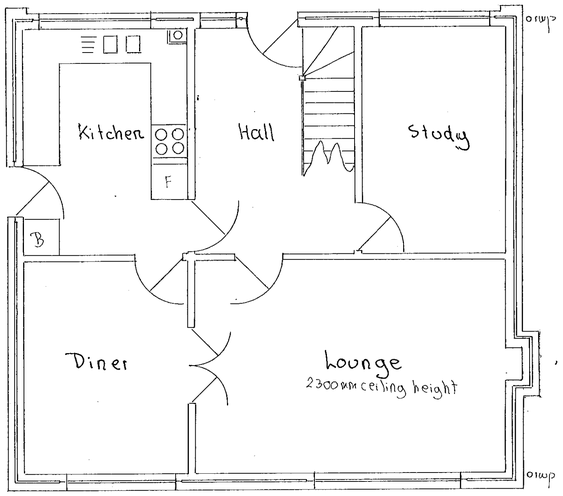

Existing Ground Floor Plan.

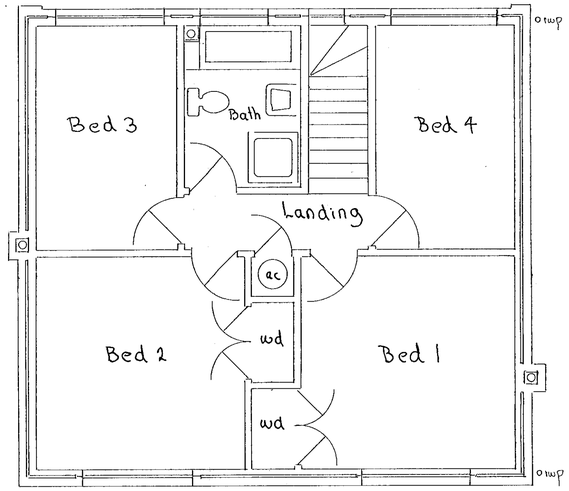

Existing First Floor Plan.

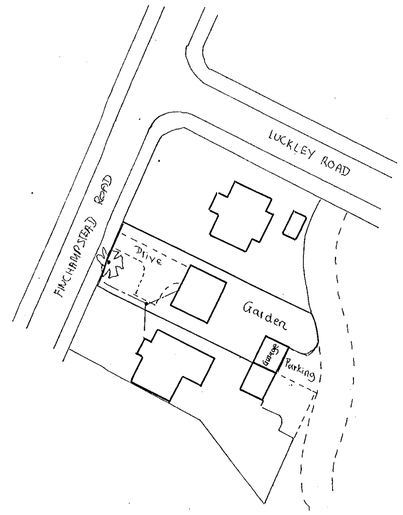

Site Plan.

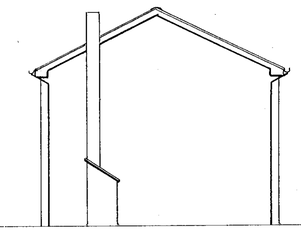

North East Elevation.

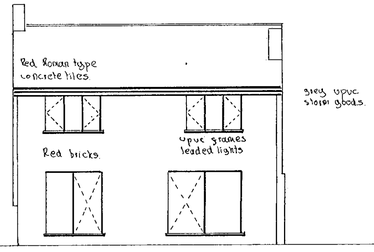

South East Elevation.

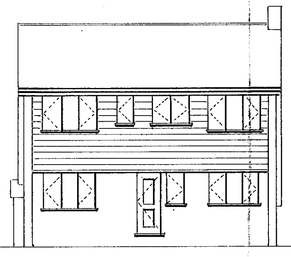

North West Elevation.

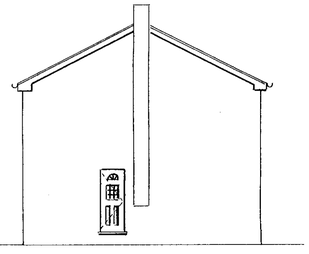

South West Elevation.

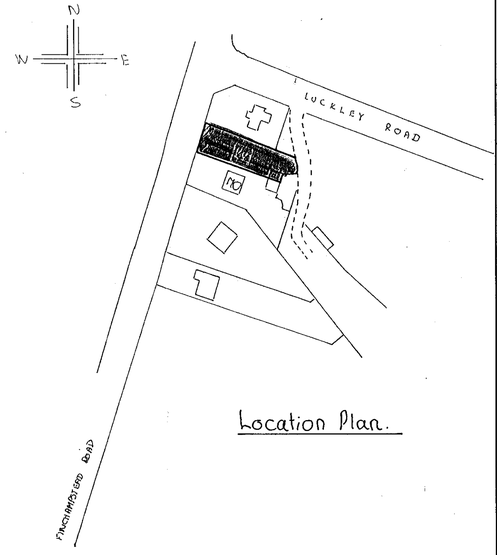

Location Plan.

NOTES

All dimensions must be checked on site and not scaled from this drawing.

	Date	Revisions
A		

© copyright

03.JUL.2000* 1618

JOHN WOODS
A.M.I.B.C.O
Associate of the Chartered Institute of Building.
Building Consultant
Plan Drawing • Bill of Quantities • Estimating
Building Supervision • Valuations for Groundwork and Civil Engineering
HEATH COPSE, WOLVERTON ROAD, BAUGHURST HANTS. RG26 5JH.
TELE:0118 981 2768 FAX: 0118 981 2766

Client
C. Pople Esq.

Job Title
168 Finchampstead Road, Wokingham Berkshire. RG40 3EY.

Drawing Title
Survey of Detached House.

Scale
1:50 1:100 1:500 1:1250 Metric

Date 19-6-00 Drawn by JWoods

Drg No. 6/00/4826 Rev.

841 x 594mm A1

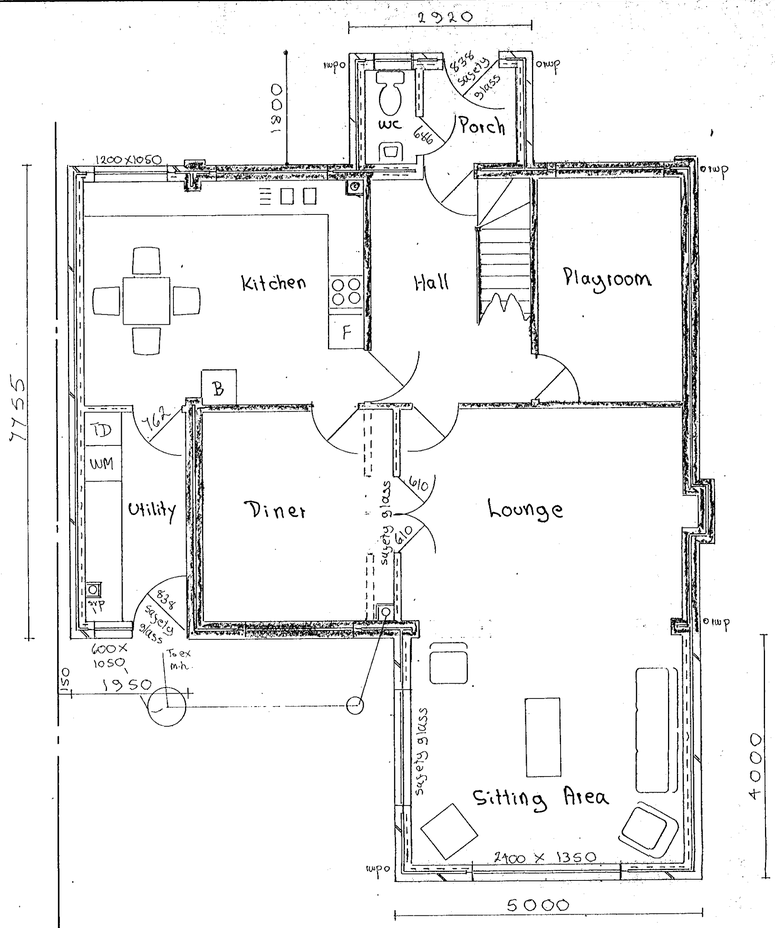

Proposed Ground Floor Plan.

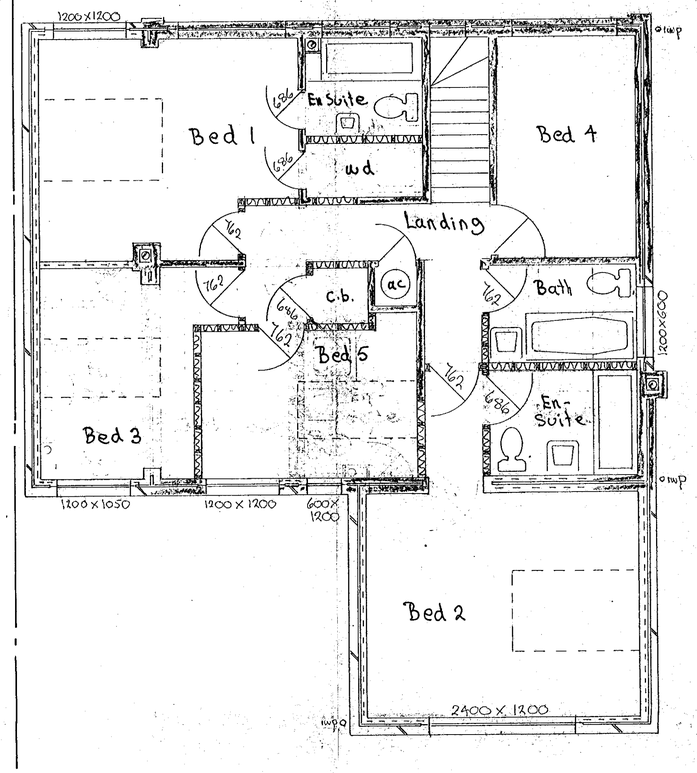

Proposed First Floor Plan.

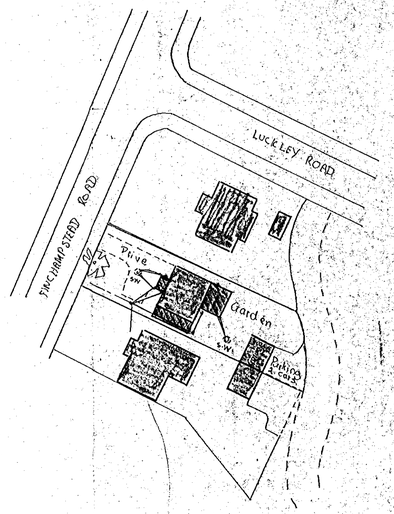

Site Plan.

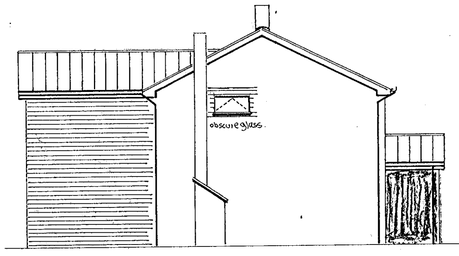

North East Elevation

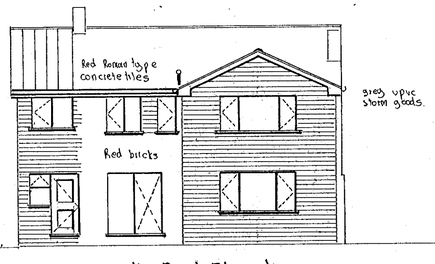

South East Elevation

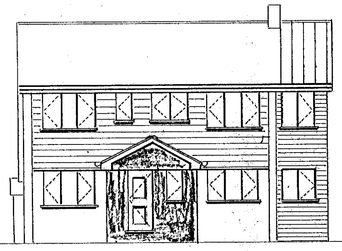

North West Elevation

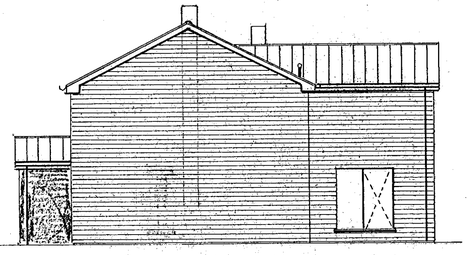

South West Elevation.

NOTES
All dimensions must be checked on site and not scaled from this drawing.
For existing survey see Drg No. 6/00/4826

B	9.8.00	Alterations to 1st floor level
A	18.7.00	Alterations requested by client
	Date	Revisions

© copyright

JOHN WOODS
A.M.I.B.C.O.
Associate of the Chartered Institute of Building.
Building Consultant
Plan Drawing • Bill of Quantities • Estimating
Building Supervision • Valuations for Groundwork and Civil Engineering
HEATH COPSE, WOLVERTON ROAD, BAUGHURST
HANTS, RG26 5JH.
TELE: 0118 981 2766 FAX: 0118 981 2766

Client
C. Pople Esq.

Job Title
168 Finchampstead Road,
Wokingham Berkshire
RG40 3EY

Drawing Title
Extensions to Front, Side & Rear of House

Scale 1:50 / 1:100 / 1:500 Metric

Date 20-6-00 Drawn by JWoods

Drg No. 6/00/4827 Rev. B

APPROVED

REVISED PLAN 19/9/00

841 x 594mm A