

FRONT ELEVATION.

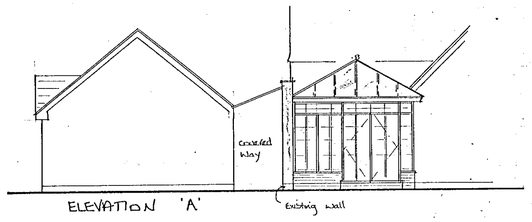

ELEVATION 'A'

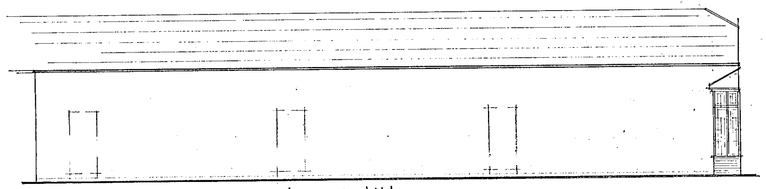

ELEVATION 'H'



ELEVATION 'C'

HOTEL

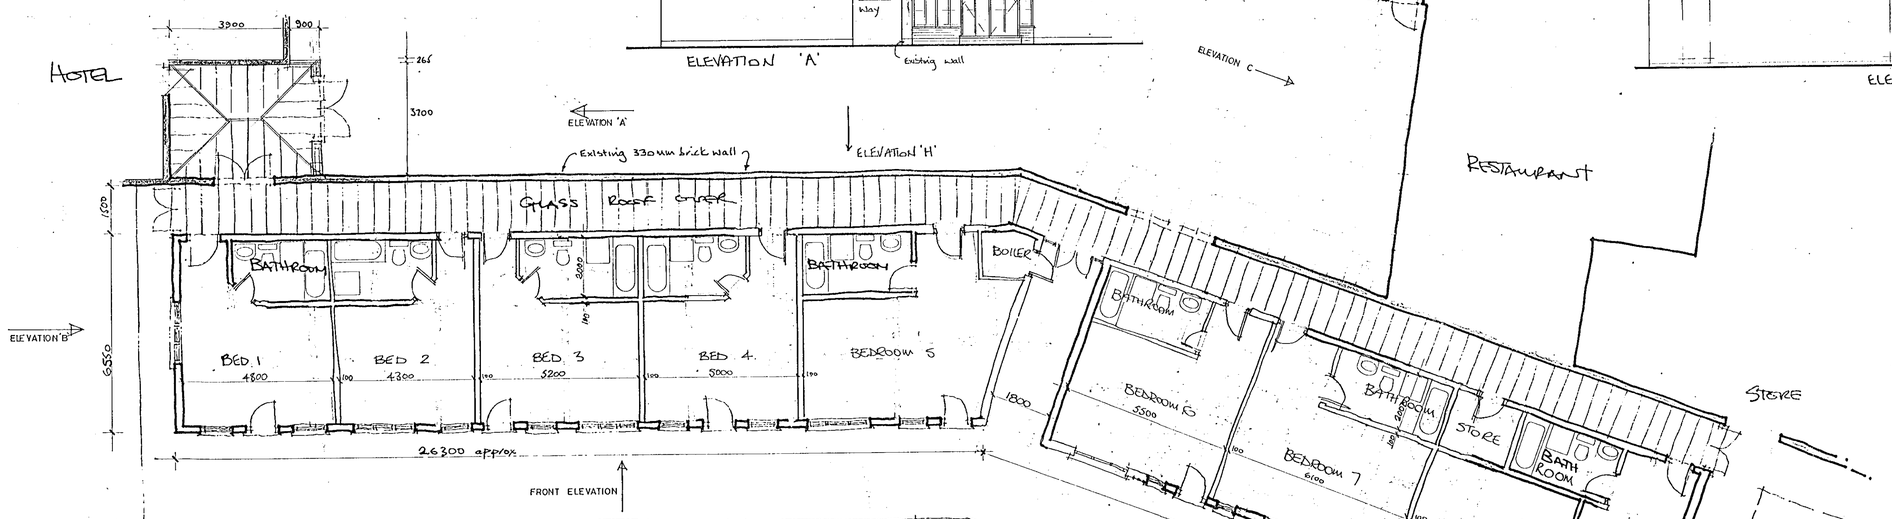

PLAN.

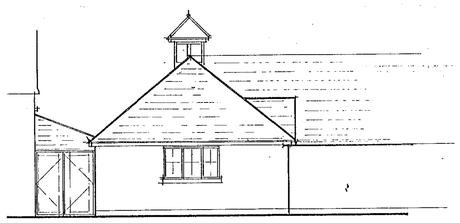

ELEVATION 'B'

POND

APPROVED

31.MAY2000* 1649

NAME MAURICE MONK ESQ

CANTLEY HOUSE HOTEL
WOKINGHAM
BERKS

JOB TITLE

BEDROOM EXTENSIONS PLANS & ELEVATIONS

09/9/00

DRAWING TITLE

SCALE 1:100 DRAWN

DATE JAN 98 DWG NO M/6483A Jan 00 Amended 09/9/00

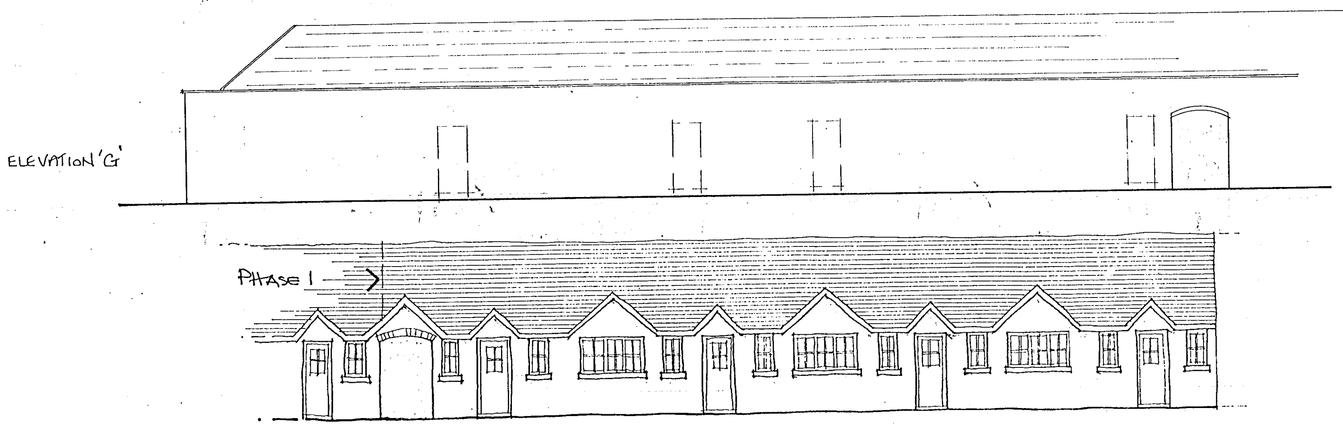

ELEVATION . E



ELEVATION A.

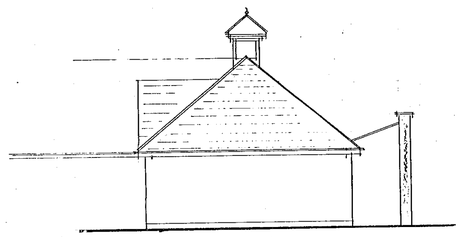

ELEVATION 'D'

G

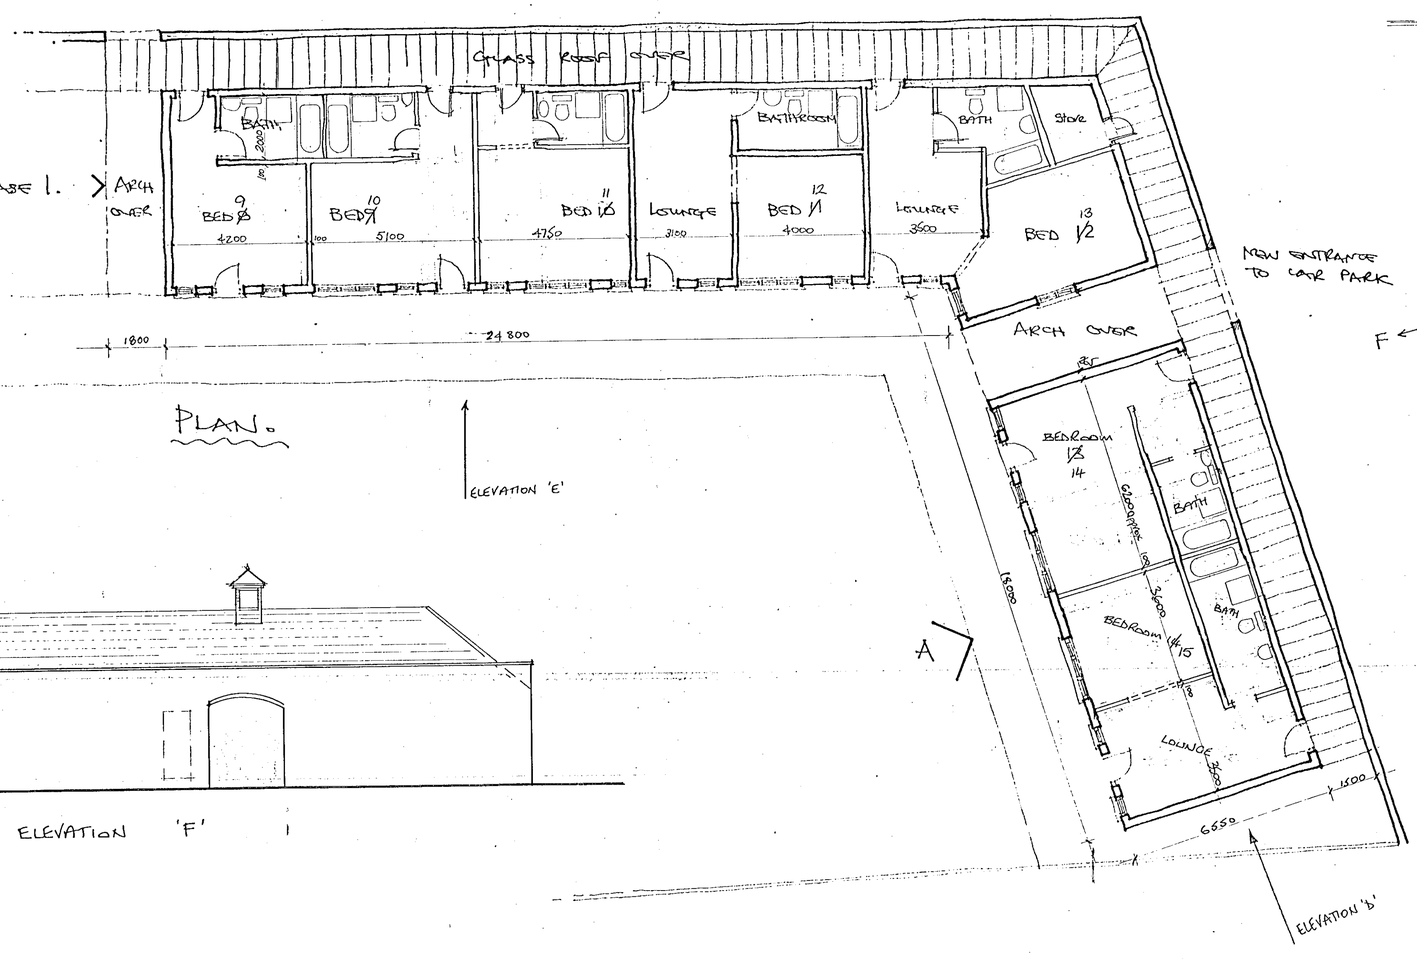

ELEVATION 'F'

APPROVED

31.MAY2000* 1649

NAME	MAURICE MONK
	CANTLEY HOUSE HOTEL WOKINGHAM
TITLE	BERKS
	BEDROOM EXTENSIONS PLANS & ELEVATIONS
JOB TITLE	
SCALE	1:100
DATE	Feb 98 drawn HEM
DWG NO	N/648/1 A

12/9/00.

No 28 WARD

TWYFORD ROAD

BM 55·14m

54·9m

Farm Cottages

Track

Pond

CAR PARK

Cantley

PHASE 2

Pond

CANTLEY HOUSE HOTEL

PART 1 REGISTER

Allow 1m to far edge of car parking

NB: EXISTING PARKING-54 SPACES

15 No ADDITIONAL SPACES 4.8m x 2.4m each space

56·4m

BM 56·74m

MATTHEWSGREEN ROAD

57·6m

El Sub Sta

57·0m

60·0m

MILTON ROAD

The Lodge

BM 62·54m

61·5m

MARTINS DRIVE

MARTINS DRIVE

TITLE: CANTLEY HOUSE HOTEL WOKINGHAM

DATE MARCH 1998 REV A OCT'98

DWG TITLE: SITE PLAN

SCALE : 1:500@A1/A3

APPROVED

1649

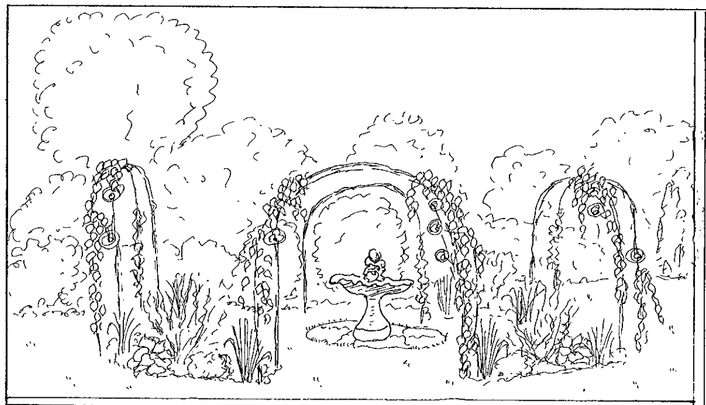

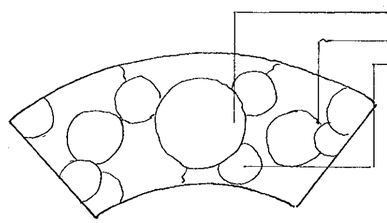

CORYLUS MAXIMA 'PURPUREA'
PHORMIUM 'BRONZE BABY'
ALCHEMILLA MOLLIS

MIXED SPRING BEDDING
TULIPA 'GOLDEN ARTIST'
ANEMONE BLANDA
PANSIES

CLIMBERS
ROSA 'LORD BYRON'
ROSA 'WARM WELCOME'
SOLANUM JASMINOIDES

Planting for archway flowerbed

New building

NEW PLANTING OF BETULA UTILIS TO MATCH EXISTING TREES

HEDGE OF LAVENDULA 'VERA'

LOW WALL

ARCHWAY PLANTING TO MATCH ARCH AT WEST END OF HOTEL

LAVENDER WALKWAY

EXISTING PRUNUS

RANDOM PAVED WALKWAY

EXISTING BETULA UTILIS

Pond

LAVENDER WALKWAY

ROUTE TO ARCHWAY FOUNTAIN ON WEST LAWN

HEDGE OF LAVENDULA VERA ROUND POND

MIXED NATIVE PLANTING
FRANGULA ALNUS
FAGUS SYLVATICA
PRUNUS SPINOSA
MALUS SYLVESTRIS
ROSA CANINA
CRATAEGUS MONOGYNA
CORYLUS AVELLANA
ILEX AQUIFOLIUM

PLANNING SERVICES	RPT
POL	TLS
DC	ENF
APP	
CS	
07 NOV 2000	
COPIES TO:	ACK:
	FILE:

N

TAMARISK GARDEN DESIGN

Baggage Chute
Ashampstead Common
West Berkshire RG8 8QS
Fax: 01635 203354
Tel: 01635 201339

CAROLINE BUTLER
(dip. EGS)
MARY CHOWN
(dip. EGS)

Project: CAWLEY HOUSE HOTEL WOKINGHAM

Title: PLANTING PLAN FOR EAST LAWN

Drawing No:	Date:	Drawn by:
2010	12/10/00	CAB

Scale: 1:200

Revision:

©Mary Chown & Caroline Butler
All measurements to be checked on

TPR 181

No 28 WARD

TWYFORD ROAD

MATTHEWSGREEN ROAD

MILTON ROAD

MARTINS DRIVE

MARTINS DRIVE

BM 55·14m

54·9m

Farm Cottages

56·4m

BM 56·74m

57·6m

El Sub Sta

57·0m

60·0m

61·5m

The Lodge

BM 62·54m

Track

Pond

CAR PARK

PHASE 2

PHASE 1

Cantley

Pond

CANTLEY HOUSE HOTEL

Allow 1m to Rr edge of car parking

NB:
EXISTING PARKING-54 SPACES

10 No ADDITIONAL SPACES
4·8m x 2·4m each space

31.MAY2000* 1649

TITLE: CANTLEY HOUSE HOTEL
WOKINGHAM

DATE MARCH 1998 REV A OCT'98

DWG TITLE: SITE PLAN

SCALE : 1:500@A1/A3

APPROVED

0 10 20 30 40 50 60 70 80 90 100

29/9/00.