14 JUN 2000* 1754



Existing Elevation

Proposed.

APPROVED

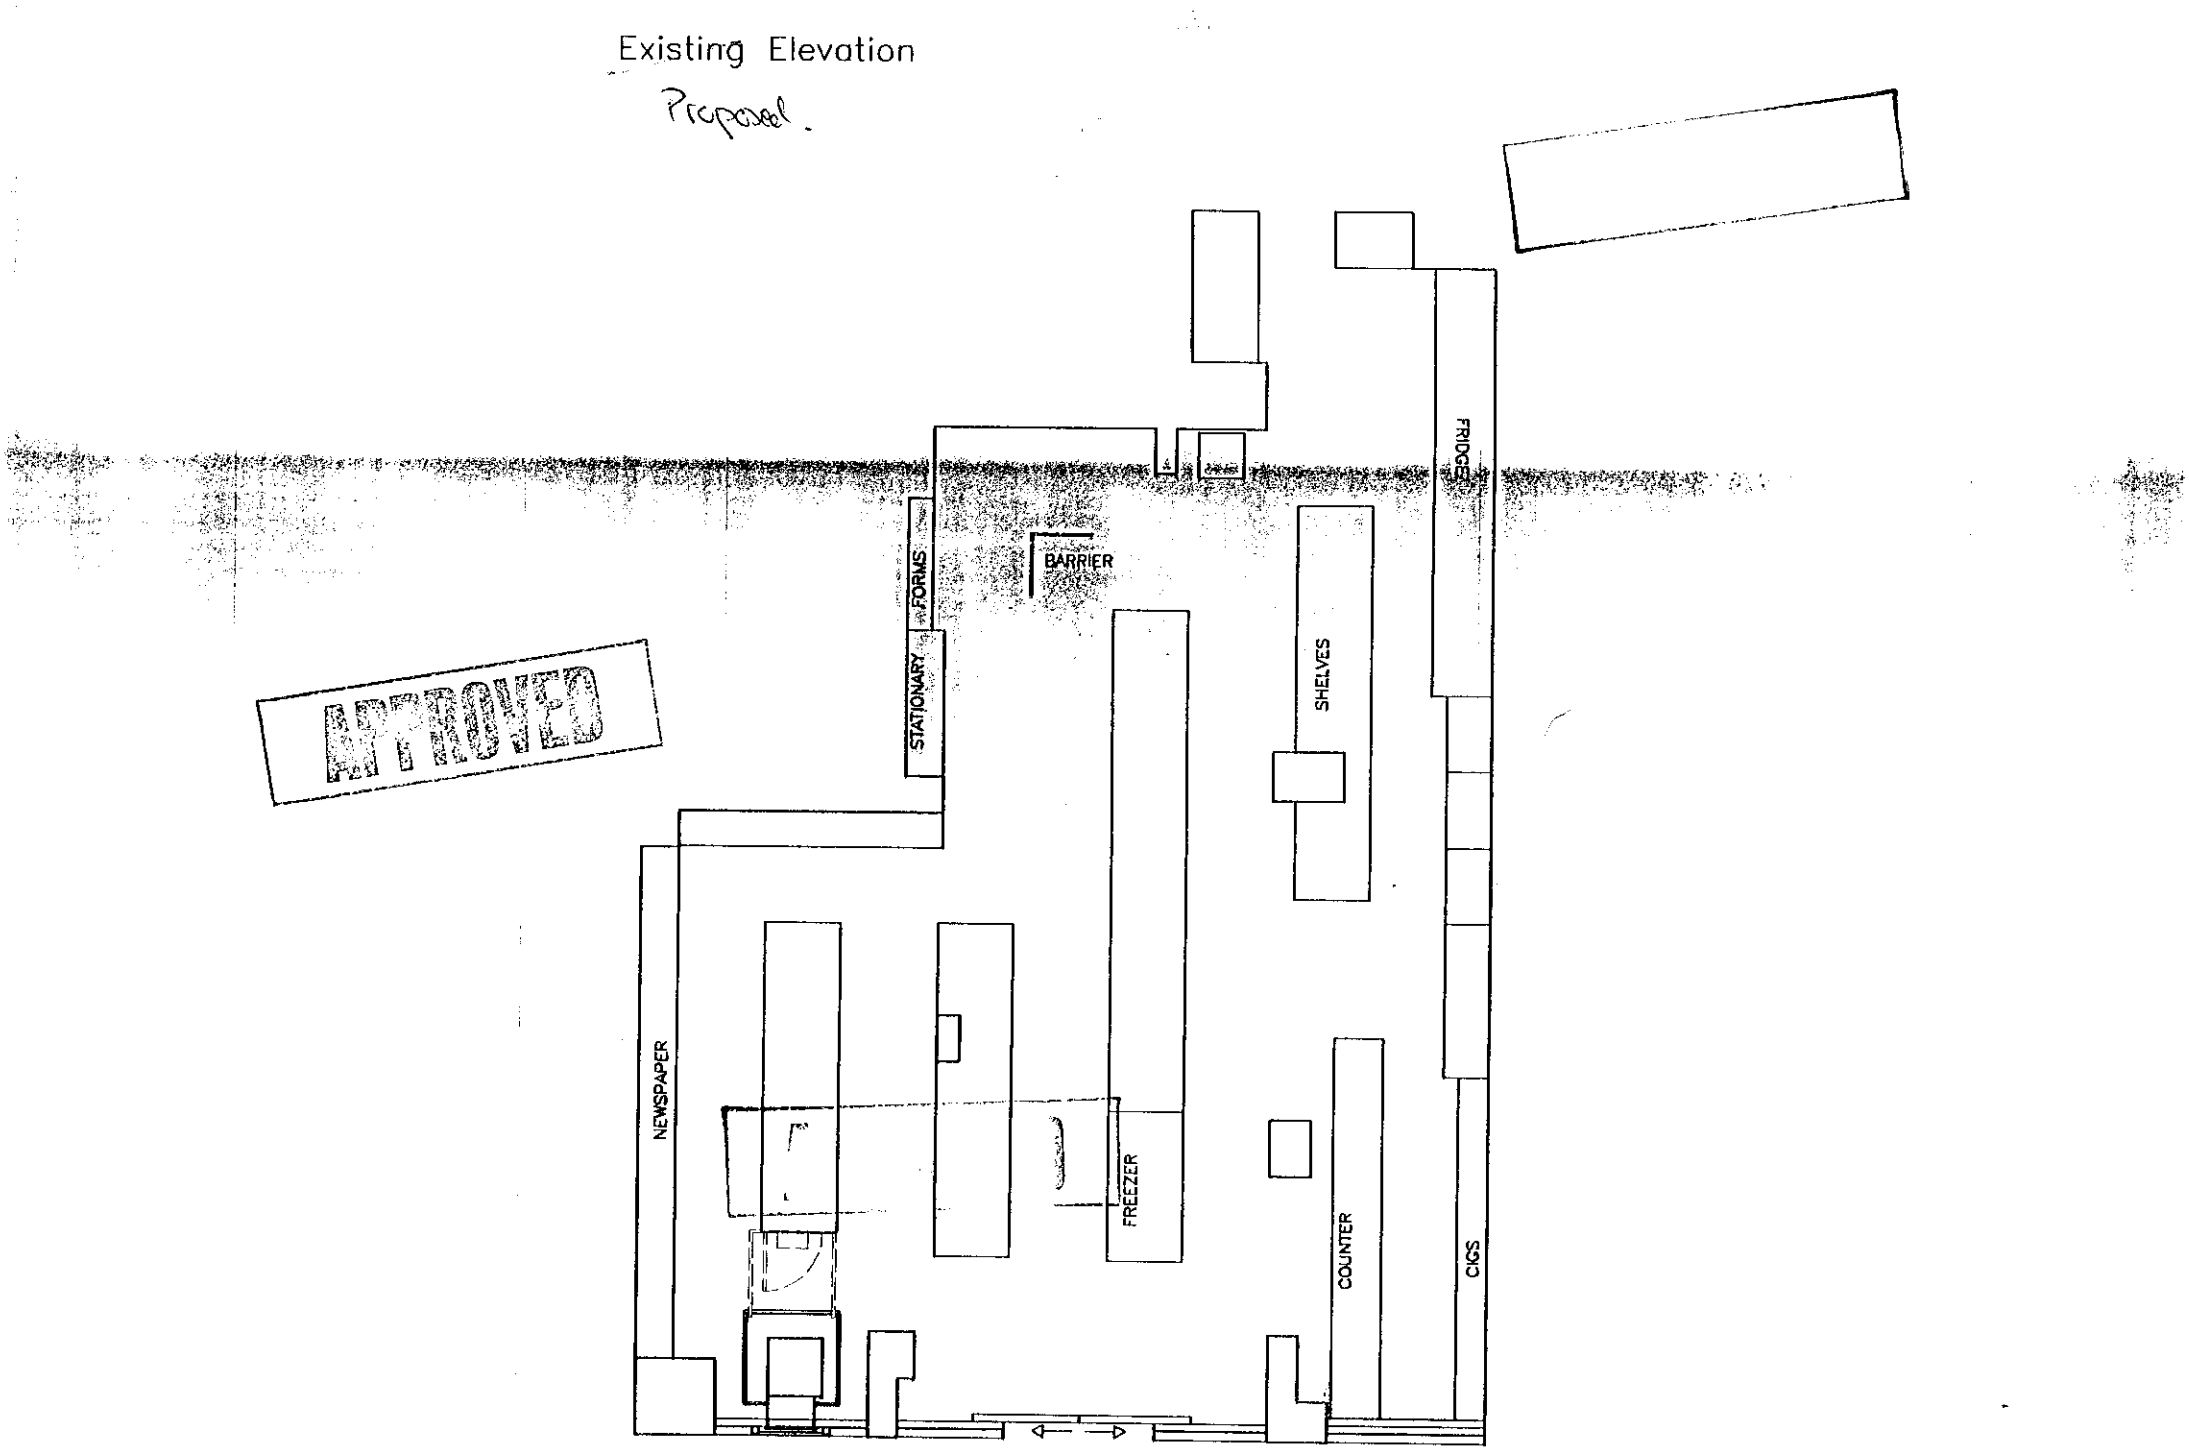

Existing Plan

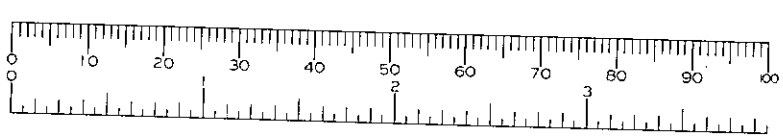

Burnet Bell

CHARTERED ARCHITECTS
PLANNING SUPERVISORS

180 Hope Street Glasgow G2 2UB
Tel: 0141-332-4066 Fax: 0141-332-1211
E-mail:burnetbell@dial.pipex.com
Member of Intercity Design Group

job title
HALIFAX PLC
POCL Programme
London Road SPSO
107 London Road

description
Proposed Plans and Elevation

drawn: R. Barclay	job no: 2000:11
check: D. Dewar	element: (0-)
scale: 1:100	drg. no.: 2 rev:
date: June 2000	
code: WS4\2000:11\	

14 JUN 2000 * 1754



Existing Elevation

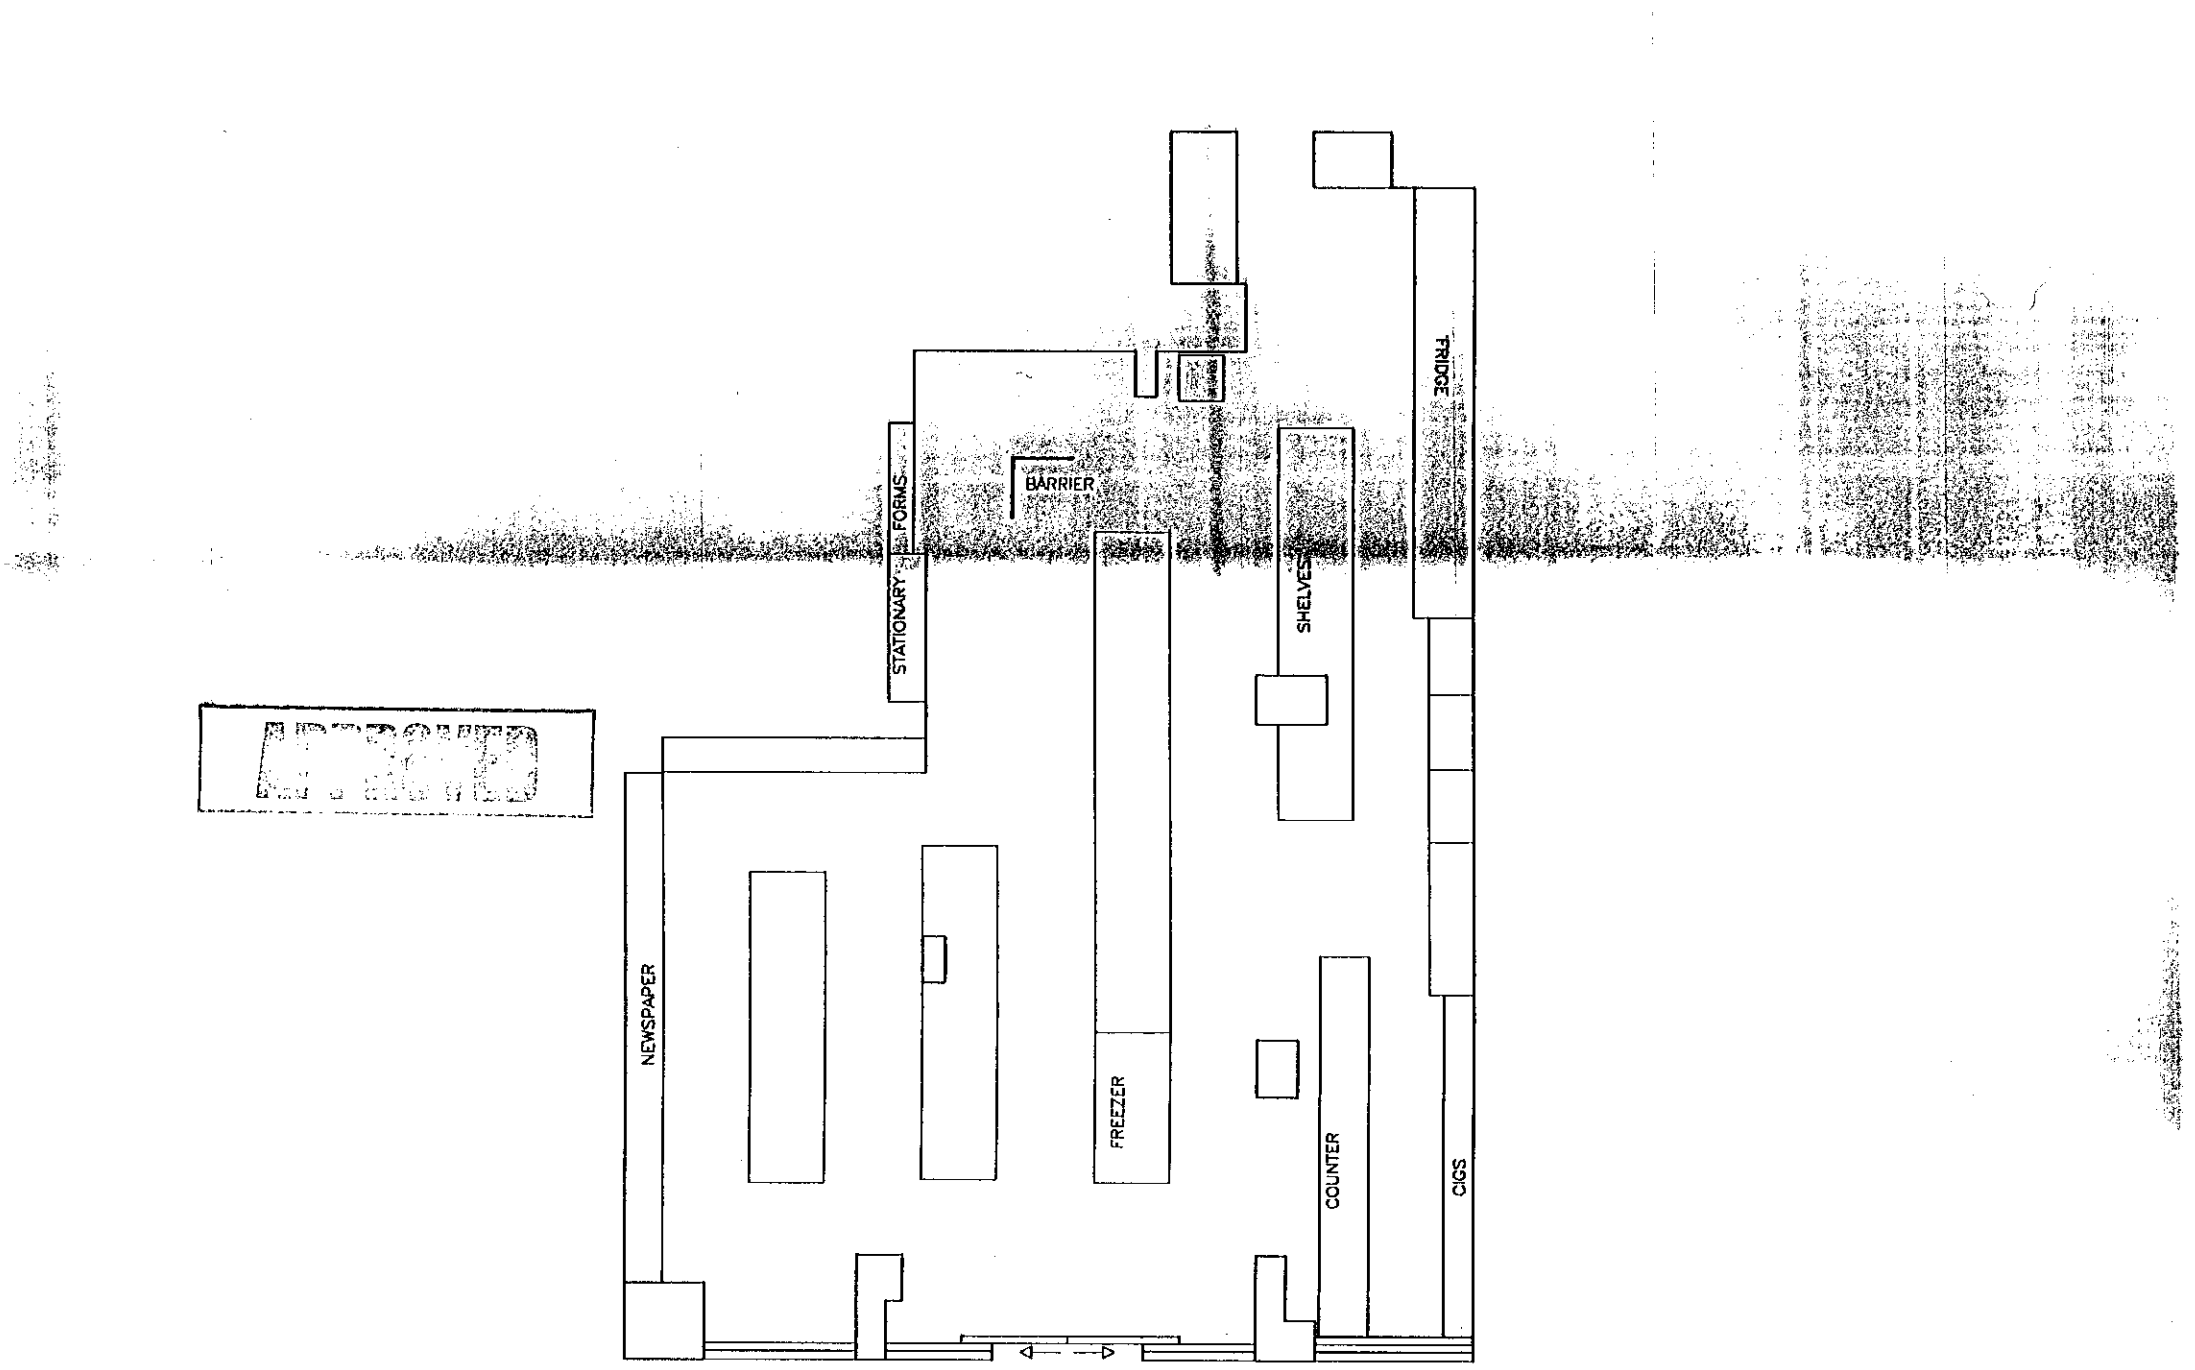

Existing Plan

Burnet Bell
CHARTERED ARCHITECTS
PLANNING SUPERVISORS
180 Hope Street Glasgow G2 2UB
Tel: 0141-332-4066 Fax: 0141-332-1211
E-mail:burnetbell@dial.pipex.com
Member of Intercity Design Group

job title
HALIFAX PLC
POCL Programme
London Road SPSO
107 London Road

description
Existing Plans and Elevation

drawn: R. Barclay	job no: 2000:11
check: D. Dewar	element: (0-)
scale: 1:100	drg. no: 1 rev
date: June 2000	
code: WS4\2000:11\	