14.JUN.2000* 1755

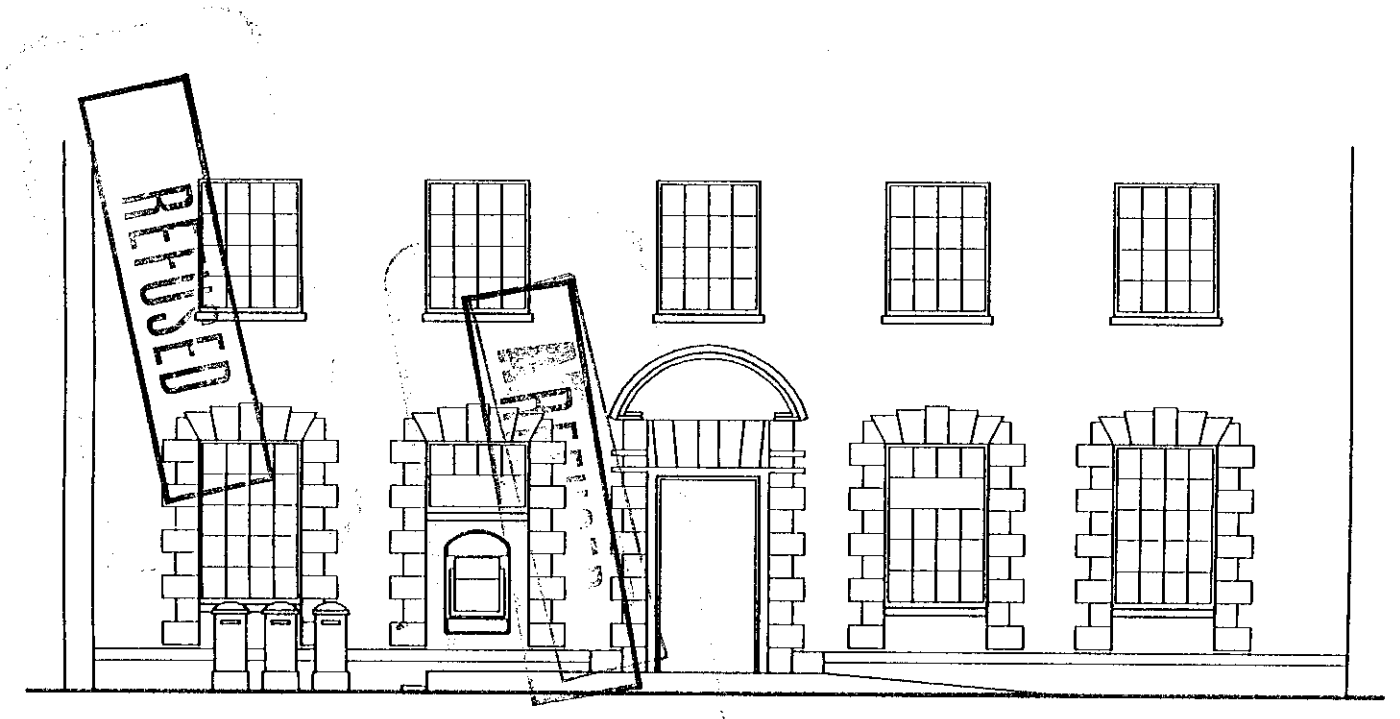

Proposed Elevation

Existing window cill raised to new level with ATM surround formed in brick to match existing

Existing plot extended

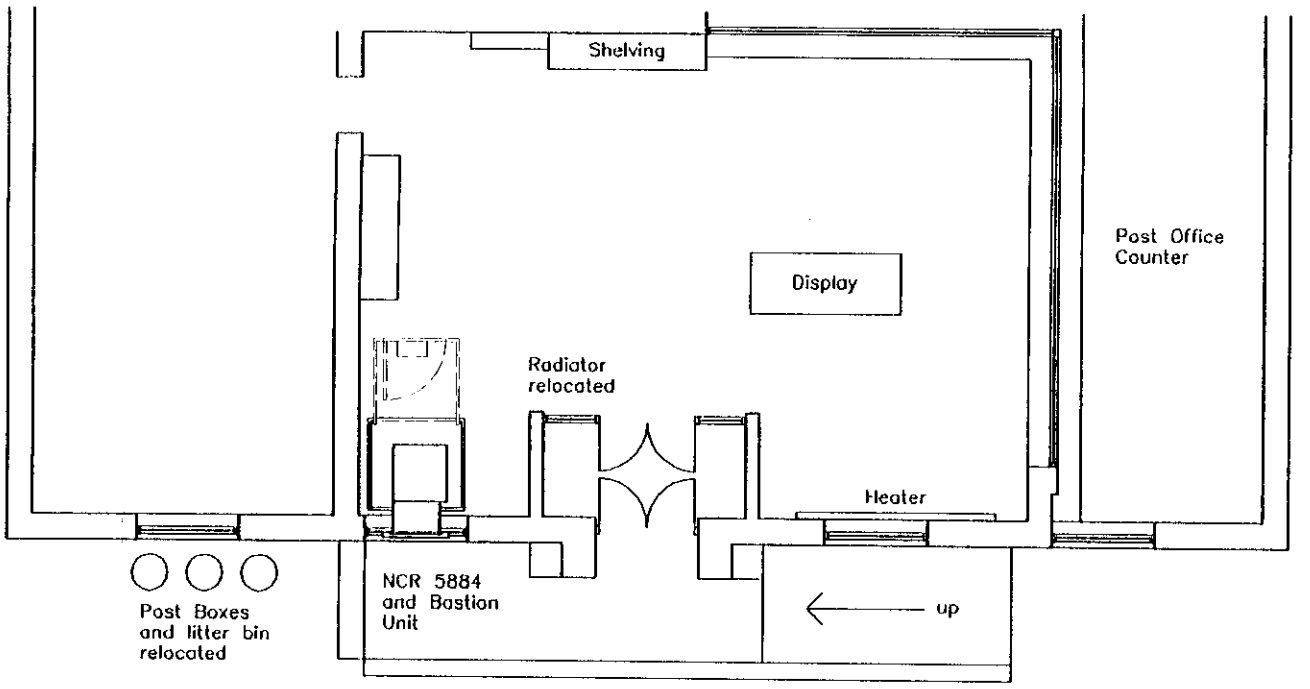

Proposed Plan

Platform extended and new steps formed

Burnet Bell

CHARTERED ARCHITECTS
PLANNING SUPERVISORS

180 Hope Street Glasgow G2 2UB
Tel: 0141-332-4066 Fax: 0141-332-1211
E-mail:burnetbell@dial.pipex.com
Member of Intercity Design Group

job title
HALIFAX PLC
POCL Programme
Wokingham BO
16 Broad Street

description
Proposed Plan and Elevation

drawn S.Buchanan	job no 2000:11
check D.Dewar	element (0-)
scale 1:100	drg. no. 2 rev
date May 2000	
code WS4\2000:11\	

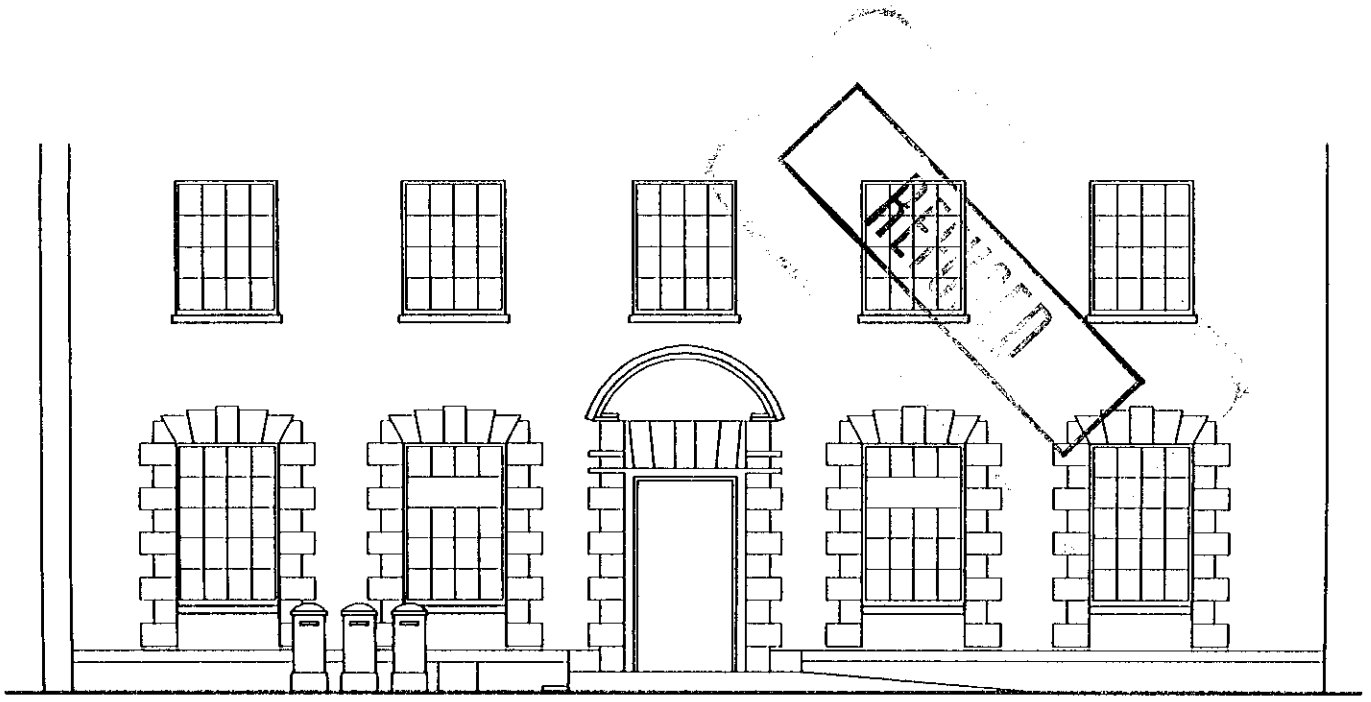

Existing Elevation

14.JUN.2000* 1755

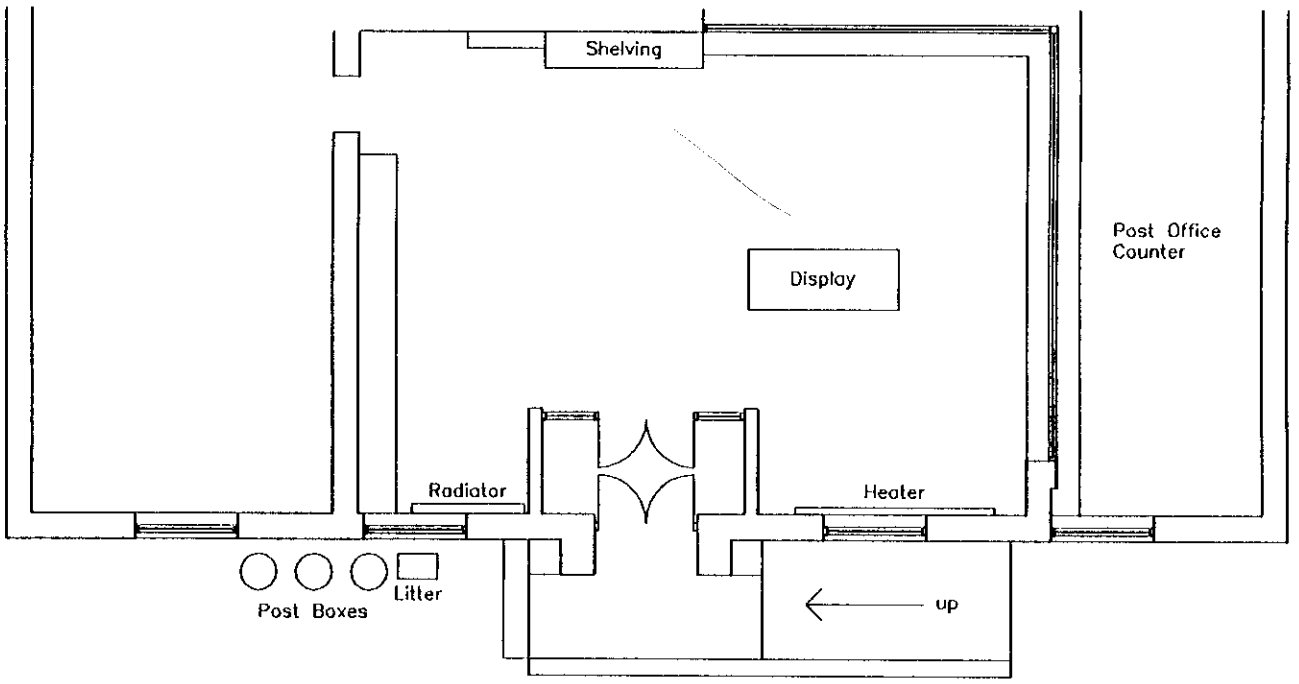

Existing Plan

Burnet Bell

CHARTERED ARCHITECTS
PLANNING SUPERVISORS

180 Hope Street Glasgow G2 2UB
Tel: 0141-332-4066 Fax: 0141-332-1211
E-mail:burnetbell@dial.pipex.com
Member of Intercity Design Group

job title
HALIFAX PLC
POCL Programme
Wokingham BO
16 Broad Street

description
Existing Plan and Elevation

drawn S.Buchanan	job no 2000:11
check D.Dewar	element (0-)
scale 1:100	drg. no. 1 rev
date May 2000	
code WS4\2000:11\	