



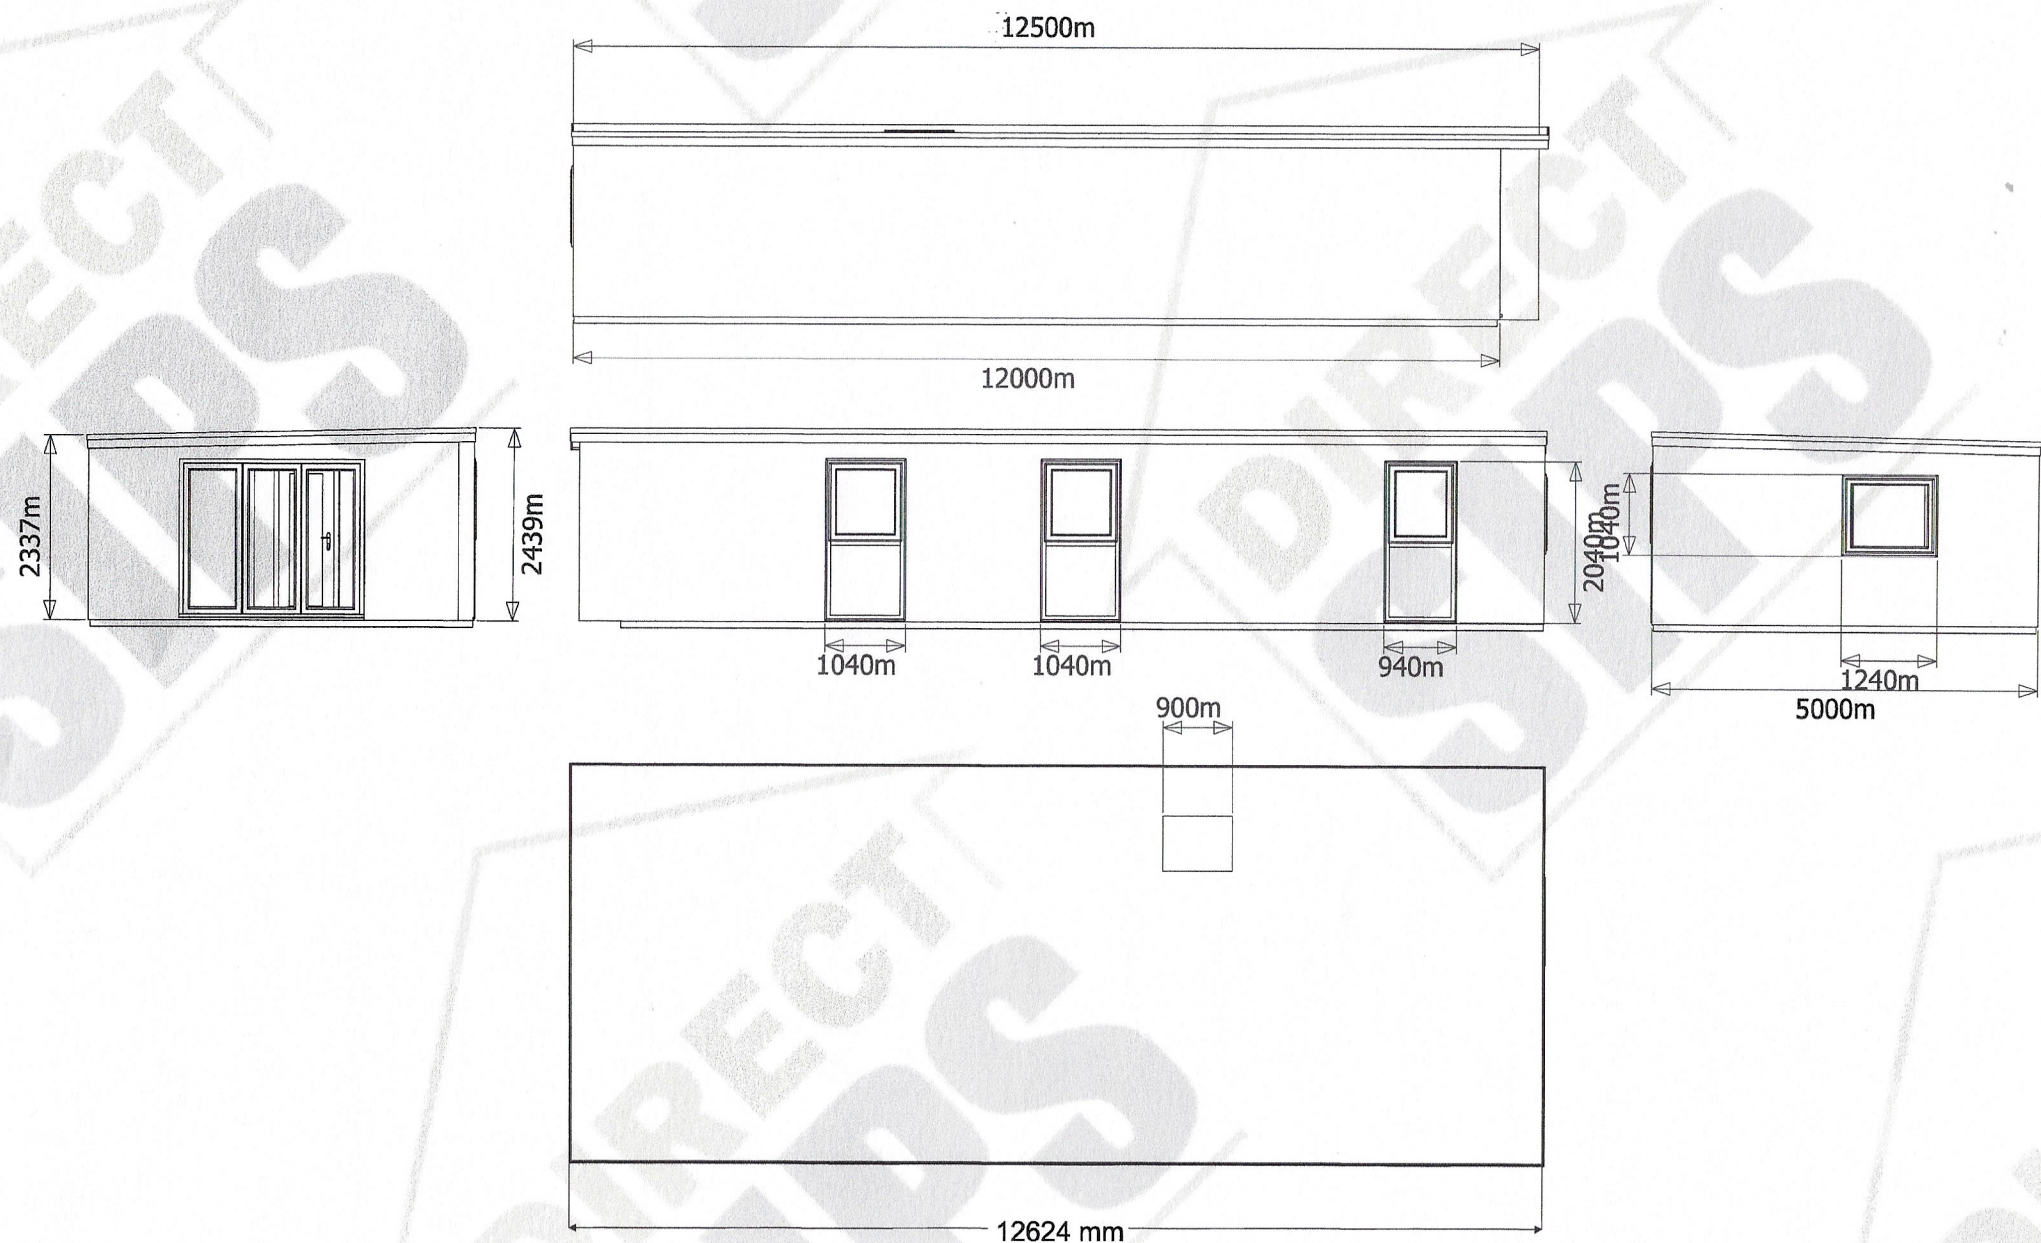

Key

- 72mm SIPs Wall
- 98mm SIPs Wall
- 122mm SIPs Wall
- Opening
- Timber

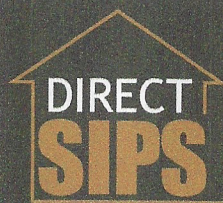

TEL . 01254 957251

Client/Company :-

Lynch v1...

Drawing Title :-

PROPOSED

1:100 @ A3

Finished Size (mm)	12000 x 5000	Drawn By	Checked By
SIP Size (mm)	11920 x 4920	PL	AA
Scale	Project No	Model Type	Version
	2027	annex	V1

Ensure all info has been checked before sign-off.

Signed.....

Print Name.....



Door sizes include fitting tolerance
 Building will be larger when finished by approximately 80-100mm
 147mm Walls
 147mm Roof

