


south elevation

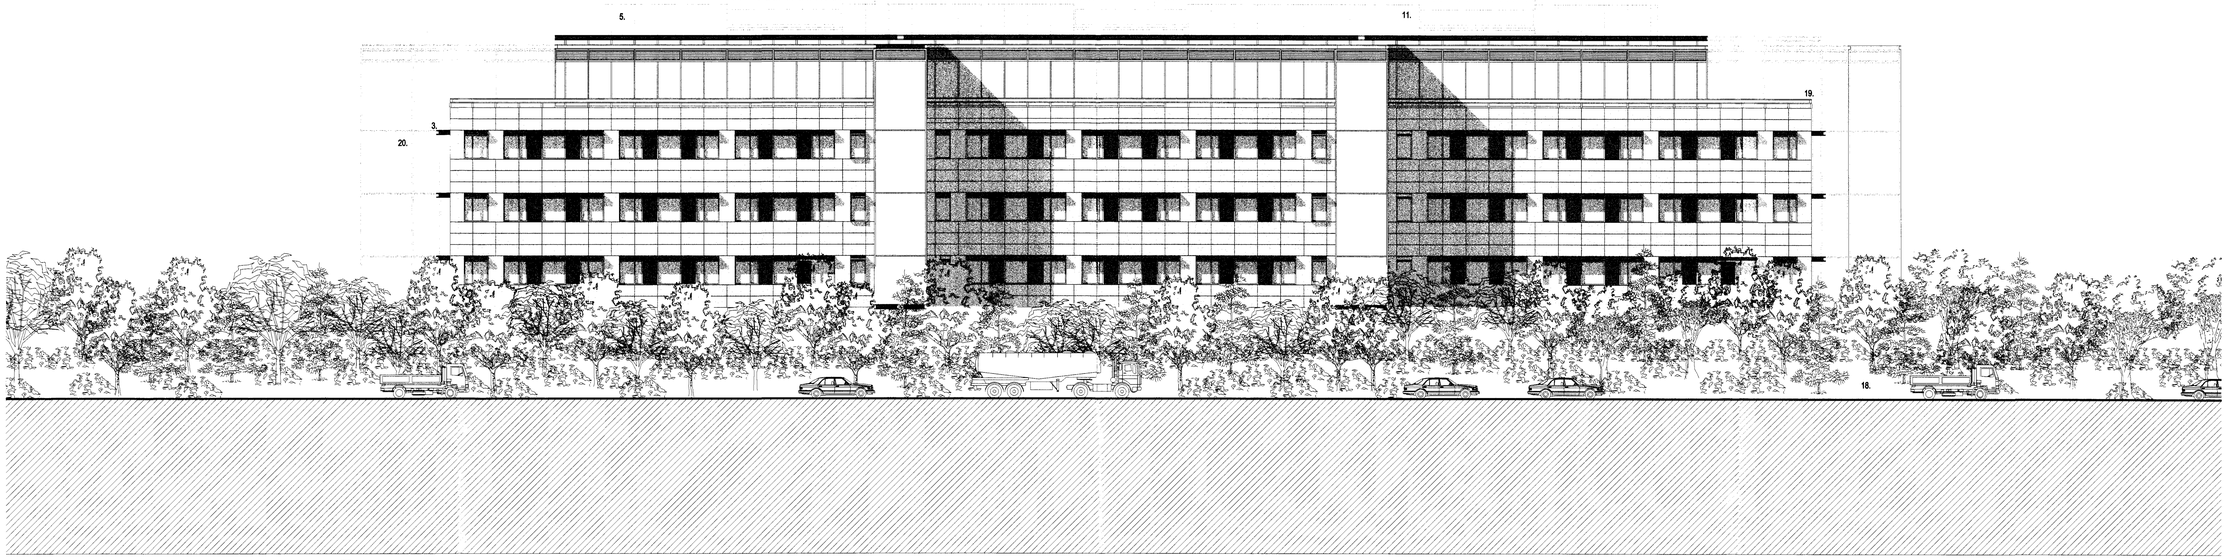


west elevation

0 1 2 3 4 5 10

1. PVF2 Metal Rainscreen Cladding ( RAL 9006 White Alumininium Colour )
2. P.P.C. aluminium window units (M.I.O. Gun Metal Grey Paint Finish).
3. Galvanised m/s Brise Soleil ( M.I.O. Silver Paint Finish )
4. Opaque glazed Spandrel panel.
5. Plant Screening PVF2 Metal Rainscreen Cladding ( RAL 9006 White Alumininium Colour )
6. Galvanised m/s Architectural screen (M.I.O. Silver Paint Finish).
7. P.P.C. aluminium curtain wall system (Gun Metal Grey).
8. Glazed revolving entrance door.
9. HV & LV switchroom enclosure PVF2 Metal rainscreen Cladding
10. Rooflight Brise Soleil (Natural Anodised Finish).
11. Blue Ceramic Tile Staircase Wall with pre-cast concrete stairs
12. Pedestrian handrail & vehicle impact rail (M.I.O. Silver Paint Finish).
13. Retaining wall.
14. Car park entrance ramp.
15. Landscape screen.
16. Undercroft car parking levels.
17. Roadway up to entrance level.
18. Earth bund.
19. Galvanised m/s channel to parapet (M.I.O. Silver Paint Finish).
20. Glazed stair lobby.
21. Profiled steel roof over entrance atrium.

# GREENPARK PLOT 12
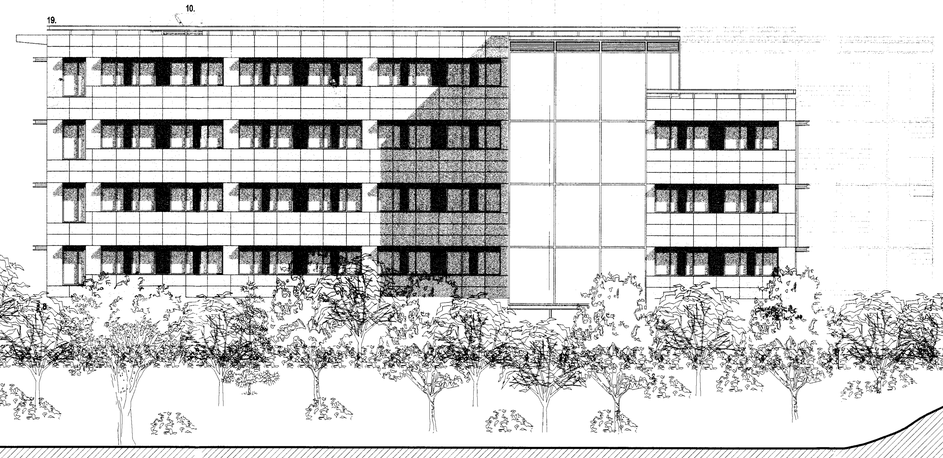
## south & west elevations

drawing no:
P010 a
date:
5th January 2000

h+k