10cm SCALE WITH CAUTION use both scale bars to check for reduction or distortion

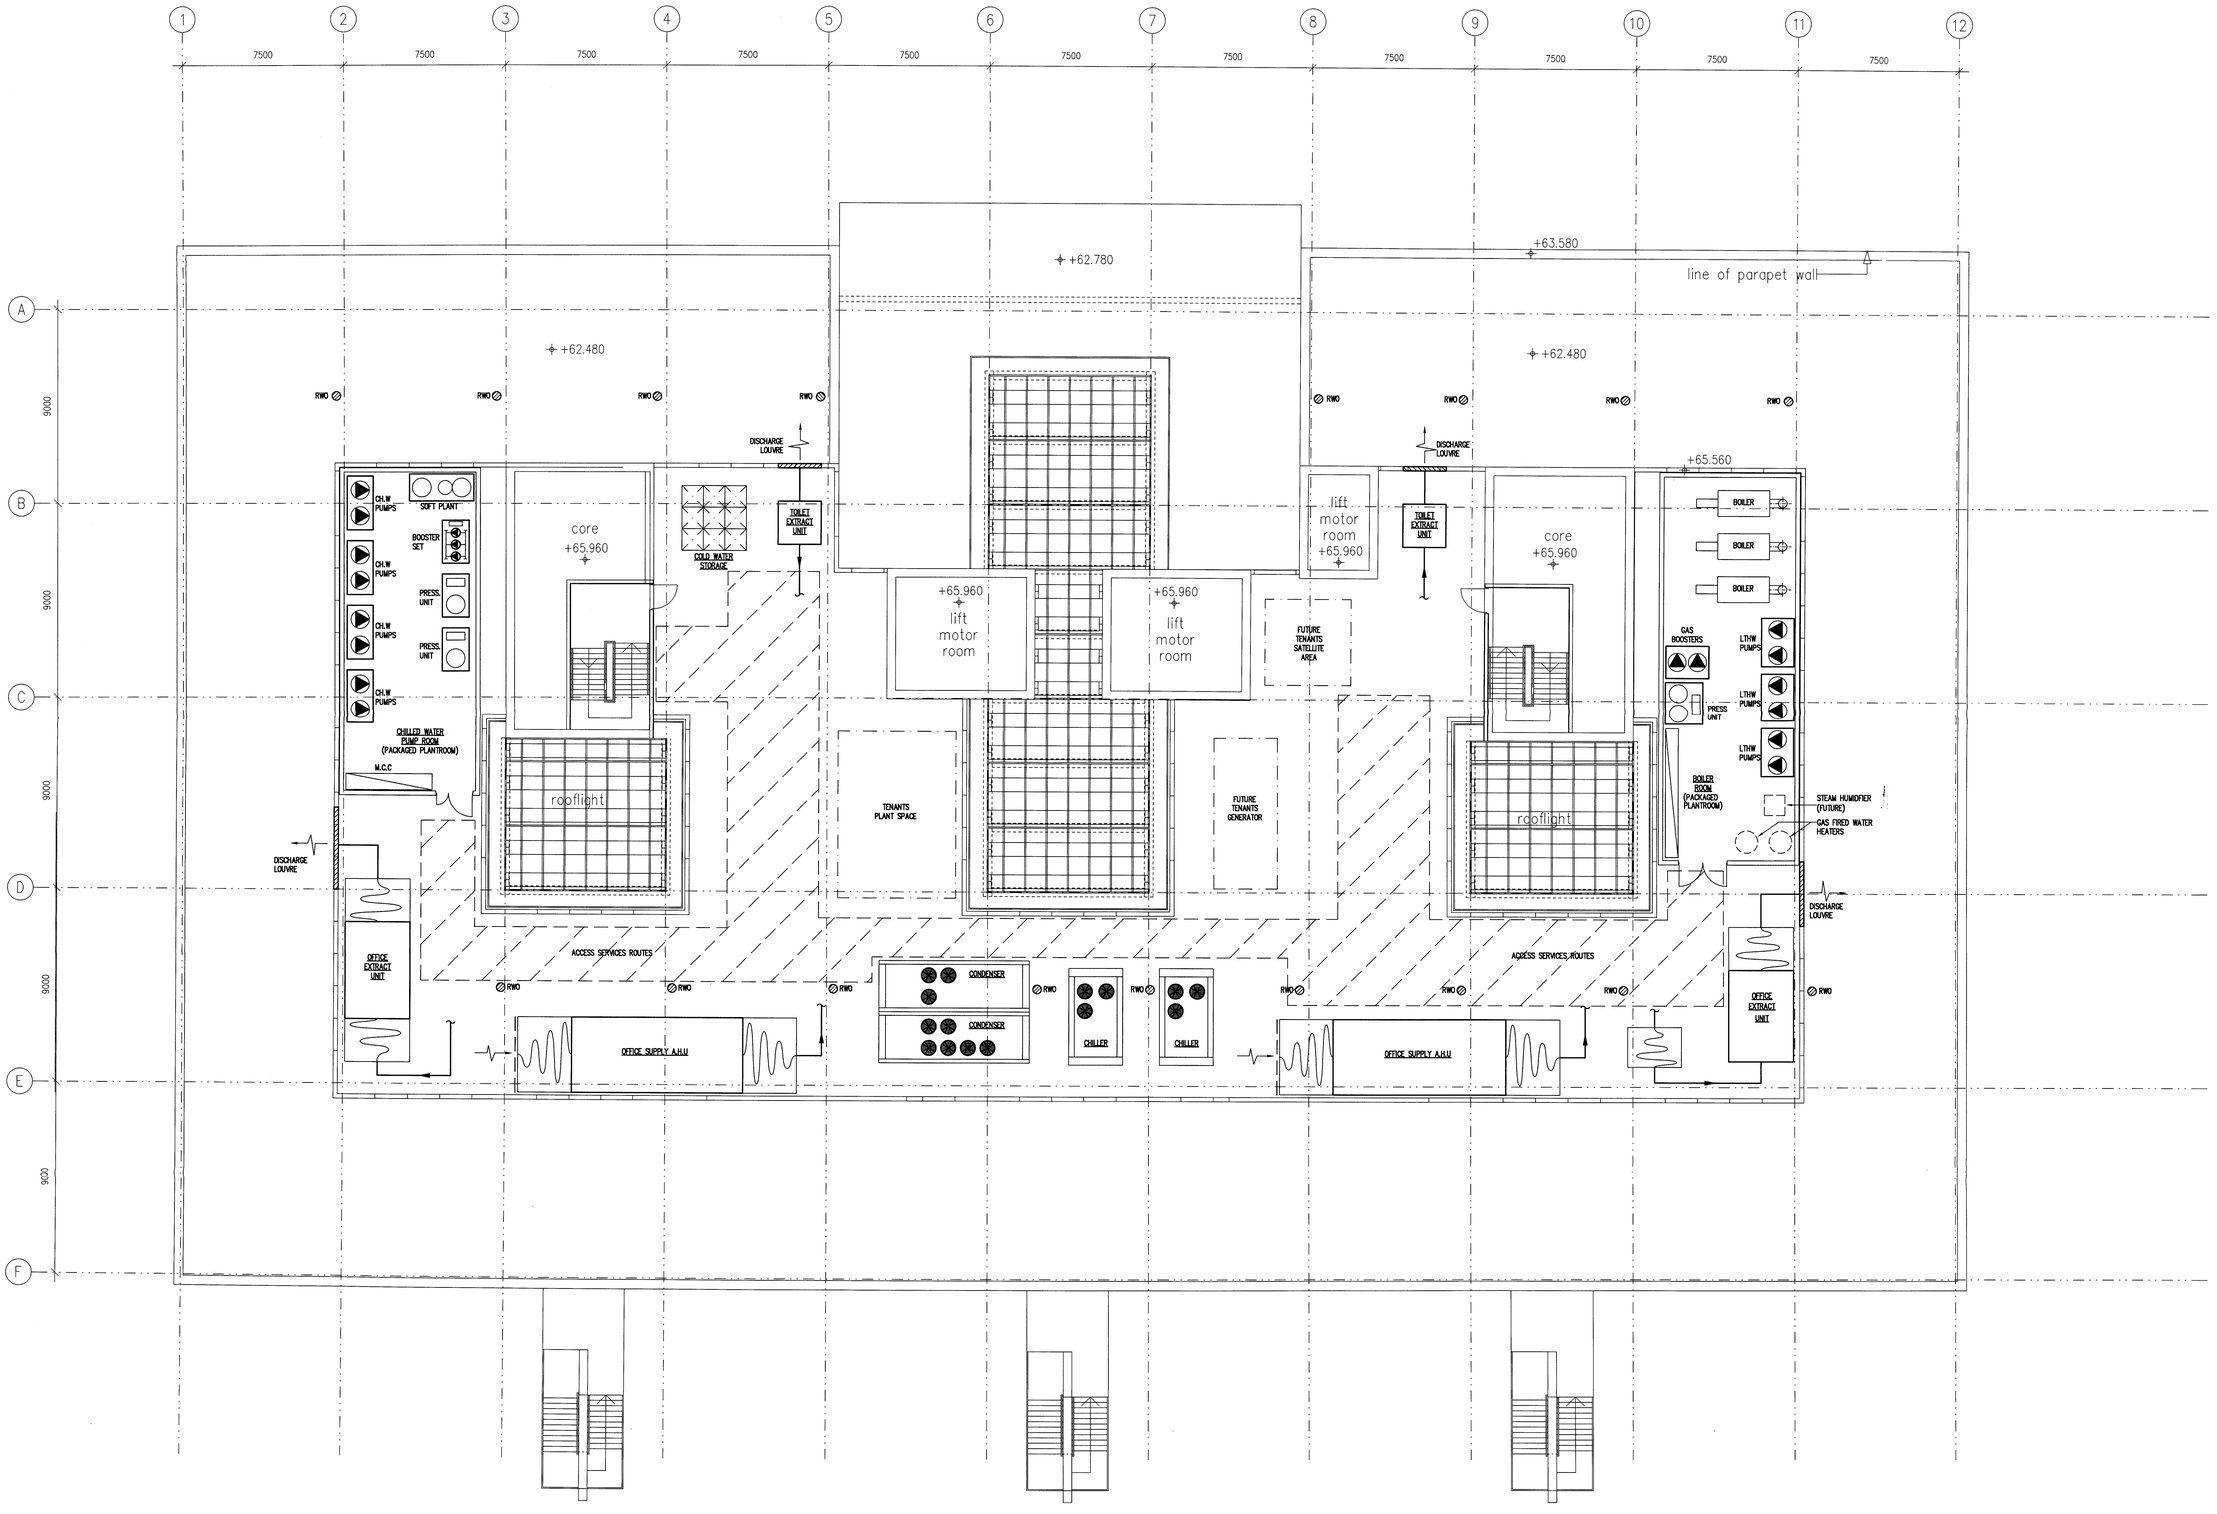

CAD ORIGINAL – NOT TO BE MODIFIED BY HAND

Revisions

This Drawing shall be issued only for the purpose intended

Index	Description	Drawn & Chk by	Rev'd by	Date
	SCHEME DESIGN	C.B.		DEC 99

NOTES

1. 3.5M CLEAR FROM FINISHED ROOF LEVEL TO UNDERSIDE OF PACKAGED PLANTROOMS AND TOP OF PLANT SCREENING/LOUVRES.

Architect

H.O.K. INTERNATIONAL LTD.

Client

PRUDENTIAL PORTFOLIO MANAGERS

SCHEME DESIGN ISSUE

HOARE LEA &PARTNERS
CONSULTING ENGINEERS

Auchinleck House, Five Ways, **Birmingham** B15 1DP. Tel: 0121-643 6331
140 Aztec West Business Park, Almondsbury, **Bristol** BS12 4TX. Tel: 01454-201020
Charterhouse,Links Business Pk, St Mellons, **Cardiff** CF3 0LT. Tel: 01222-777985
28 Stafford Street, **Edinburgh** EH3 7BD. Tel: 0131220-3306
Aztec House, 6 Myrtle Street, Douglas, **Isle of Man** IM1 1ED. Tel: 01624-611299
53 the Calls, **Leeds** LS2 7EY. Tel: 0113-2457550
York House, 45 Seymour Street, **London** W1H 5AE. Tel: 0171-890-2500
Sunlight House, Quay Street, **Manchester** M3 3JZ. Tel: 0161-834 4754
Ashleigh Court, Plympton, **Plymouth** PL7 5JZ. Tel: 01752-337733
Jansen House, 43 Commercial Road, **Poole**, Dorset BH14 0JZ. Tel: 01202-734440

Issued by LONDON

Project Title

GREENPARK READING
PLOT 12

Drawing Title

ROOF PLANTROOM LAYOUT

Project No	207789
Drawn & Checked by	C.B.
Reviewed by	
Date	DECEMBER 1999
Scale	1:100
Drawing No.	7789/ME/SD/202
Rev.	

M:\Drawings\207789\Scheme Design Issue\Mech\7789ME202.dwg SW 10