


Section A -A Through Main Atria

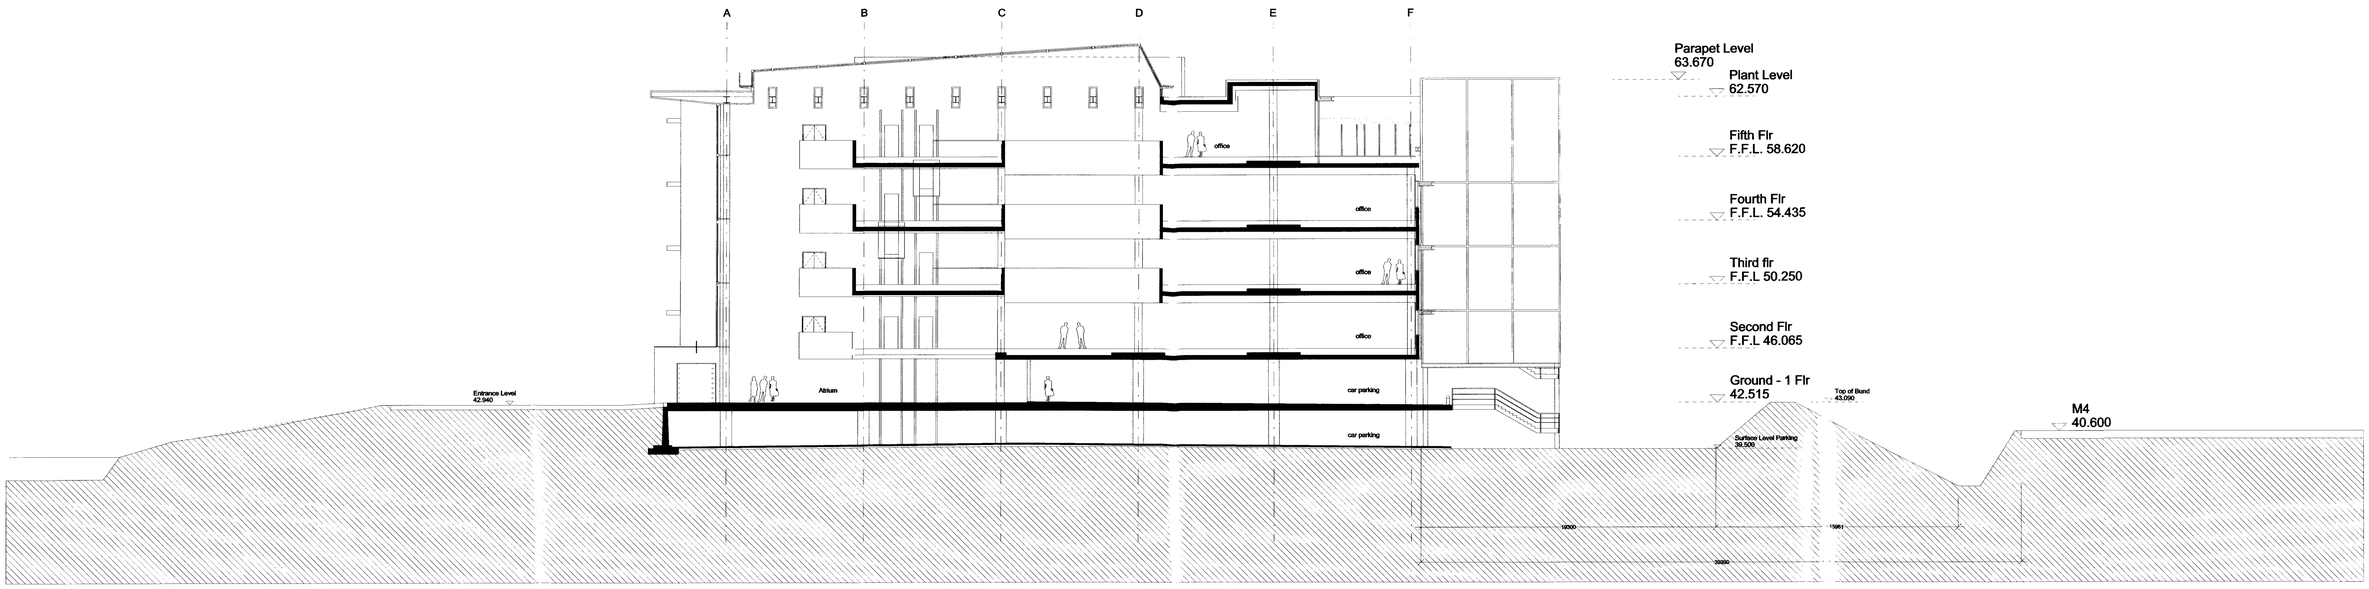


Section B - B Through Mini Atria

0 5 10 20

# GREENPARK PLOT 12

# sections

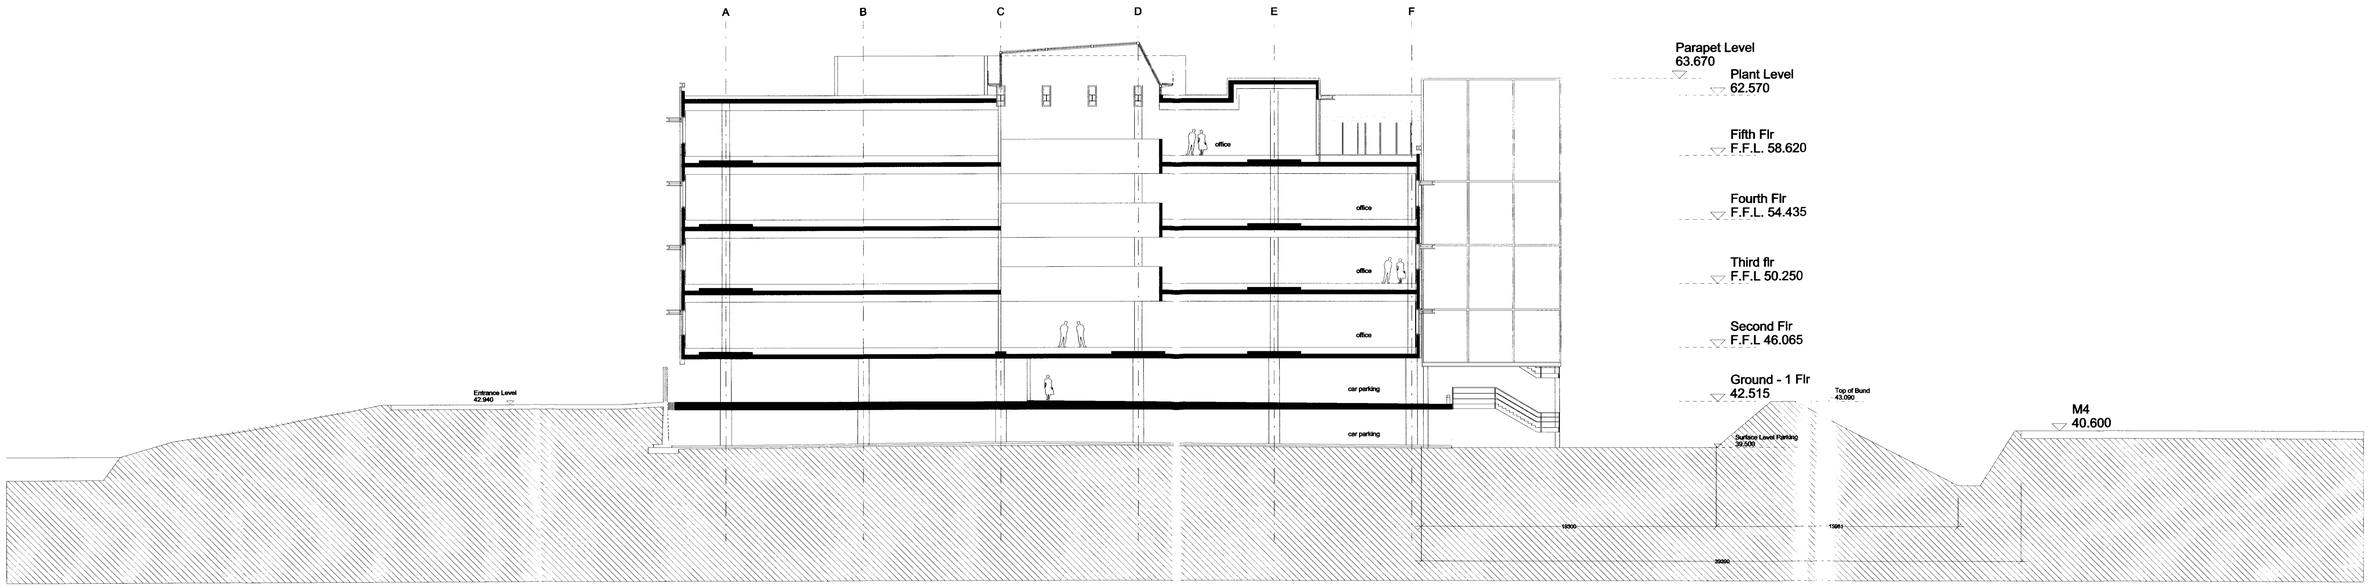drawing no:
P 025

date:
3rd April 2000

Mon Apr 03 16:43:18 2000 eric.randall - GREENPARK