

north elevation

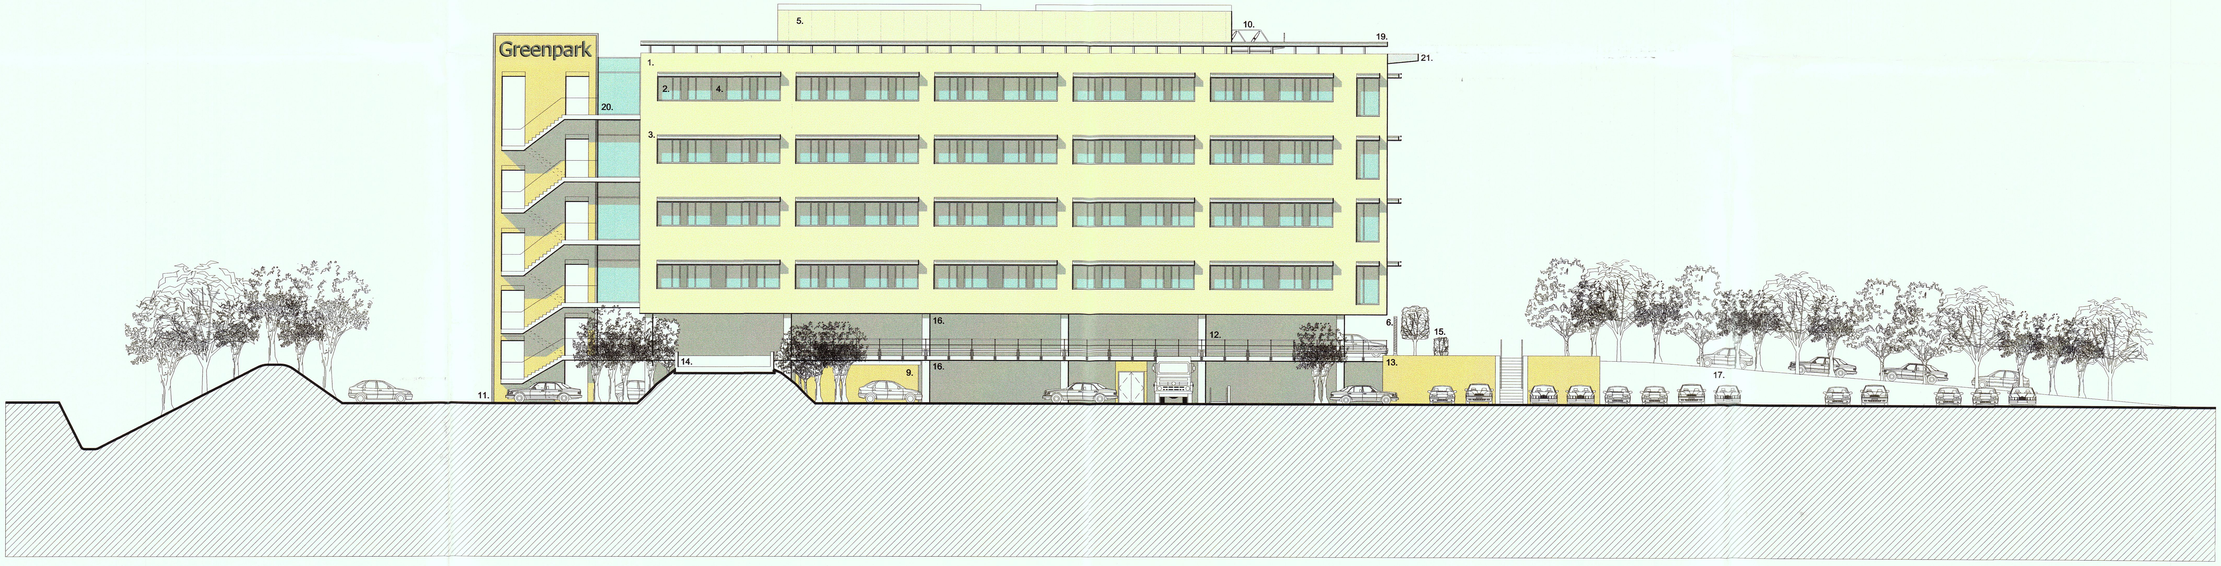

east elevation

0 1 2 3 4 5 10

1. Acrylic render finish (Light Ochre).
2. P.P.C. aluminium window units (M.I.O. Gun Metal Grey Paint Finish).
3. Galvanised m/s Brise Soleil (Silver Paint Finish).
4. Opaque glazed Spandrel panel.
5. Acrylic render finsh plant level screens (Light Ochre).
6. Galvanised m/s Architectural screen (M.I.O. Silver Paint Finish).
7. P.P.C. aluminium curtain wall system (Gun Metal Grey).
8. Glazed revolving entrance door.
9. HV & LV switchroom enclosure (Ochre).
10. Rooflight Brise Soleil (Natural Anodised Finish).
11. Acrylic render staircase fin with pre-cast concrete stairs (Ochre).
12. Pedestrian handrail & vehicle impact rail (M.I.O. Silver Paint Finish).
13. Retaining wall.
14. Car park entrance ramp.
15. Landscape screen.
16. Undercroft car parking levels.
17. Roadway up to entrance level.
18. Earth bund.
19. Galvanised m/s channel to parapet (M.I.O. Silver Paint Finish).
20. Glazed stair lobby.
21. Profiled steel roof over entrance atrium.

16.JAN.2000* 0559

GREENPARK PLOT 12

north & east elevations

drawing no:
P 0 0 9

date:
5th January 2000

h+k