


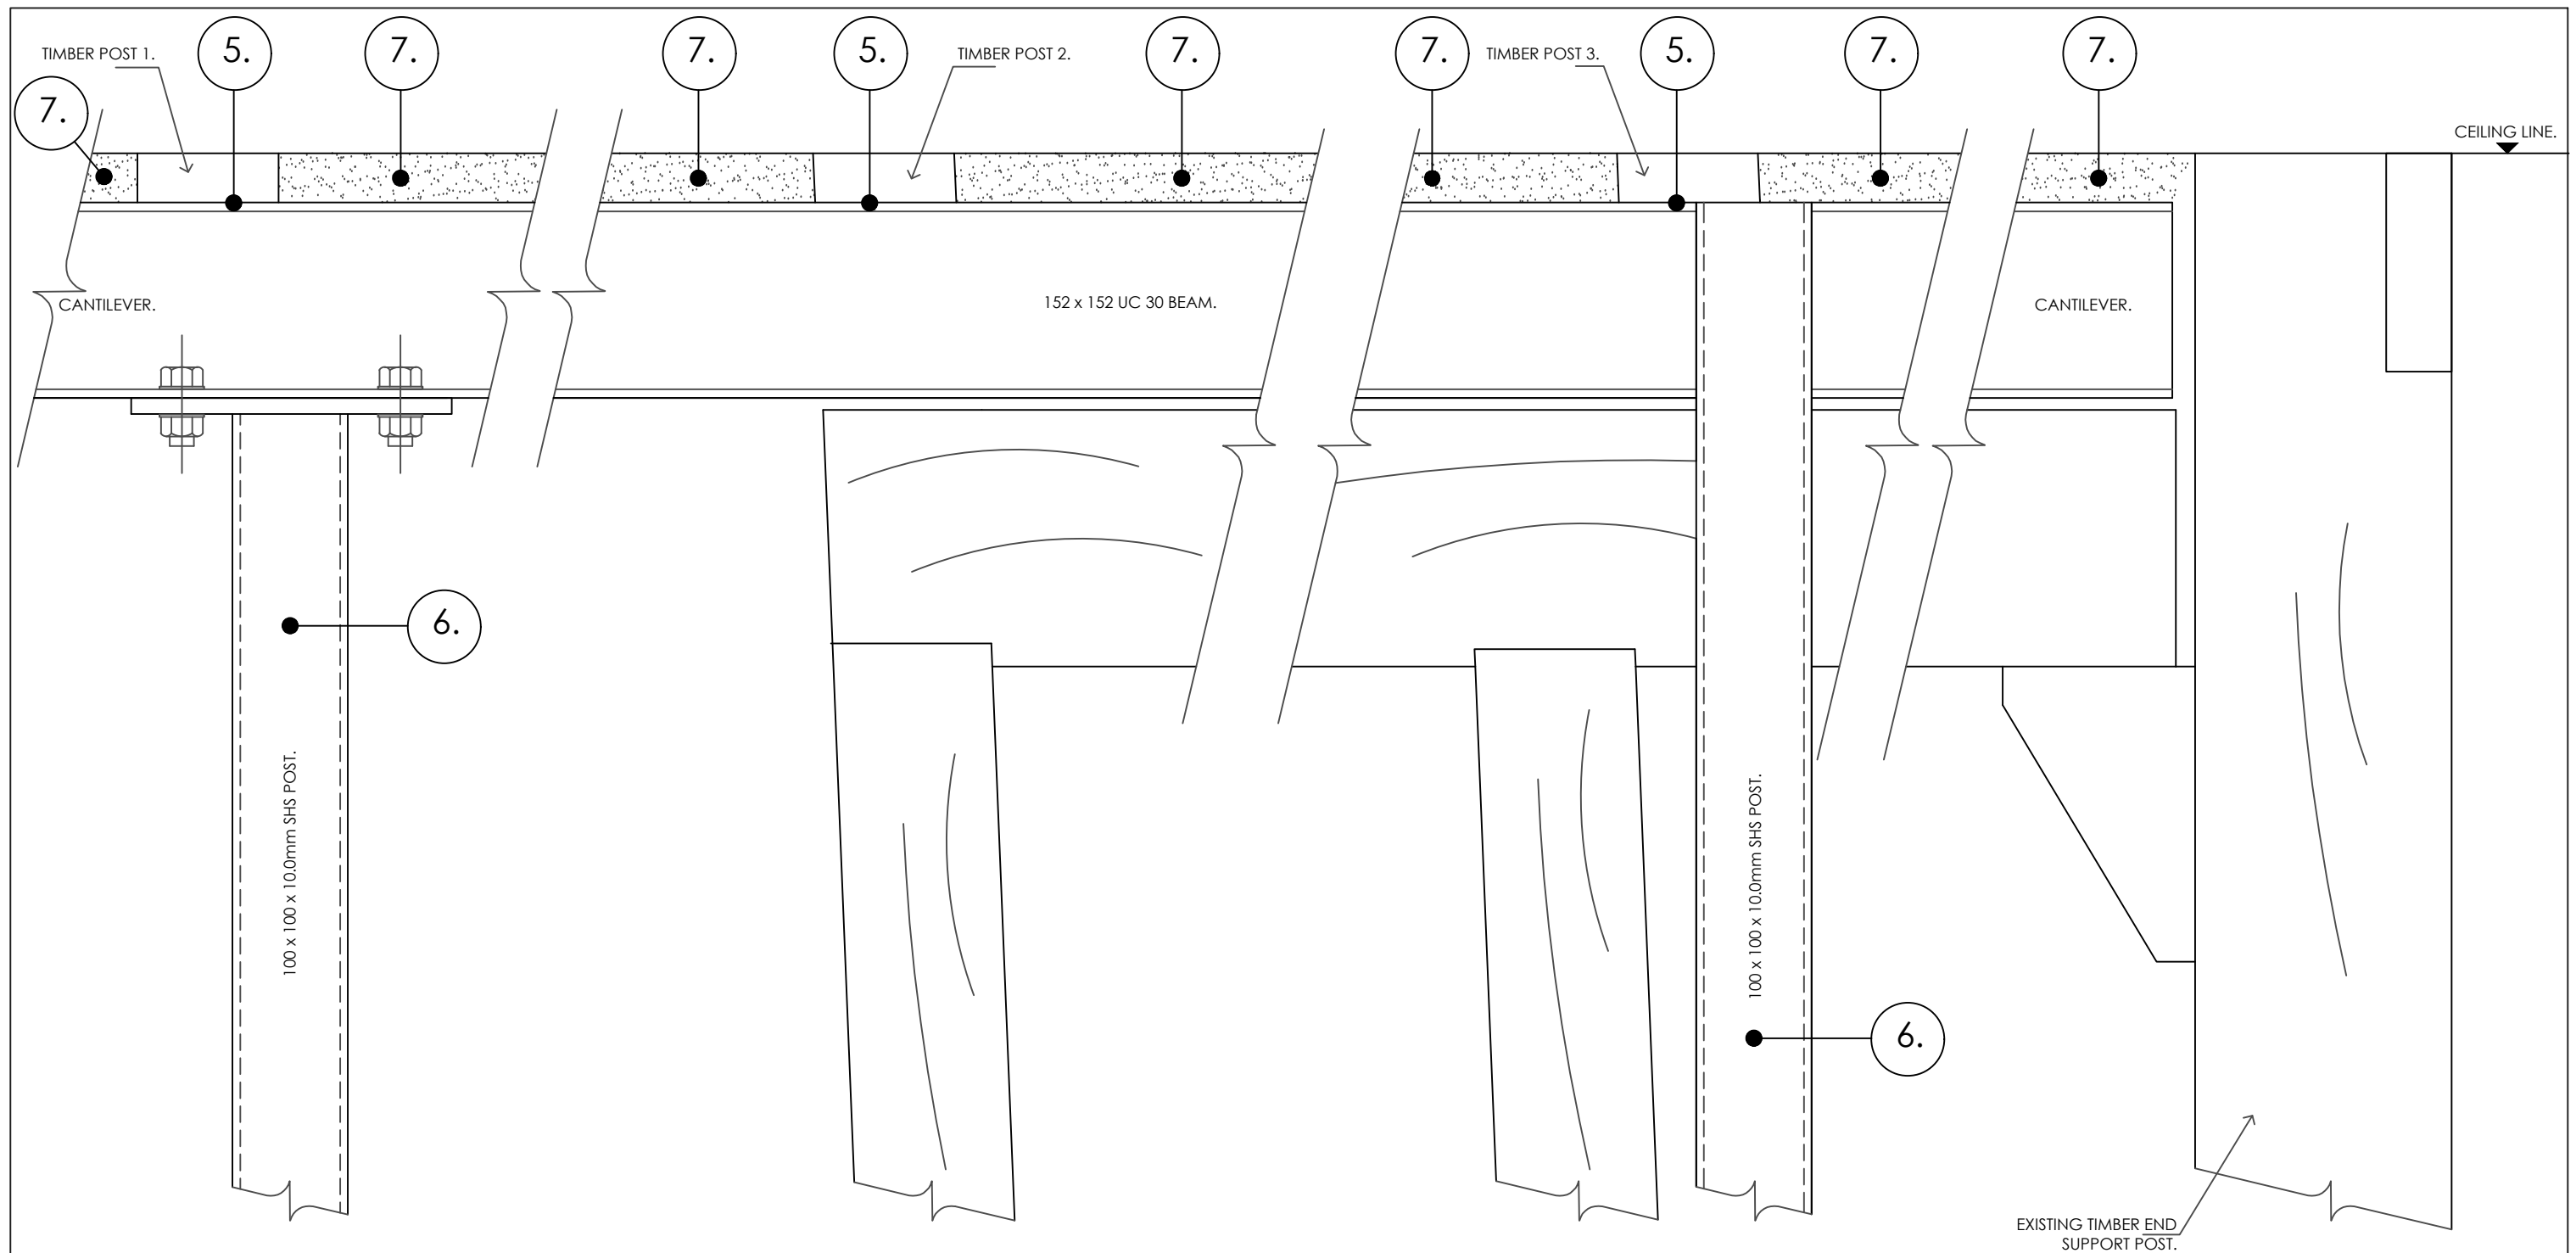


GENERAL :

ALL DIMENSIONS, LEVELS AND SETTING OUT TO BE CHECKED ON SITE BY CONTRACTOR PRIOR TO ANY WORKS BEING COMMENCED, AND DISCREPANCIES TO BE NOTIFIED IMMEDIATELY.

THIS DRAWING TO BE READ IN CONJUNCTION WITH EXISTING BAR WALL METHOD OF STEEL BEAM INSTALLATION AND ALL OTHER RELEVANT DRAWINGS AND THE STRUCTURAL CALCULATIONS.

THE TEMPORARY STABILITY OF THE STRUCTURE DURING ALL STAGES OF CONSTRUCTION IS TO BE THE RESPONSIBILITY OF THE CONTRACTOR.

PROPOSED ELEVATION TO CENTRAL BAR AREA.

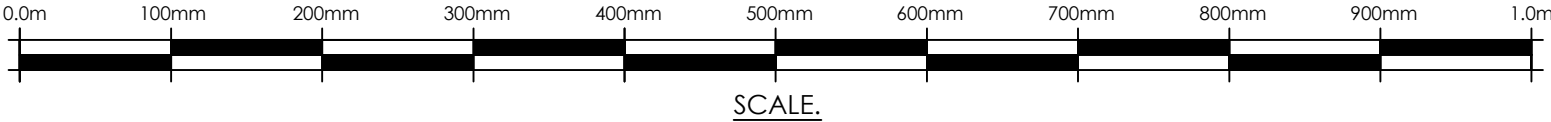

This drawing has been prepared solely for the use of the client as detailed in the title block, and shall not be copied, lent or used by any third party without the express written permission of the Wargrave Design Consultancy Limited. Date as title block.



These plans must not be acted upon until the appropriate planning and building regulation approvals have been granted. Should the works be undertaken prior to the above approvals being in place it is done so entirely at the clients own risk.

 Wargrave Design Consultancy The Old Pump House - Wargrave - Berkshire - RG10 8DJ 0118 940 1678 - info@wargravedesign.com www.wargravedesign.com	CLIENT Horns Hospitality Limitted.	PROJECT The Horns Public House, Crazies Hill, Berkshire.	TITLE Proposed Alterations and Refurbishment.	DRAWN G.D.G.	SCALE 1:5 @ A3	
				DATE April 2025		
				DRAWING No.	REV.	
				1886 - 25		