


13 CORNFIELD ROAD - LOCATION PLAN

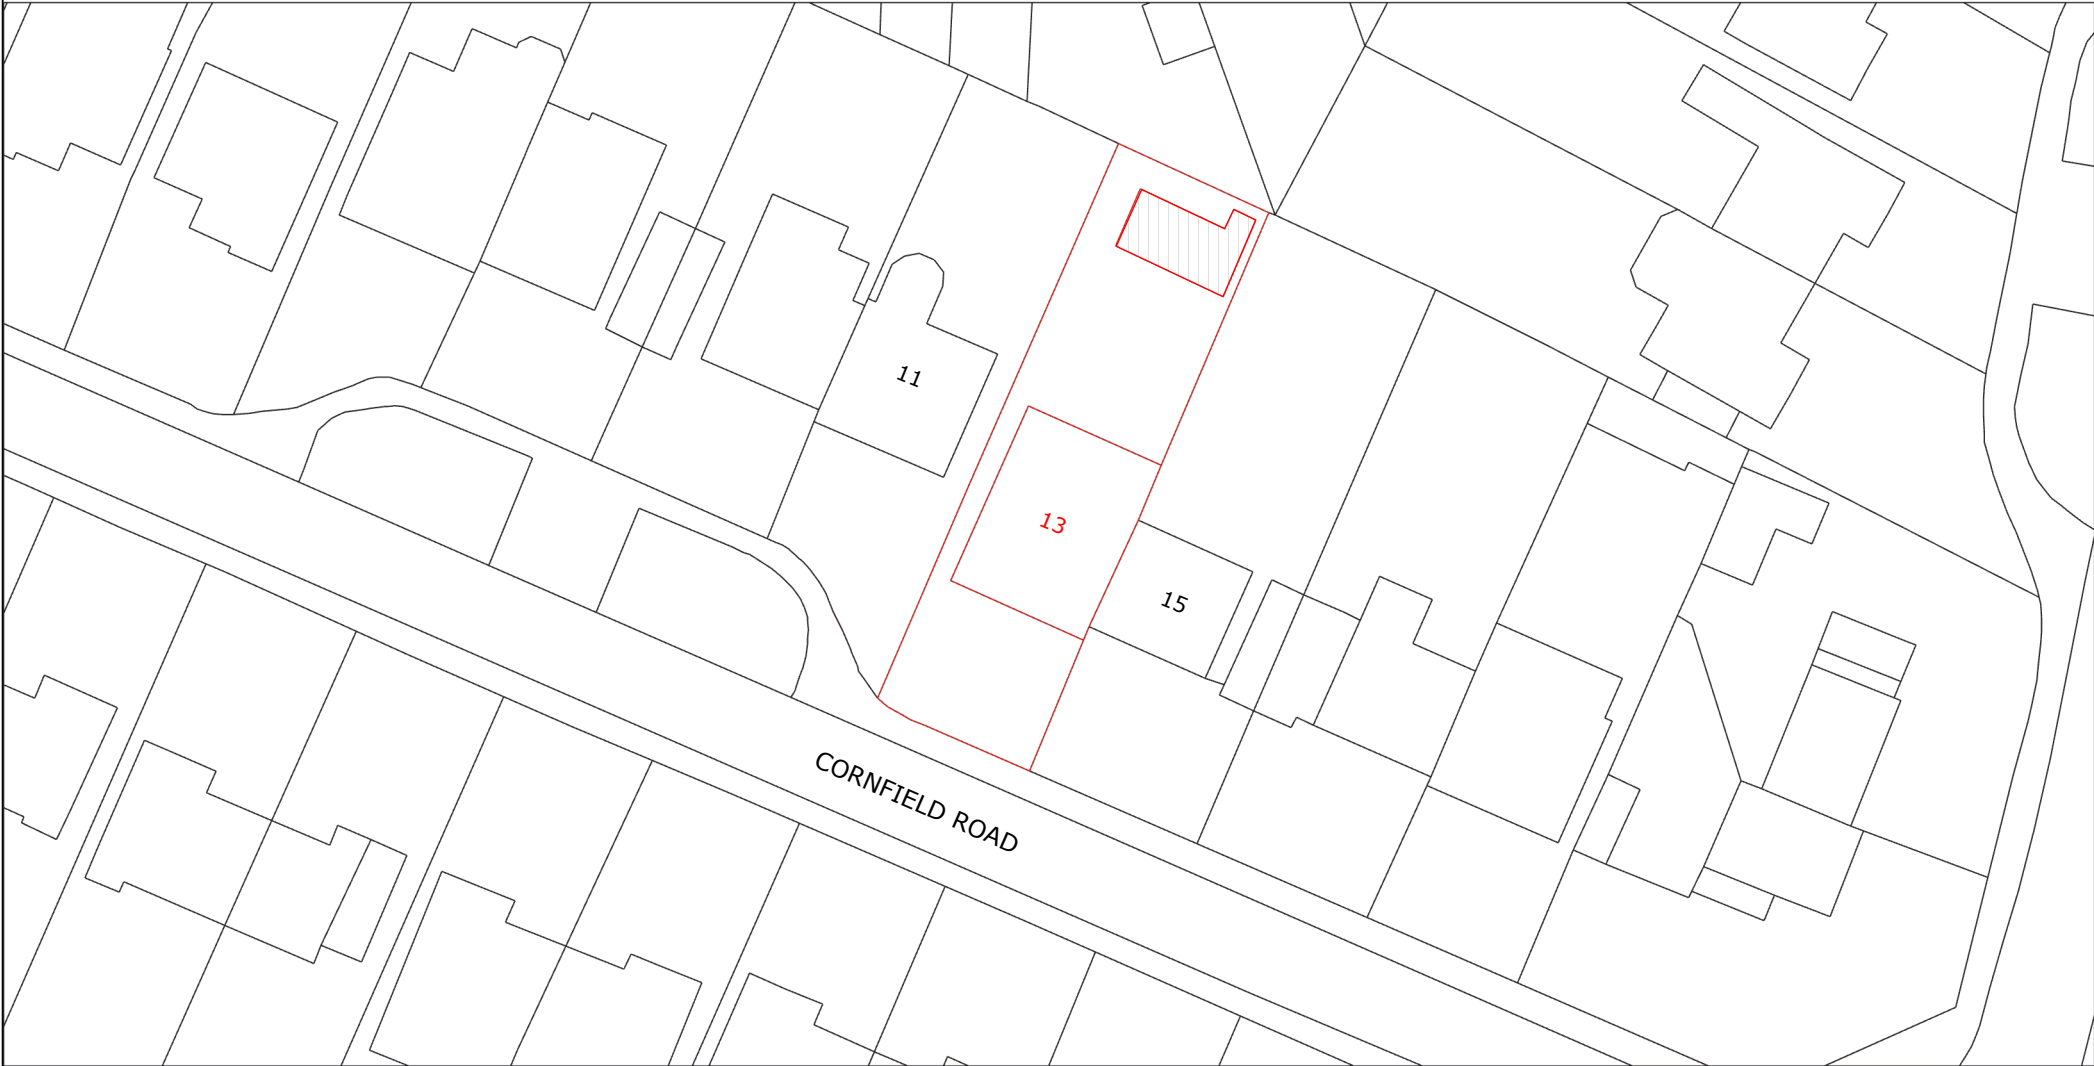

- DRAWING KEY**
- BOUNDARY
 - PROPOSED OUTBUILDING



THIS DRAWING IS FOR THE PURPOSE OF PLANNING PERMISSION ONLY. DO NOT SCALE FROM THIS PLAN UNLESS FOR PLANNING PERMISSION. ALL DIMENSIONS AND LEVELS ARE TO BE CHECKED ON SITE AND ANY DISCREPANCIES ARE TO BE REPORTED IMMEDIATELY.

PROPOSED GARDEN ROOM PLANS & ELEVATIONS


scale: 1:500 (A4 PAPER)

KATE TILLEY
DESIGN STUDIO

GARDEN OUTBUILDING - 13 CORNFIELD ROAD, RG5 4QA

REVISIONS		
	MM/DD/Y	REMARKS
1	25/06/25	REVISION A, KT, NEW APPLICATION DRAFT
2	21/07/25	REVISION B, NEW APPLICATION DRAFT
3	28/07/25	REVISION B, APP BY CLIENT FOR PLANNING
4	---/---/---	...
5	---/---/---	...

13 CORNFIELD ROAD - LOCATION PLAN

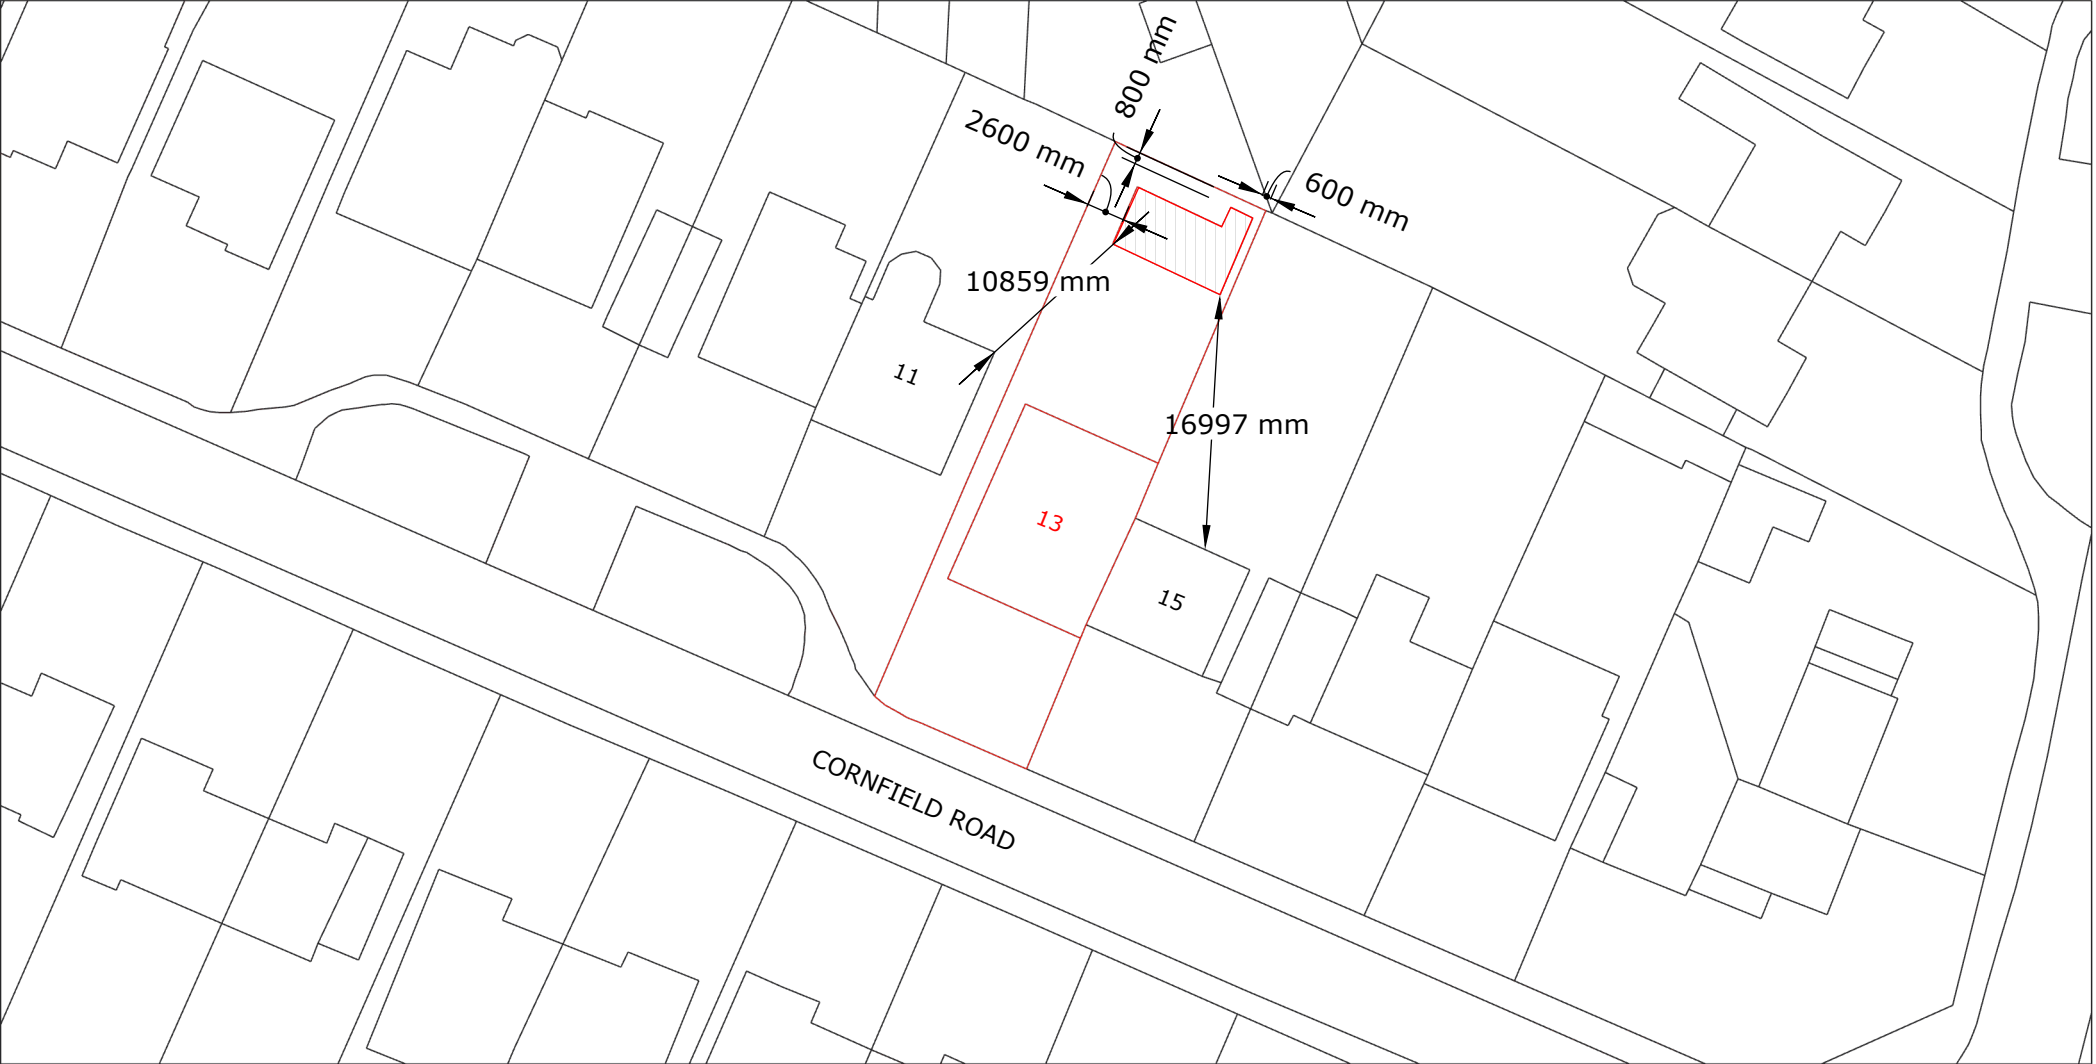

- DRAWING KEY**
- BOUNDARY
 - PROPOSED OUTBUILDING



THIS DRAWING IS FOR THE PURPOSE OF PLANNING PERMISSION ONLY. DO NOT SCALE FROM THIS PLAN UNLESS FOR PLANNING PERMISSION. ALL DIMENSIONS AND LEVELS ARE TO BE CHECKED ON SITE AND ANY DISCREPANCIES ARE TO BE REPORTED IMMEDIATELY.

PROPOSED GARDEN ROOM PLANS & ELEVATIONS

scale: 1:500 (A4 PAPER)

KATE TILLEY

DESIGN STUDIO

GARDEN OUTBUILDING - 13 CORNFIELD ROAD, RG5 4QA

REVISIONS

MM/DD/Y	REMARKS
1 25/06/25	REVISION A, KT, NEW APPLICATION DRAFT
2 21/07/25	REVISION B, NEW APPLICATION DRAFT
3 28/07/25	REVISION B, APP BY CLIENT FOR PLANNING
4 ---/---/---	...
5 ---/---/---	...