


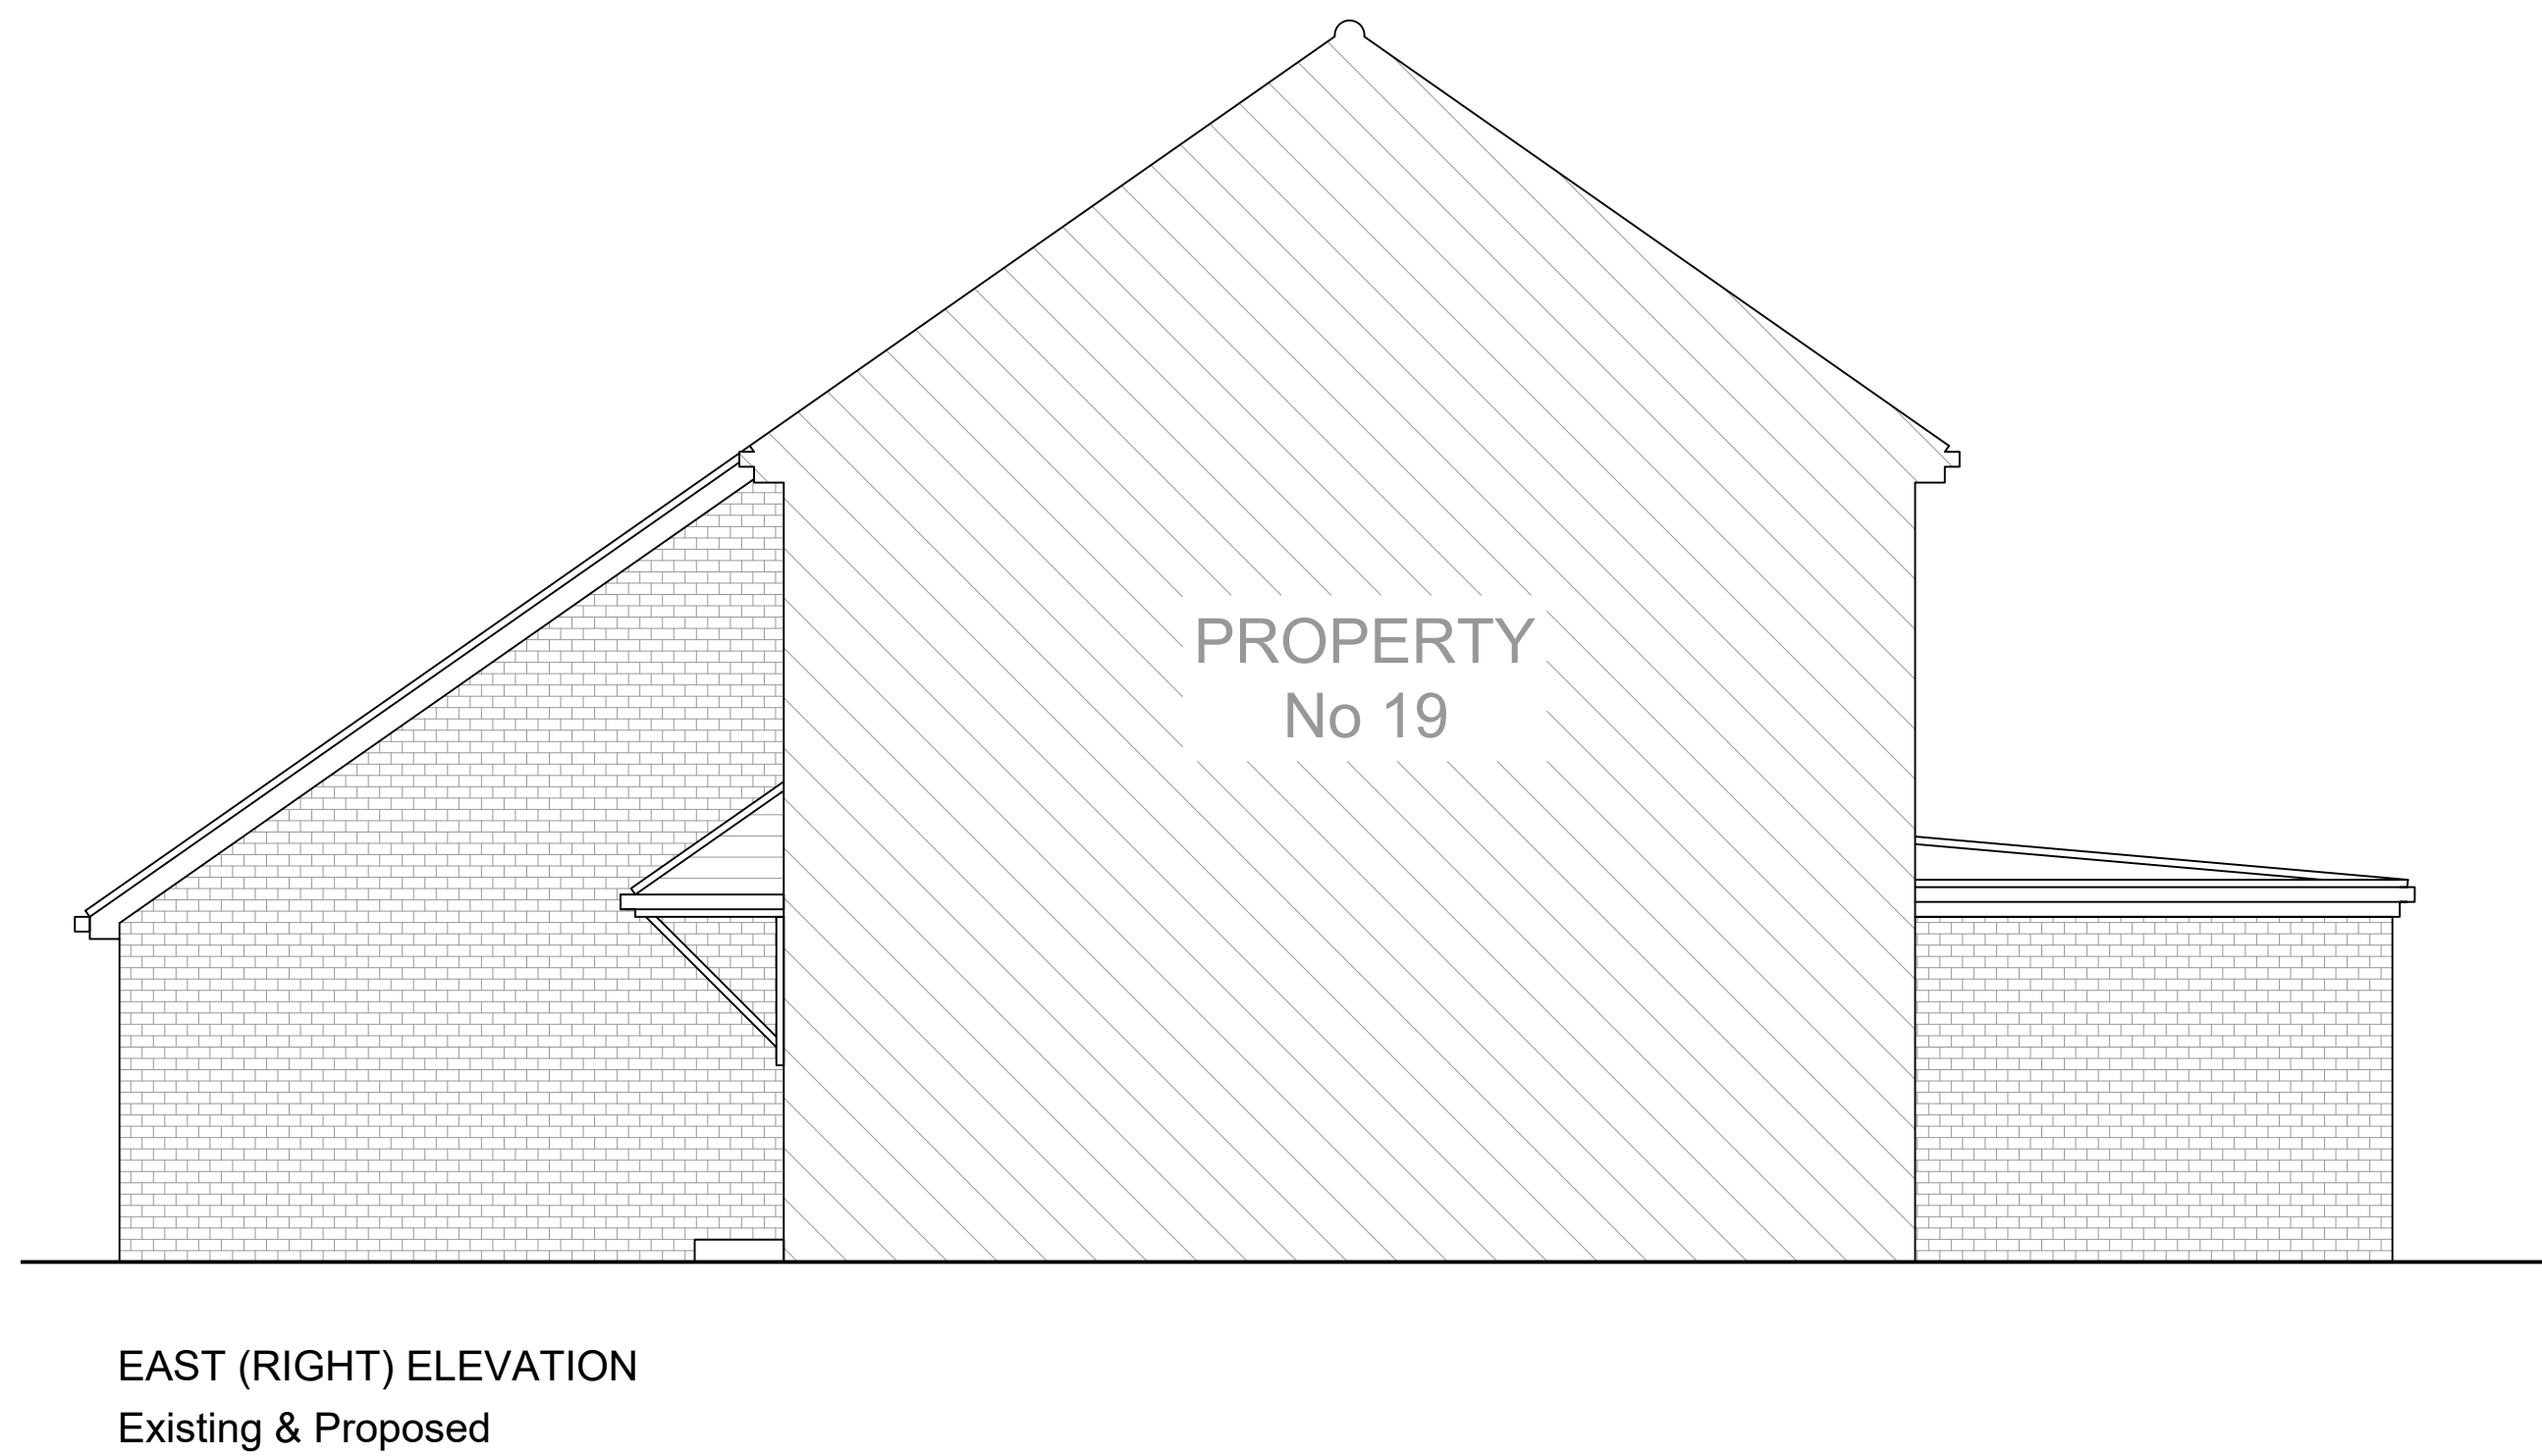

- Notes:**
- * For planning purposes only.
 - * All dimensions to be verified on site prior to any fabrication or site works being commenced
 - * Contractors are responsible for taking and checking all dimensions on site.
 - * Any discrepancies to be reported before any work is started.
 - * All dimensions are in millimeters unless stated otherwise.
 - * This Drawing is to be read in conjunction with relevant Consultant and Specialists Drawings (building control drawings, construction drawings, engineer's specifications...)

0 1 2 3 4 5 <
--