


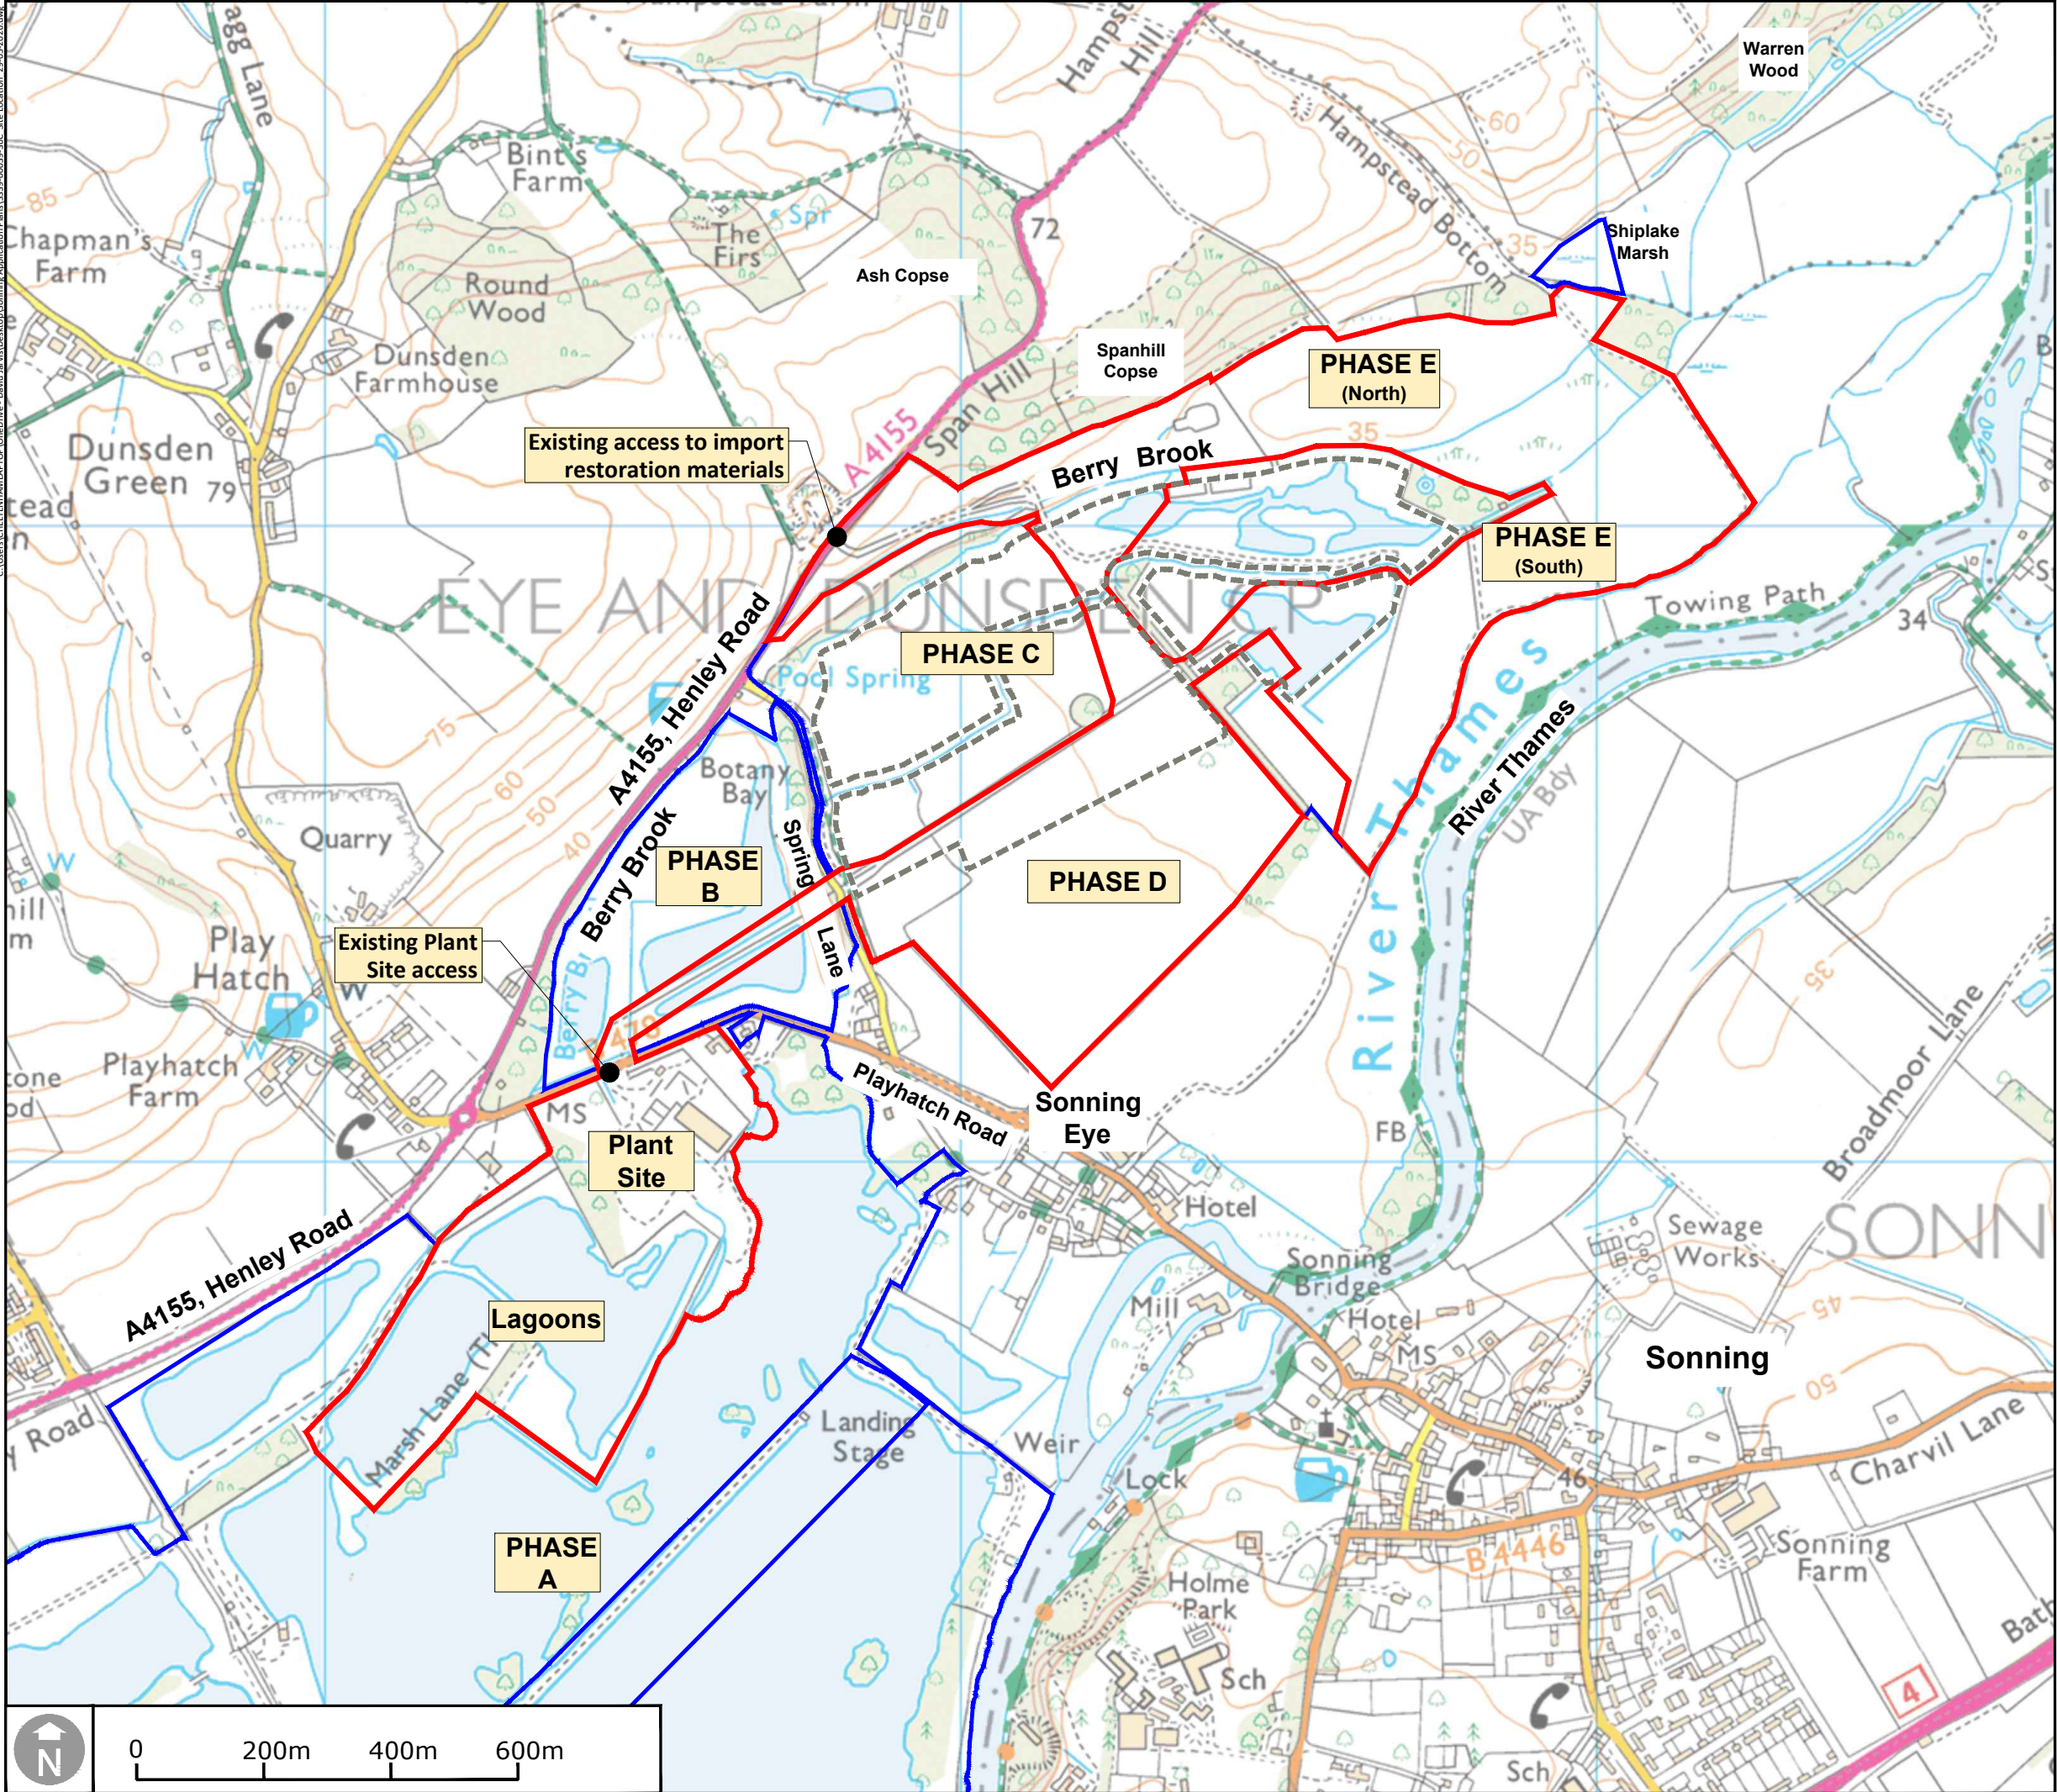

Legend

- Boundary: Application Site
- Boundary: Other land in the control of Applicant
- Boundary: Phase C Extraction Limits

DAVID JARVIS ASSOCIATES

DAVID JARVIS ASSOCIATES LIMITED
1 Tennyson Street Swindon Wiltshire SN1 5DT
t: 01793 612173
e: mail@davidjarvis.biz
w: www.davidjarvis.biz



Site Name:
S339 - Sonning Phases D and E Extension

Drawing Name:

Site Location

Drawn By:	Scale @ A3:
DJA	1:10,000
Date:	Drawing Number:
29/05/2026	S339-00039-36C

