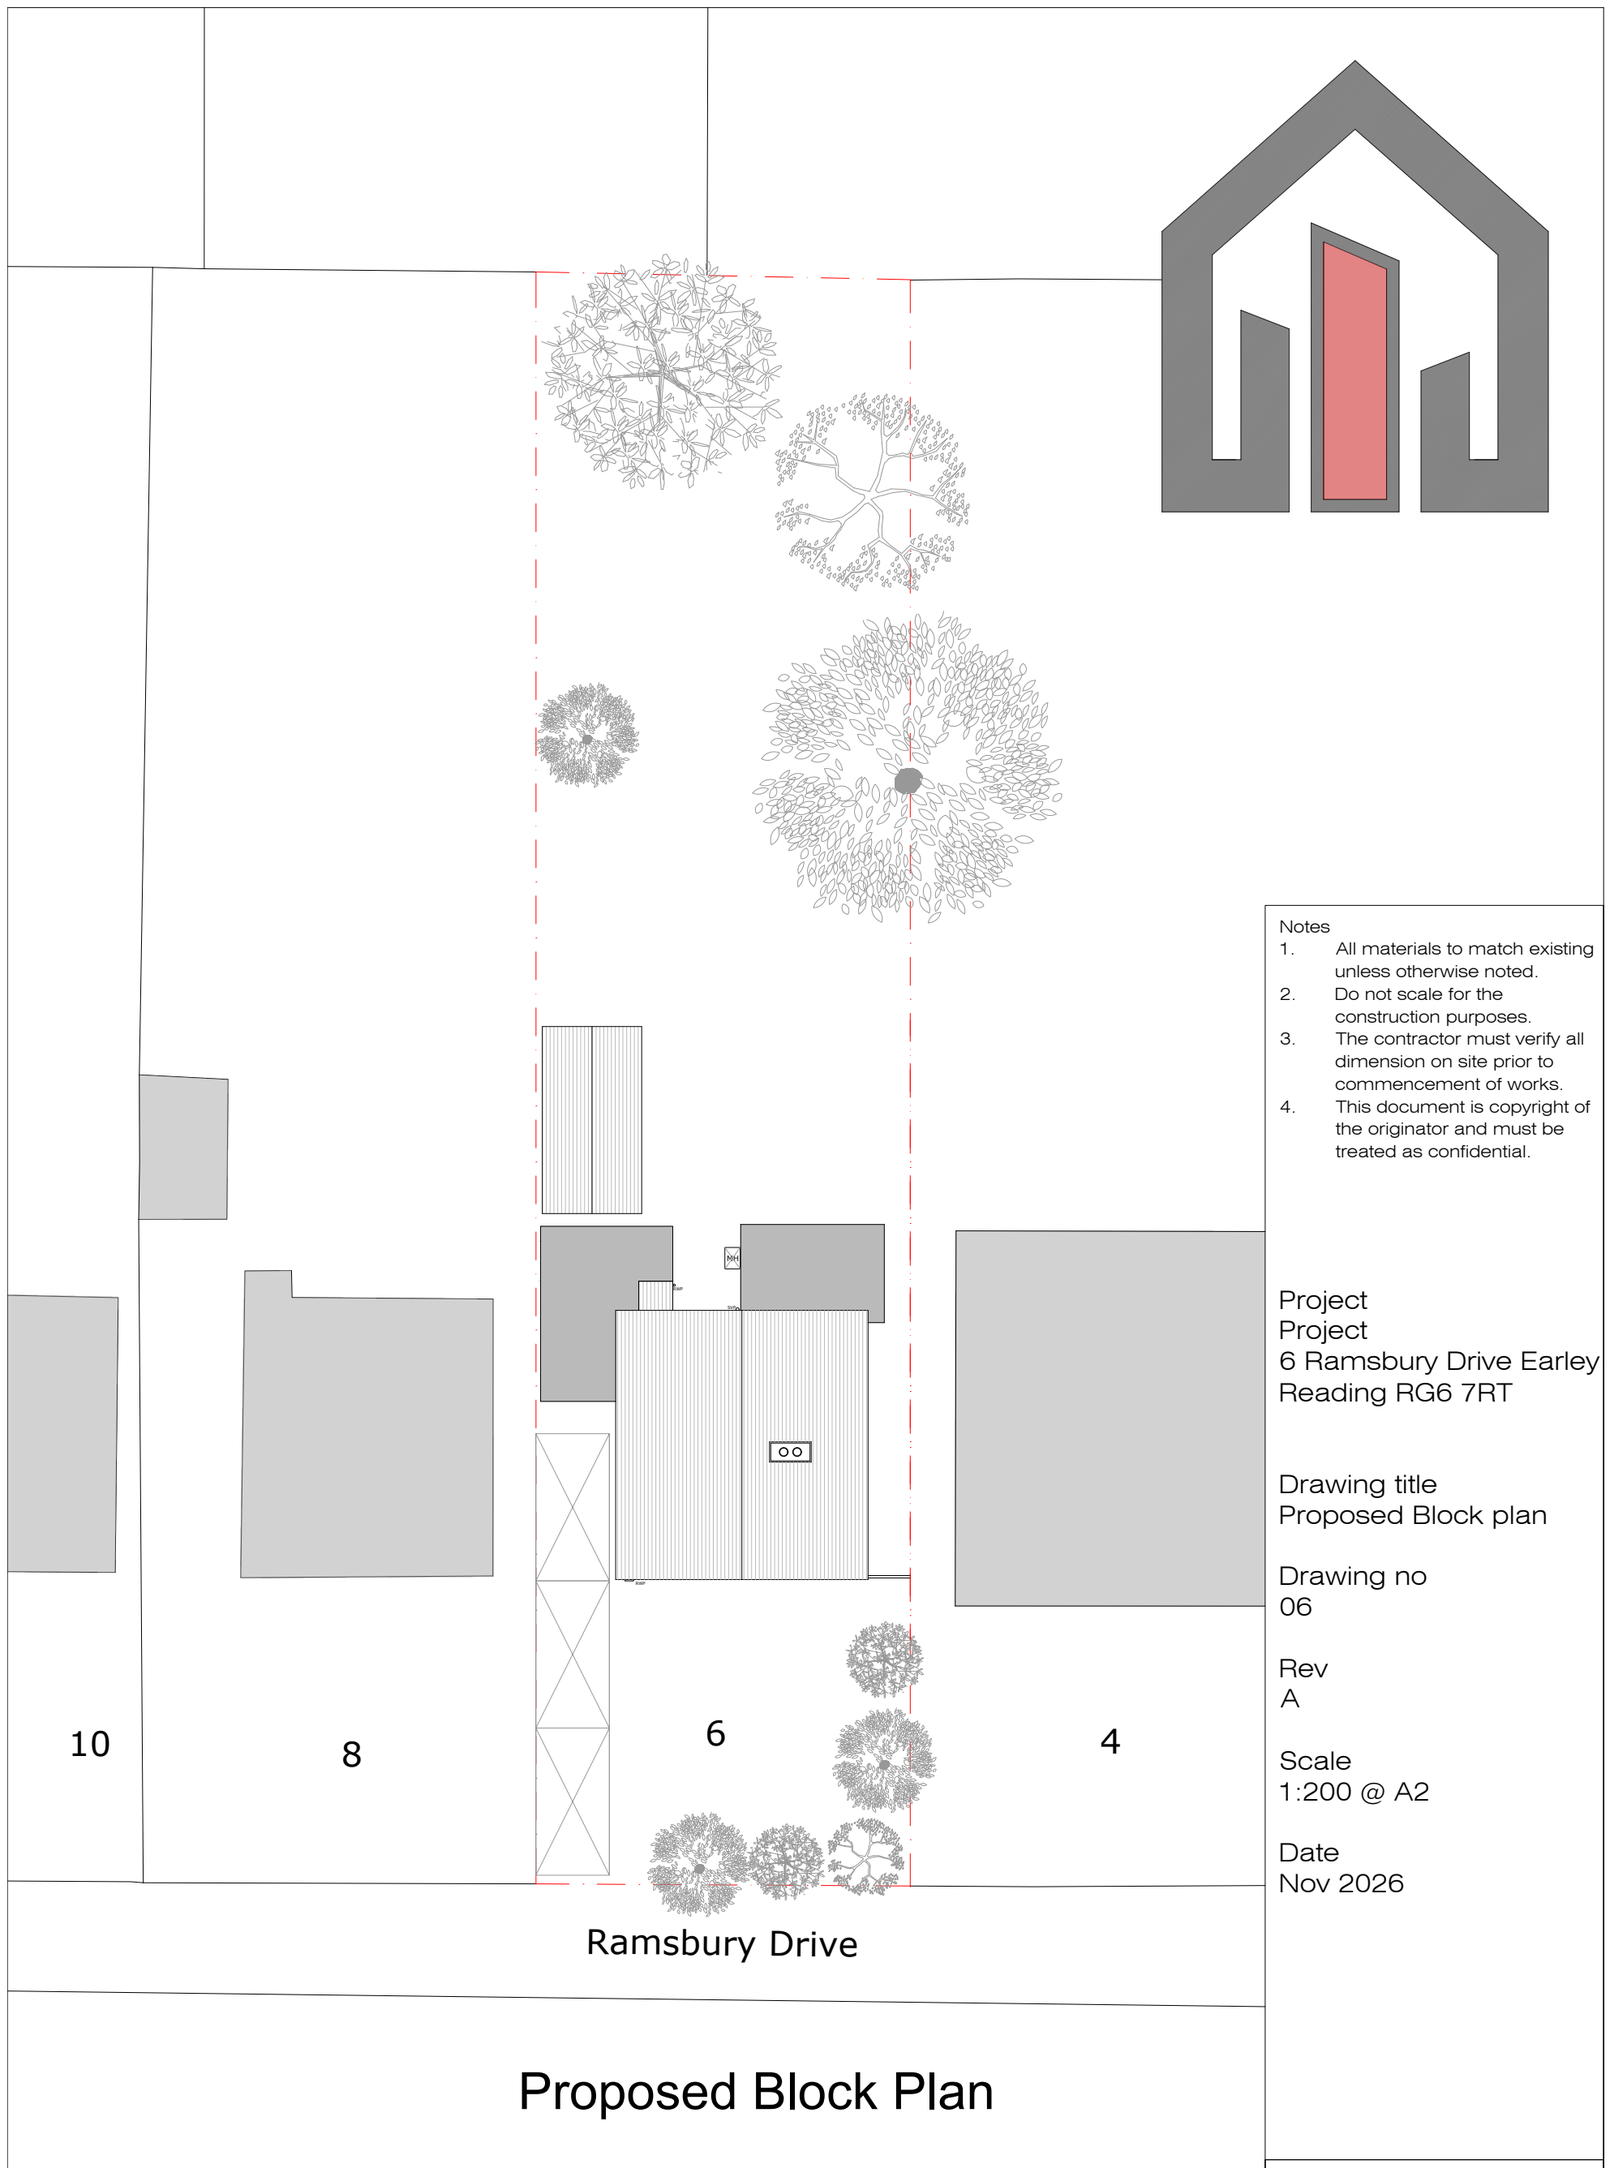


Notes
1. All materials to match existing unless otherwise noted.
2. Do not scale for the construction purposes.
3. The contractor must verify all dimension on site prior to commencement of works.
4. This document is copyright of the originator and must be treated as confidential.

Project
Project
6 Ramsbury Drive Earley
Reading RG6 7RT

Drawing title
Proposed Block plan

Drawing no
06

Rev
A

Scale
1:200 @ A2

Date
Nov 2026

Proposed Block Plan

N

0 2 20 metres

1 Right Plan
1rightplan@gmail.com
07955 449 285