Street wise

Map data

BLOCK/SITE PLAN

AREA 130m x 130m A3
SCALE 1:500
CENTRE COORDINATES: 476434, 166873

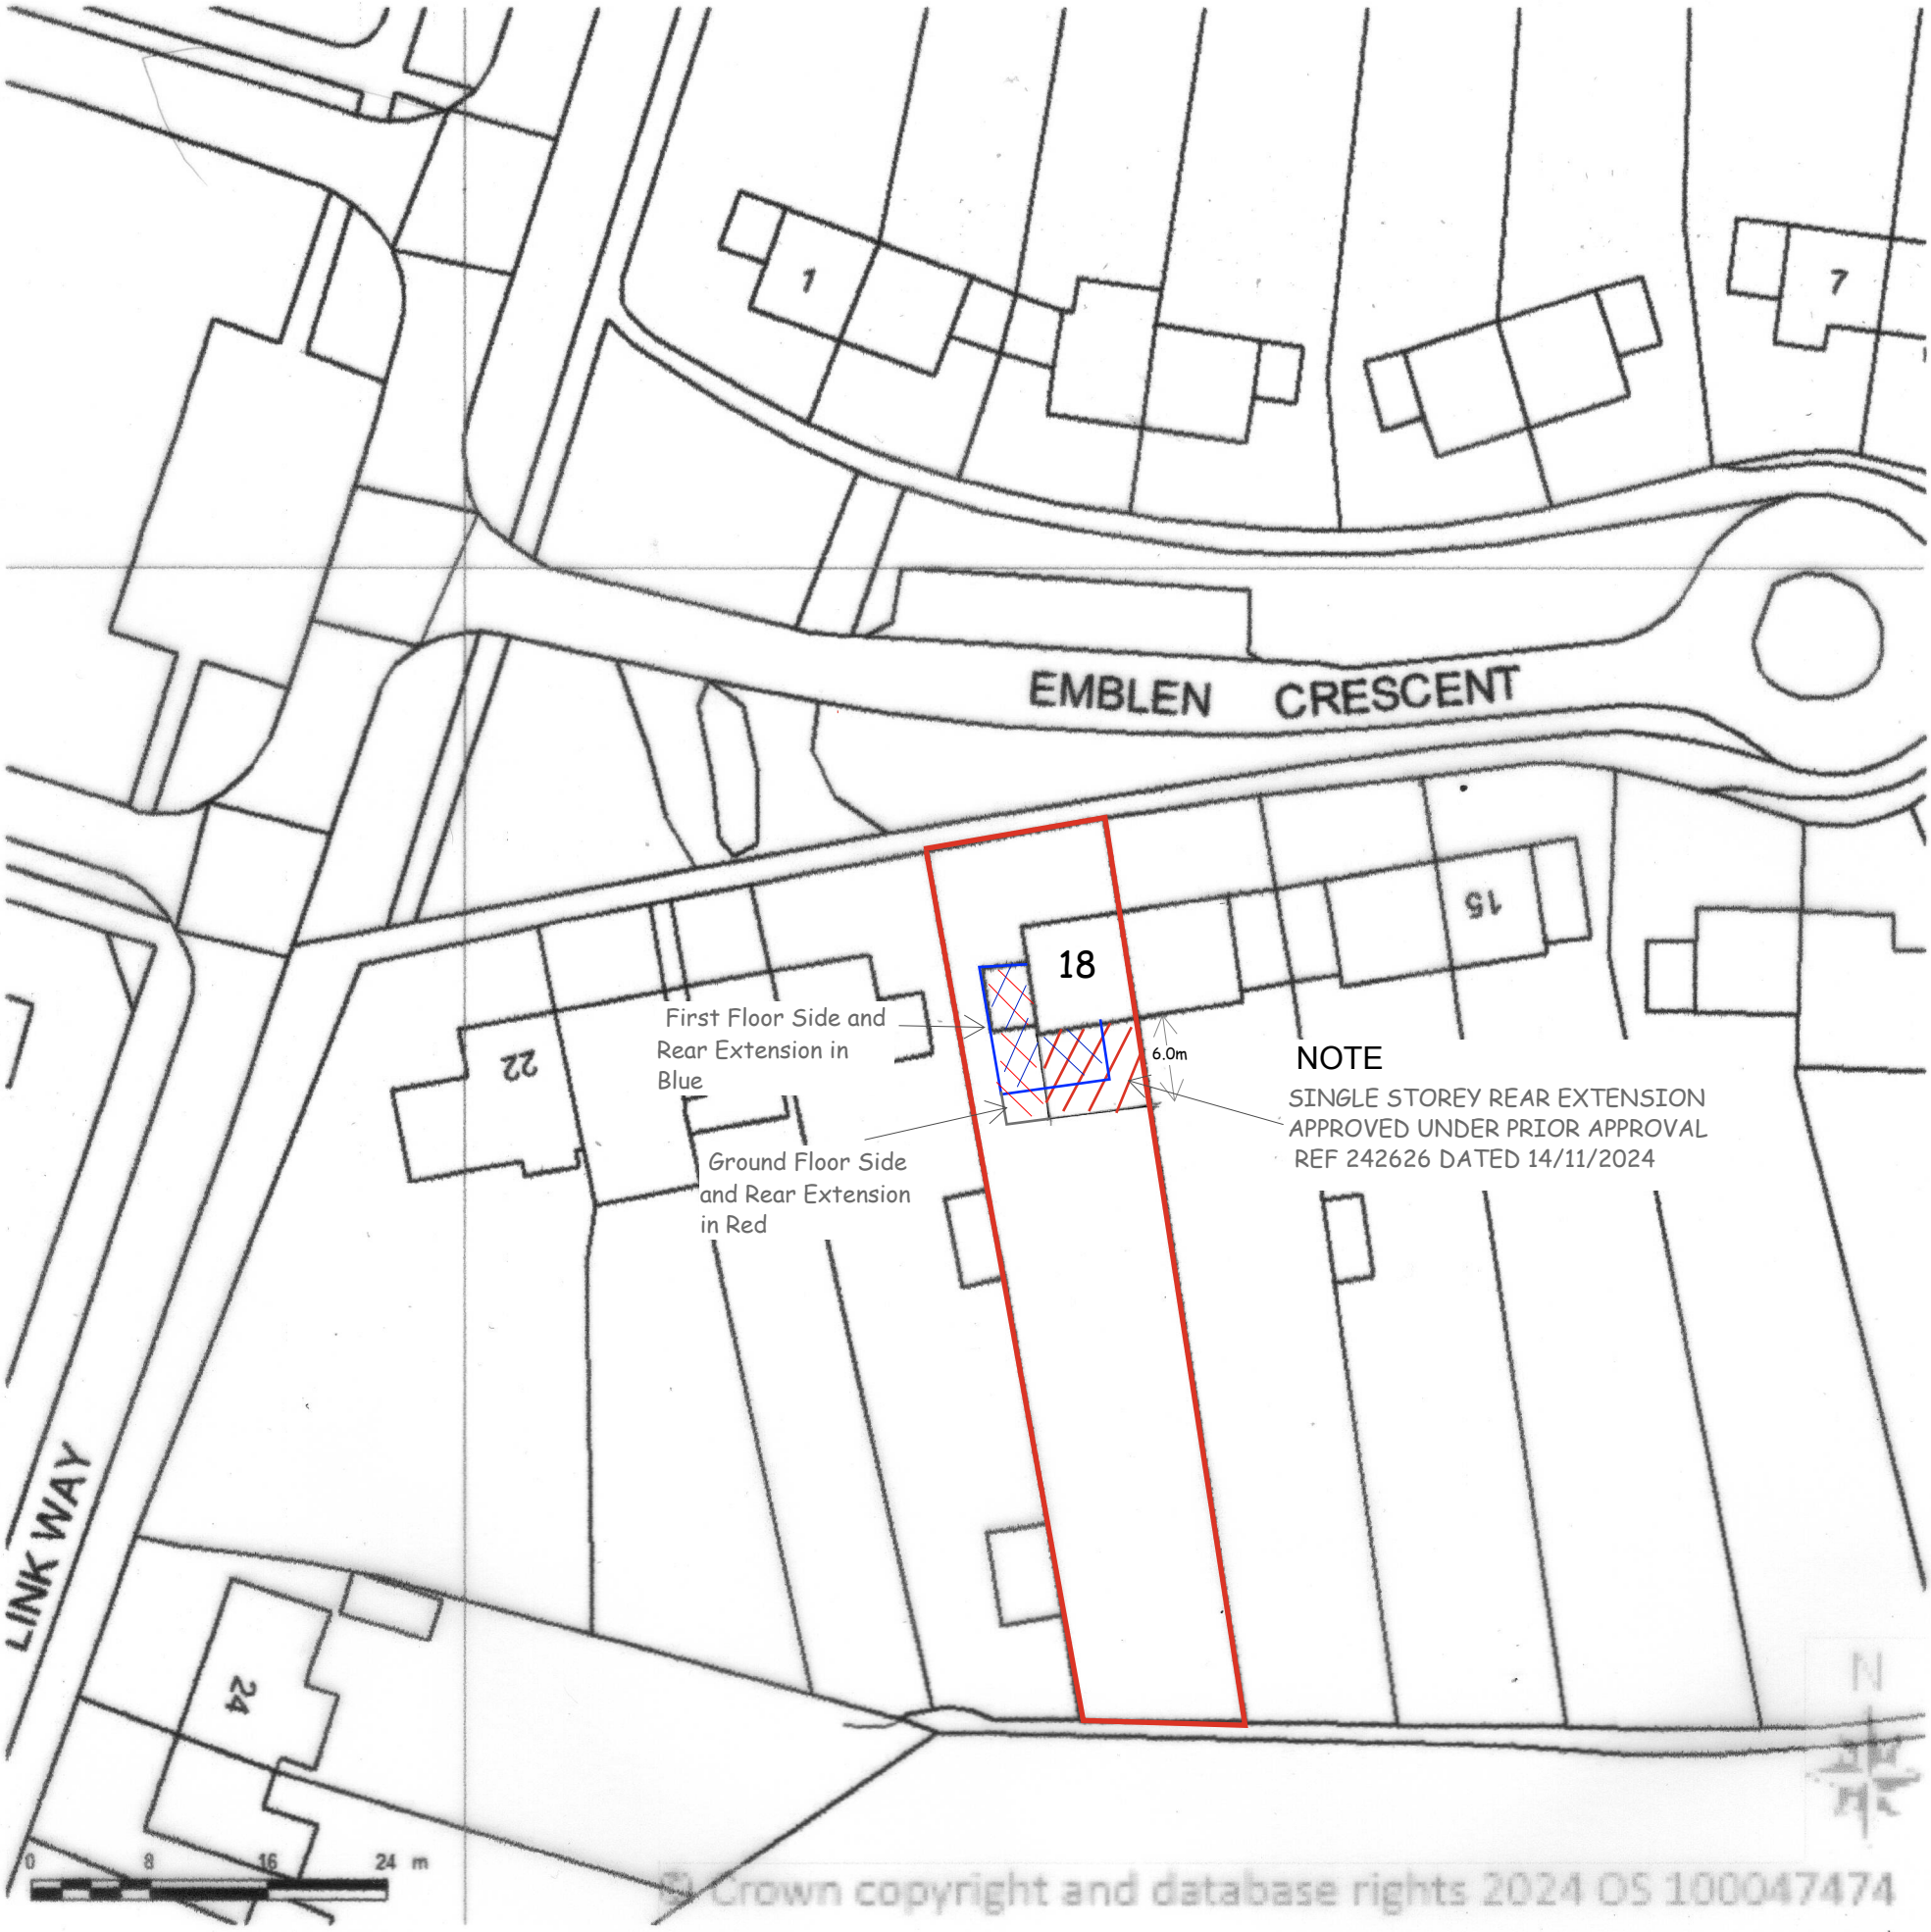

© Crown copyright and database rights 2024 OS 100047474

Supplied by Streetwise Maps Ltd
www.streetwise.net
Licence No: 100047474
14/10/2024 23:31:03

18 Emblen Crescent Arborfield Cross, Reading RG2 9PA
Proposed Part 2 Storey Side and Rear Extension
Scale: 1:500@A3
Date 22 Jan 2026