
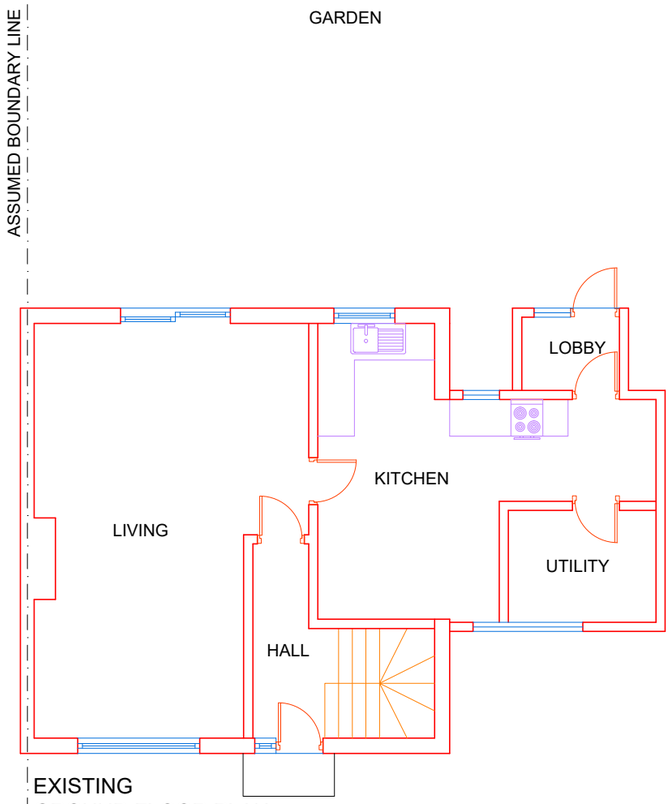


EXISTING
GROUND FLOOR PLAN

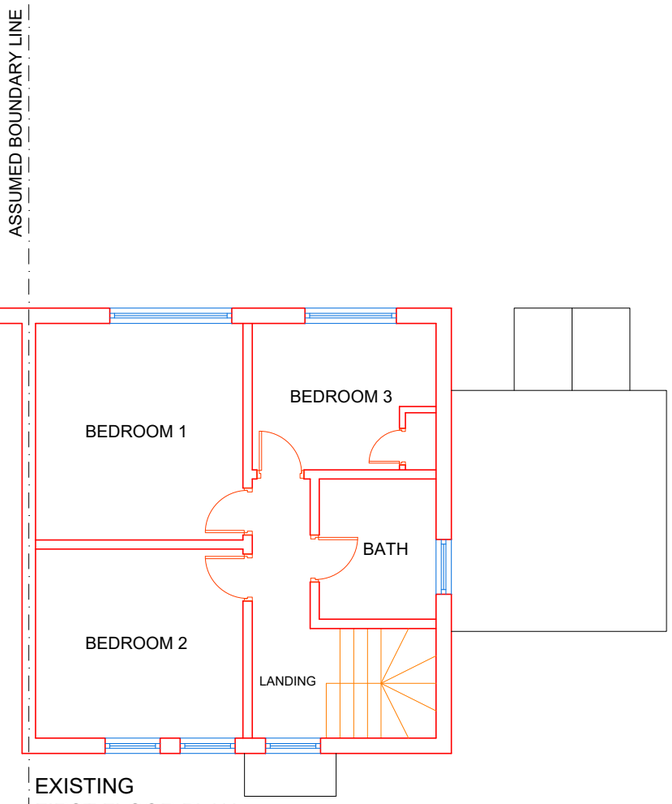

EXISTING
FIRST FLOOR PLAN

A	DA ISSUE	16.11.25	GK
	AMENDMENT		BY

0 2 4 6 8 10

Metres

SCALE 1:100@A3

Project : Proposed Two Storey Rear and Side Extension

Sheet Title : Existing Floor Plans


Address : 18 Emblen Crescent, Arborfield Cross, Reading, RG2 9PA

Date : 16/11/25


Sheet no : 01

Applicant :

NOTE
SINGLE STOREY REAR EXTENSION APPROVED UNDER PRIOR APPROVAL REF 242626 DATED 14/11/2024

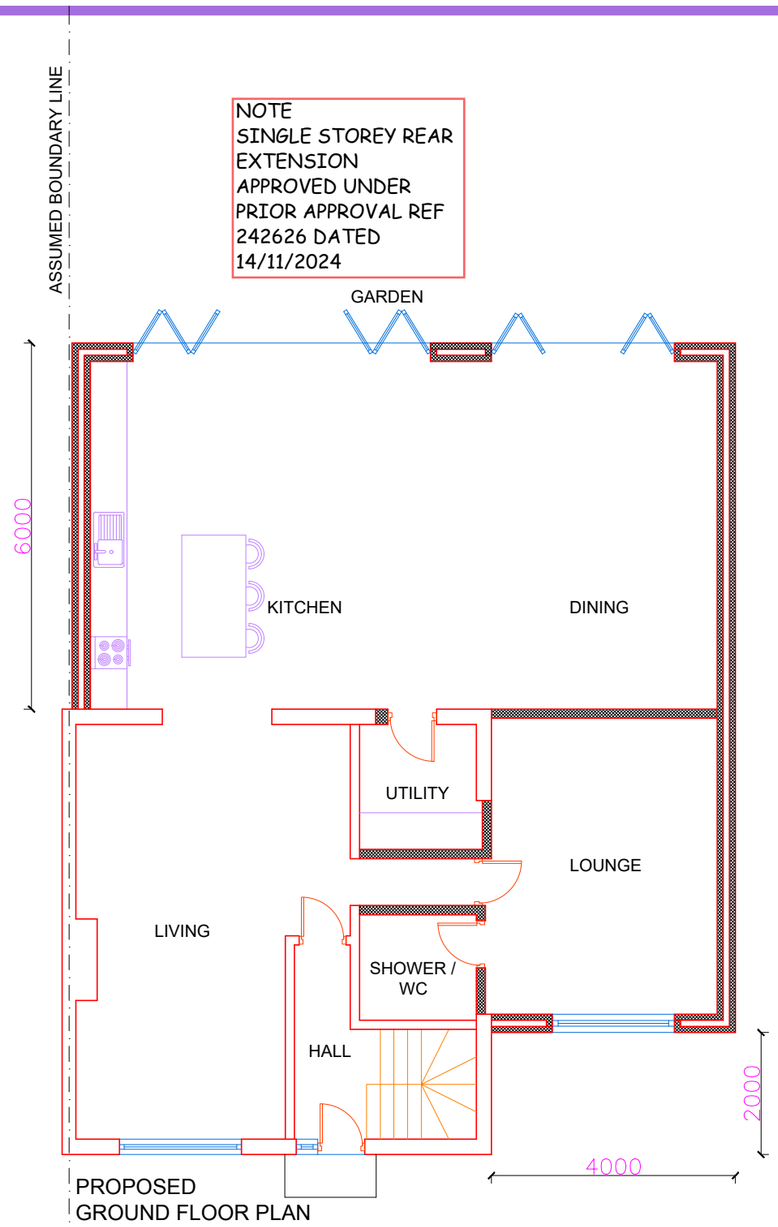

PROPOSED
GROUND FLOOR PLAN

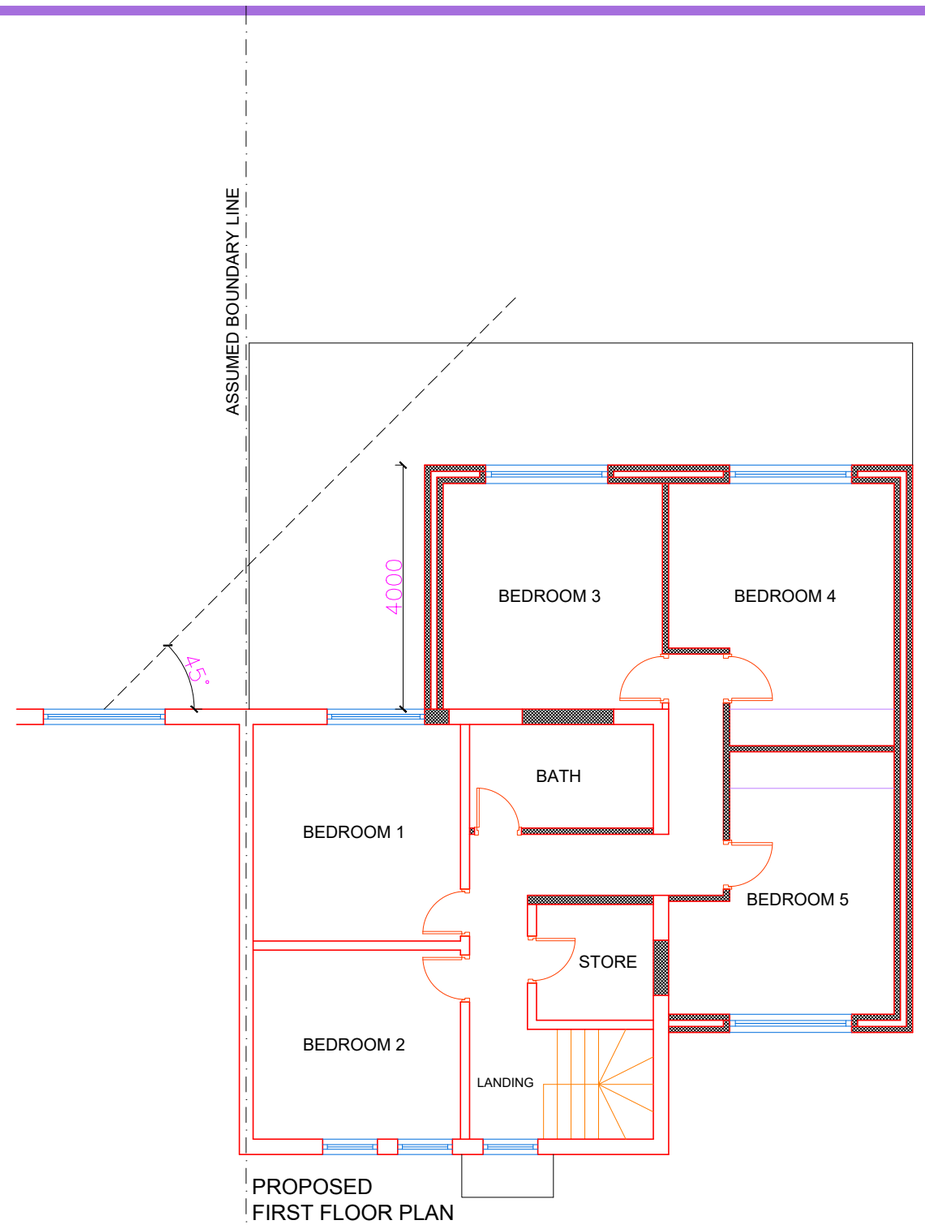


PROPOSED
FIRST FLOOR PLAN


A	DA ISSUE	16.11.25 GK
	AMENDMENT	BY

0 2 4 6 8 10
Metres
SCALE 1:100@A3


Project : Proposed Two Storey Rear and Side Extension	Sheet Title : Proposed Floor Plans	Address : 18 Emblen Crescent Arborfield Cross, Reading, RG2 9PA
Date : 16/11/25	Sheet no : 02	Applicant :

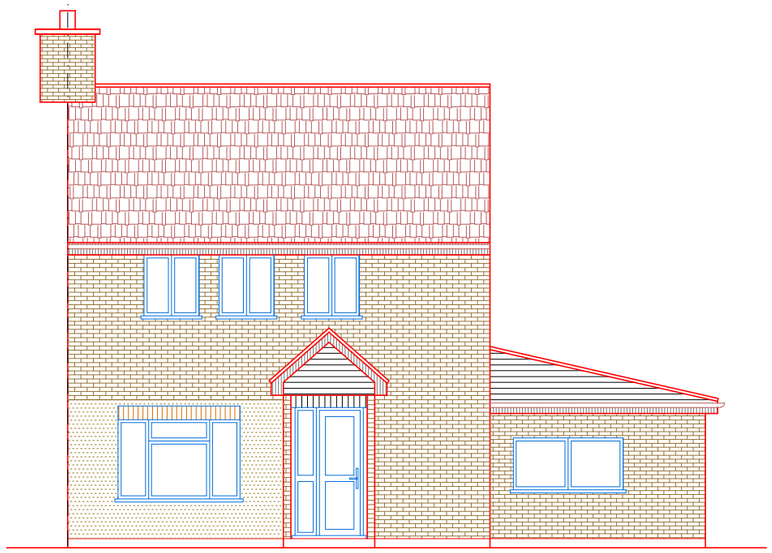

EXISTING
FRONT ELEVATION

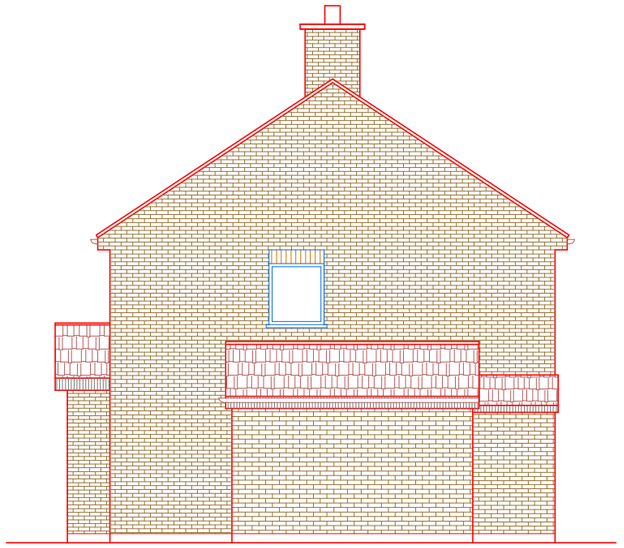

EXISTING
SIDE ELEVATION-1

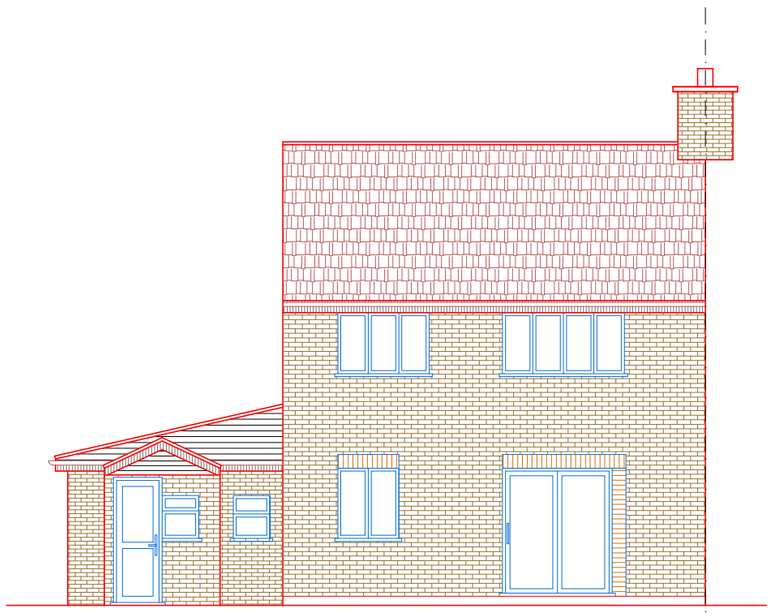

EXISTING
REAR ELEVATION

EXISTING
SIDE ELEVATION-2


A	DA ISSUE	16.11.25	GK
	AMENDMENT		BY

0 2 4 6 8 10


Metres

SCALE 1:100@A3


Project : Proposed Two Storey Rear and Side Extension	Sheet Title : Existing Elevations	Address : 18 Emblen Crescent Arborfield Cross, Reading, RG2 9PA
Date : 16/11/25	Sheet no : 03	Applicant :

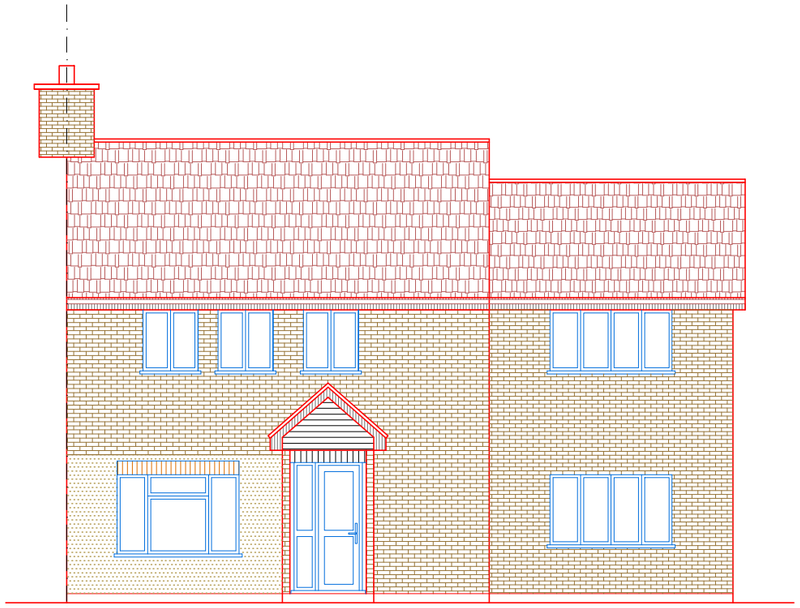

PROPOSED
FRONT ELEVATION

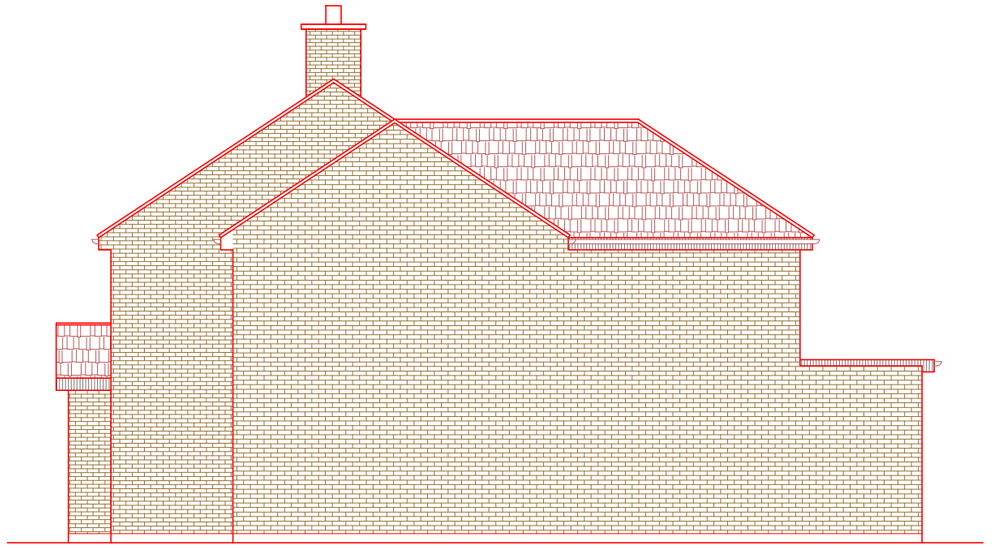

PROPOSED
SIDE ELEVATION-1

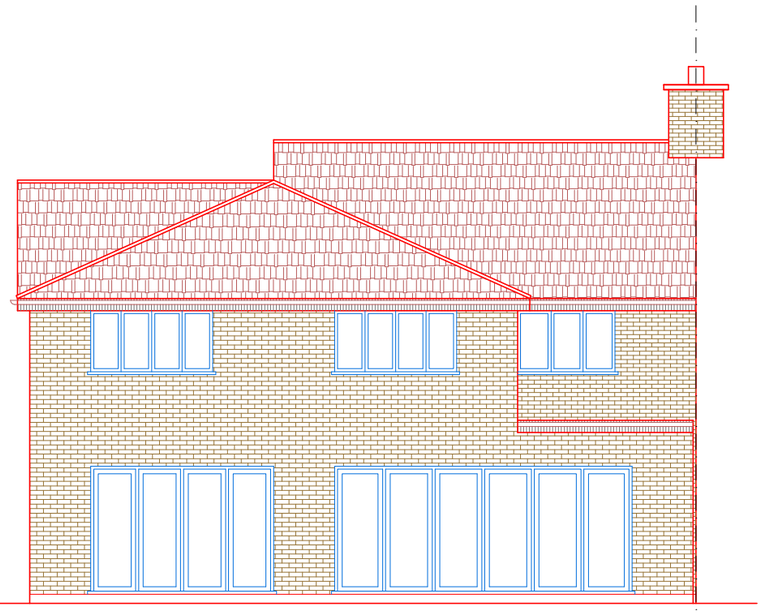

PROPOSED
REAR ELEVATION

PROPOSED
SIDE ELEVATION-2

A	DA ISSUE	16.11.25	GK
	AMENDMENT		BY

0 2 4 6 8 10

Metres

SCALE 1:100@A3

Project : Proposed Two Storey Rear and Side Extension	Sheet Title : Proposed Elevations	Address : 18 Emblen Crescent Arborfield Cross, Reading, RG2 9PA
Date : 16/11/25	Sheet no : 04	Applicant :