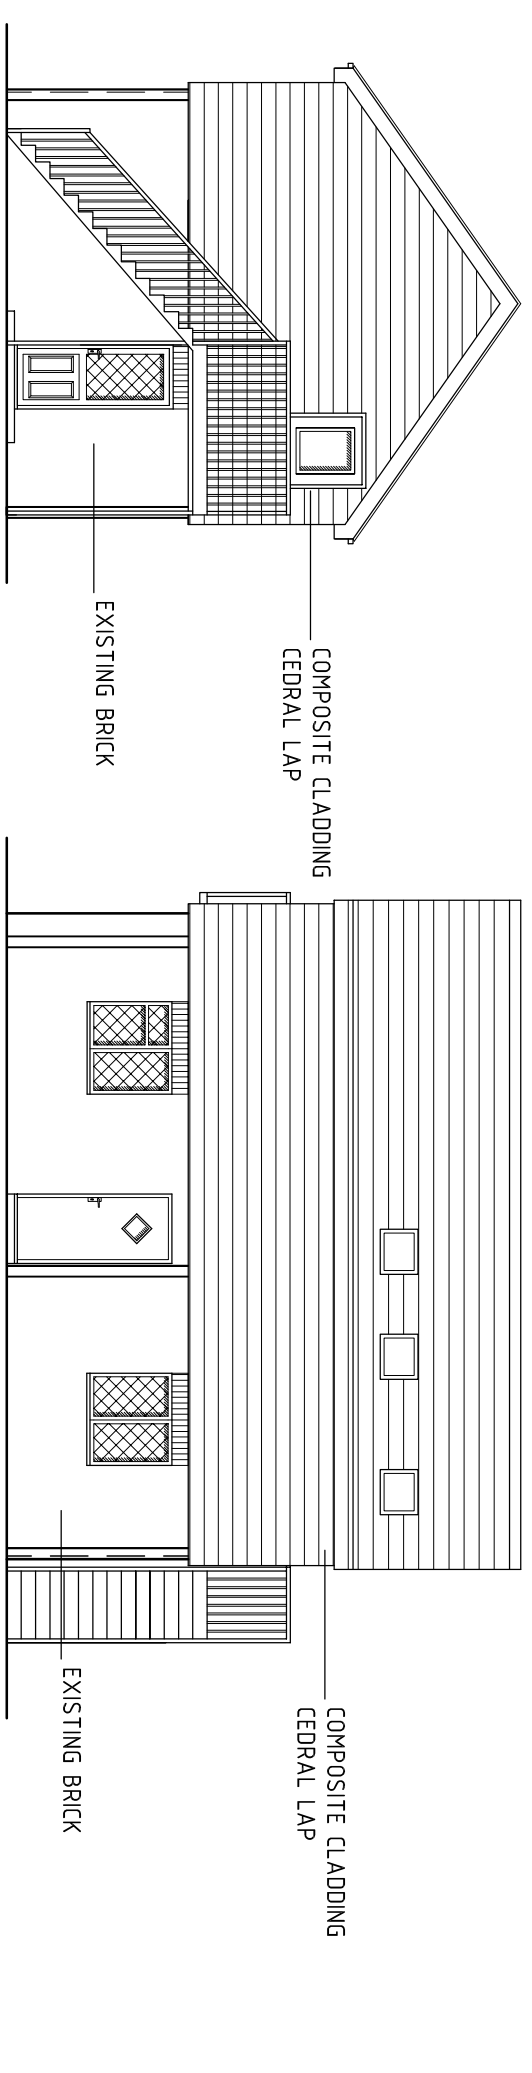
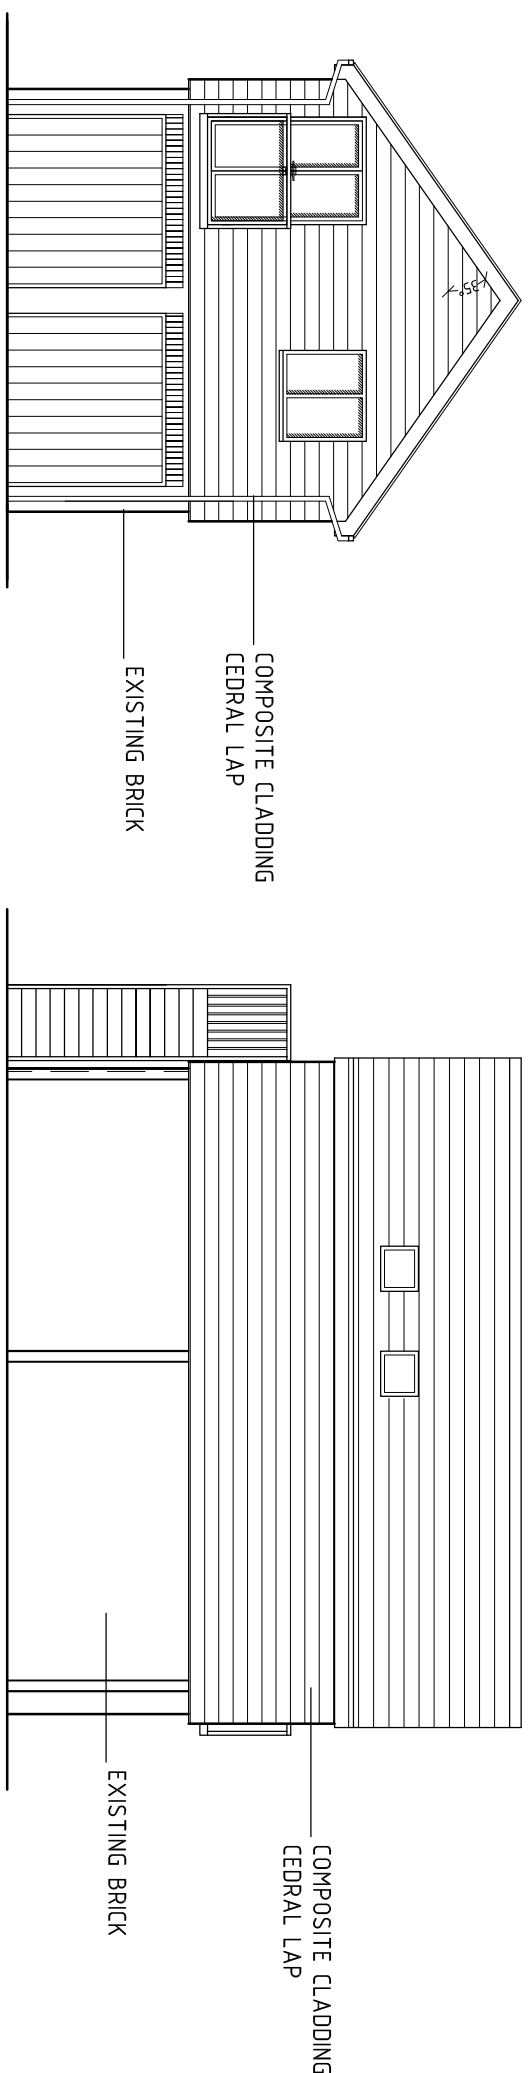
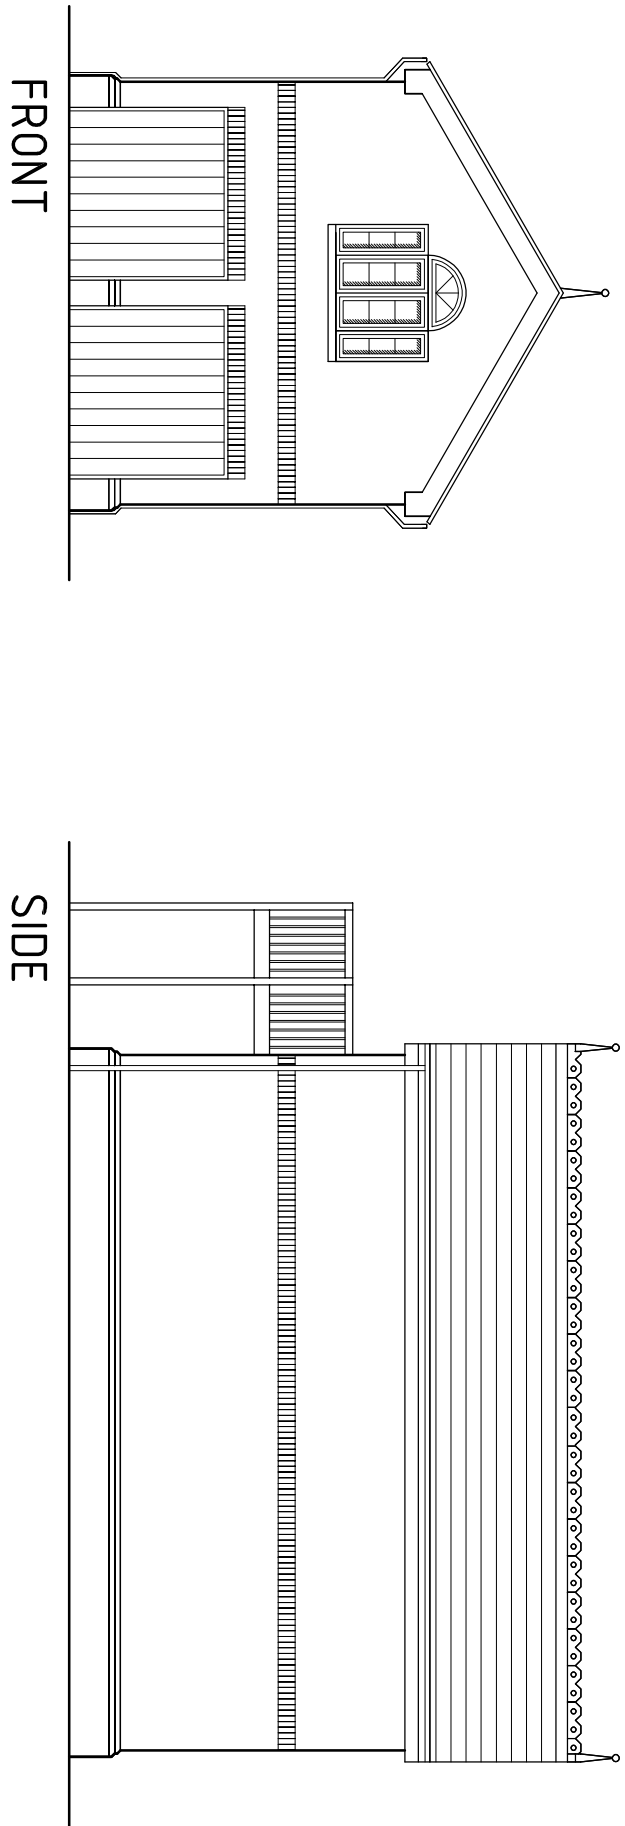
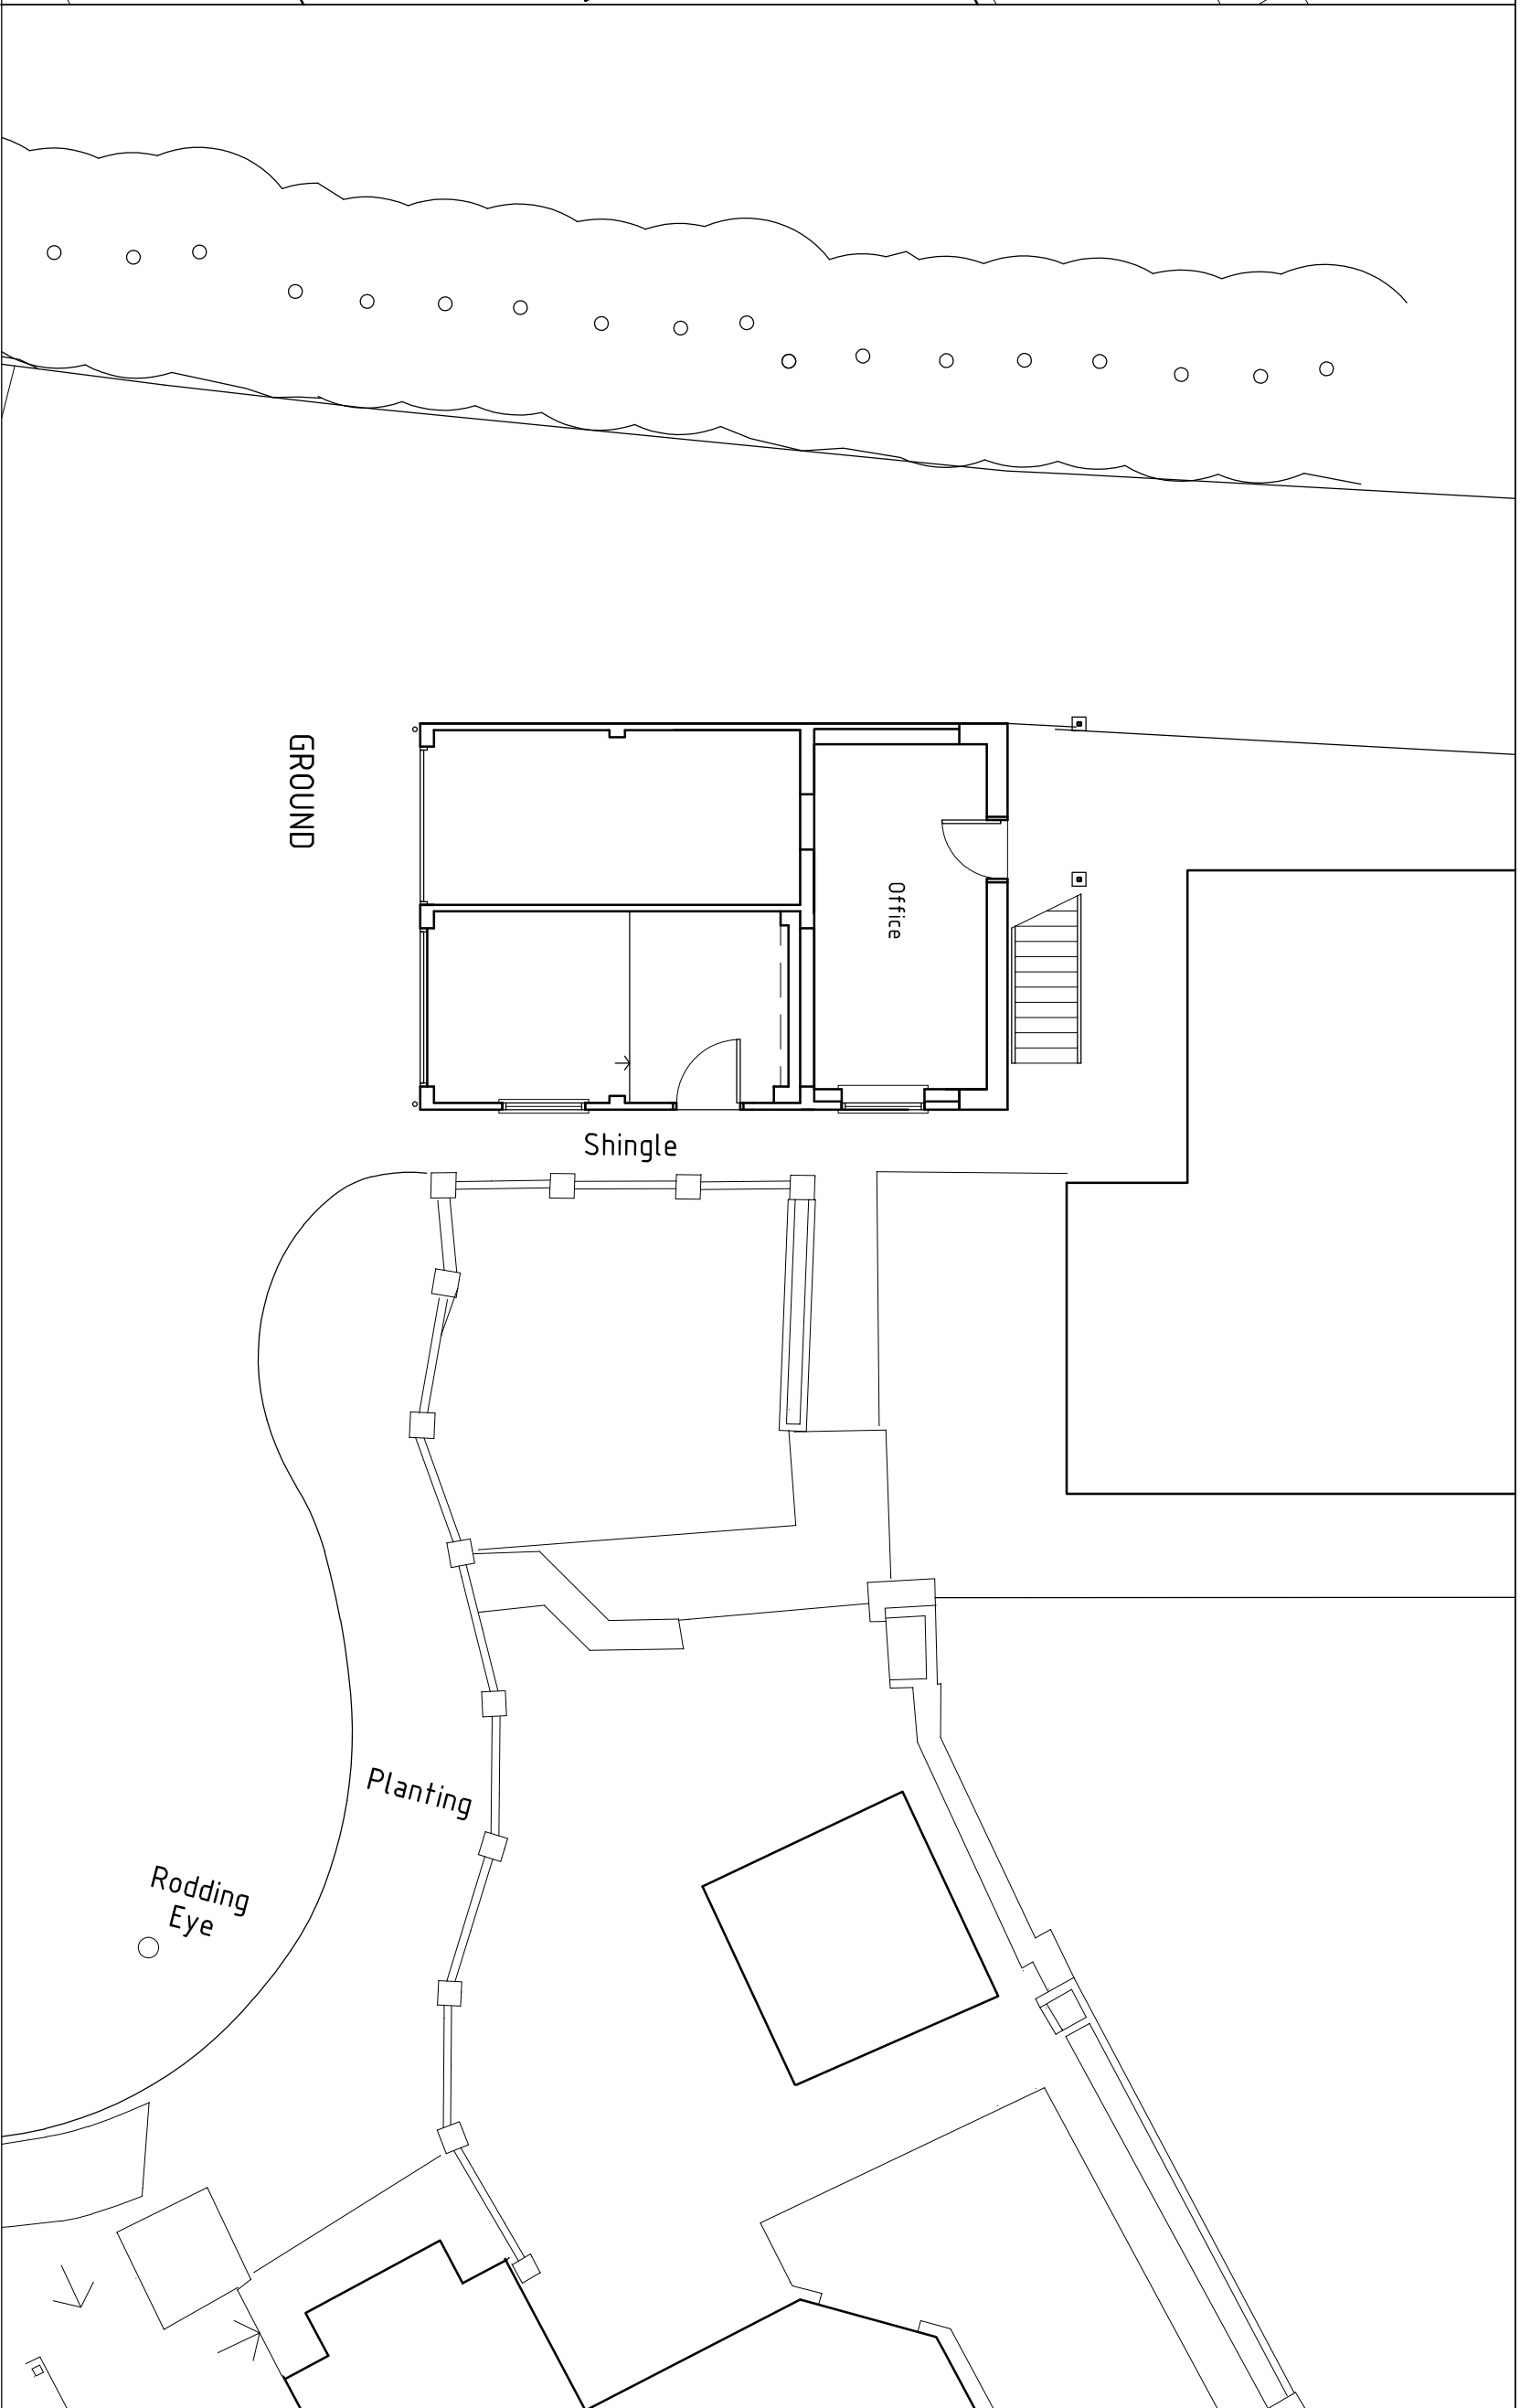


WATERLOO CROSSING COTTAGE
WATERLOO ROAD
WOKINGHAM
RG40 2JU

APPROVED AND PROPOSED
PLANS AND ELEVATIONS

SCALE 1:100 @ A1	DATE MAR 16	DRAWN BY CG
JOB NO.	DRAWING NO.	REVISION